


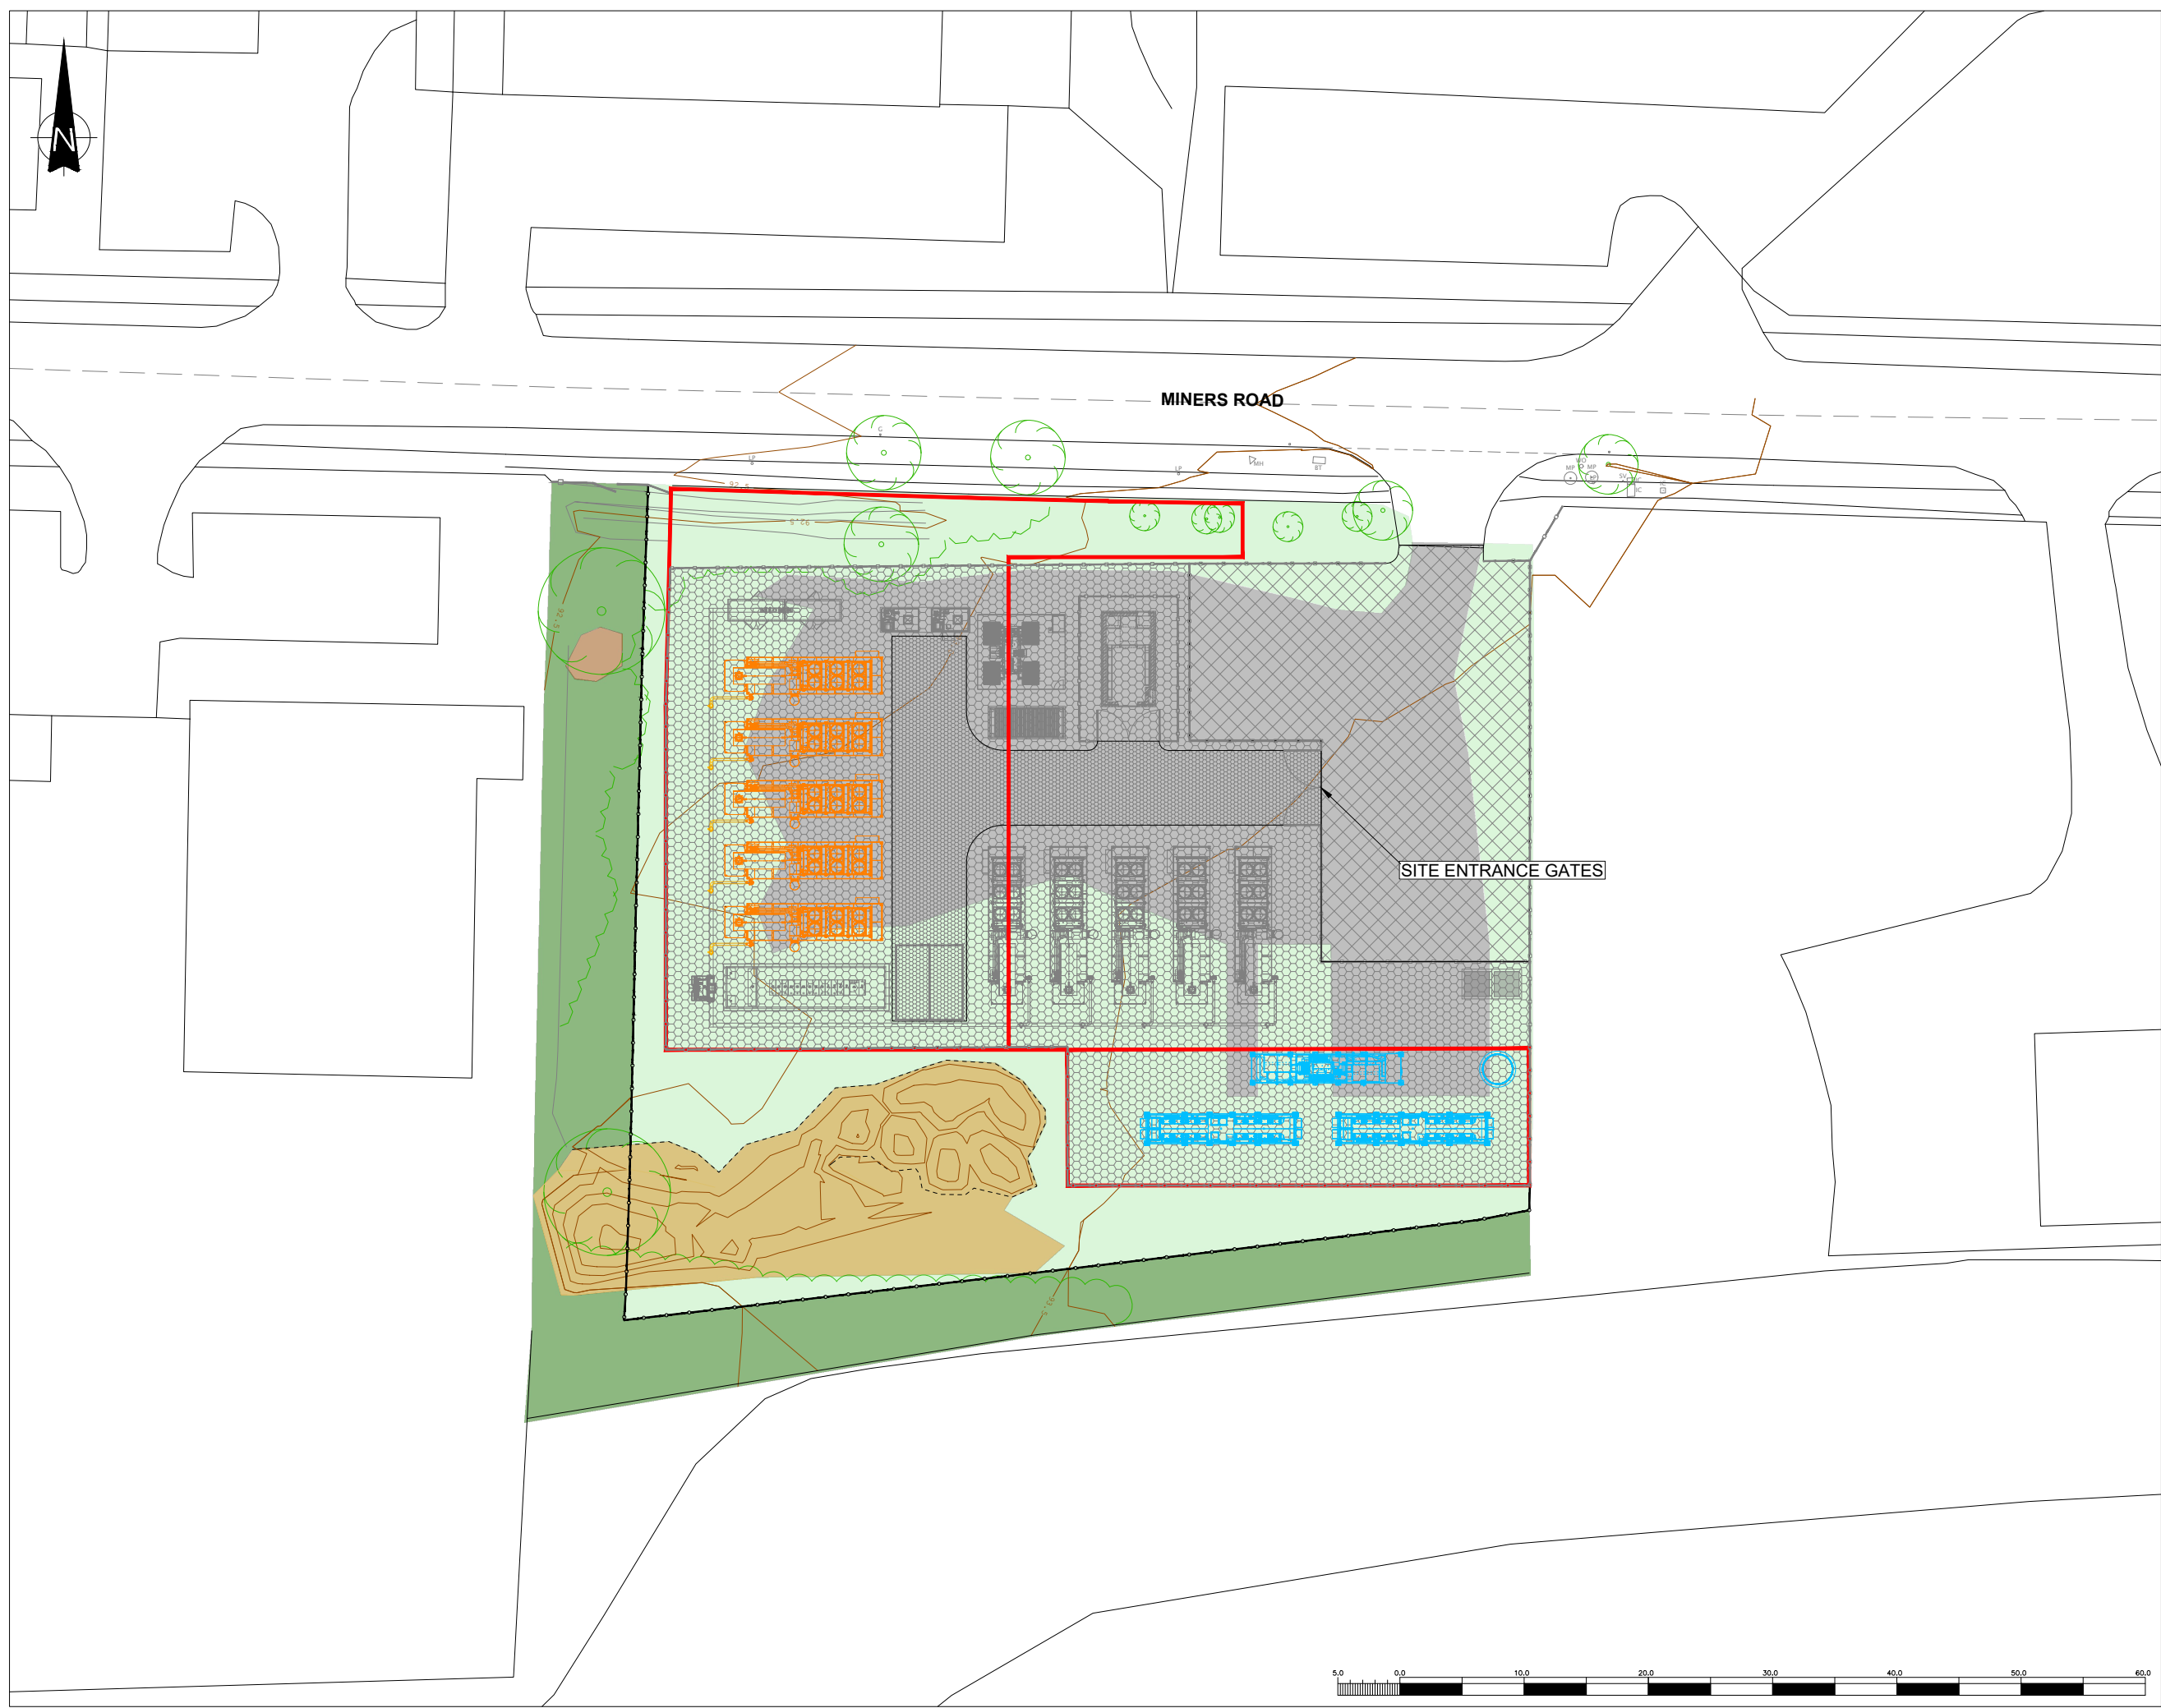

THIS INFORMATION IS CONFIDENTIAL AND THE PROPERTY OF SIRIUS. IT IS RELEASED ON CONDITION THAT NONE OF THE INFORMATION SHALL BE DISCLOSED TO ANY THIRD PARTY OR REPRODUCED IN WHOLE OR PART WITHOUT THE PRIOR CONSENT IN WRITING OF SIRIUS.

- KEY**
- PLANNING PERMISSION BOUNDARY REFERENCE P/2018/0798
 - EXISTING CONTOUR
 - PROPOSED 2.4m HIGH PALASADE SECURITY FENCE
 - PROPOSED 2.4m HIGH PALADIN SECURITY FENCE
 - PROPOSED 1.8m HIGH WOODEN POST AND MESH FENCE
 - EXISTING VEGETATION / TREES TO BE RETAINED
 - EXISTING COMPACTED GRAVEL HARDSTANDING AREAS
 - RELOCATED RUBBLE PILE
 - EXISTING RUBBLE PILE TO BE RETAINED
 - EXISTING SHORT GRASS / SCRUB VEGETATION
 - MITIGATION COMPENSATION AREA
 - PROPOSED TARMAC AREA
 - PROPOSED HARDCORE ACCESS TRACK
 - PROPOSED GRAVELLED AREAS
 - PROPOSED GAS GENERATOR
 - PROPOSED BATTERY CONTAINER
 - PROPOSED BATTERY SWITCHROOM
 - PROPOSED BATTERY FIRE SUPPRESSION TANK

REV	DESCRIPTION	DATE	BY
-----	-------------	------	----

CLIENT

 **TERRA FIRMA**
SUSTAINABLE ENERGY SOLUTIONS



4245 Park Approach, Thorpe Park, Leeds. LS15 8GB. 0113 264 9960

JOB TITLE

MINERS ROAD S.73 PHASE 2

DRAWING TITLE

PROPOSED SITE LAYOUT

DRAWN	DATE	APPROVED	DATE
S.T	22/2/2022	F.W	22/2/2022
SCALE	SHEET	DRAWING NUMBER	REVISION
1:500	A3L	TFE1001/01/03	0