






Existing site

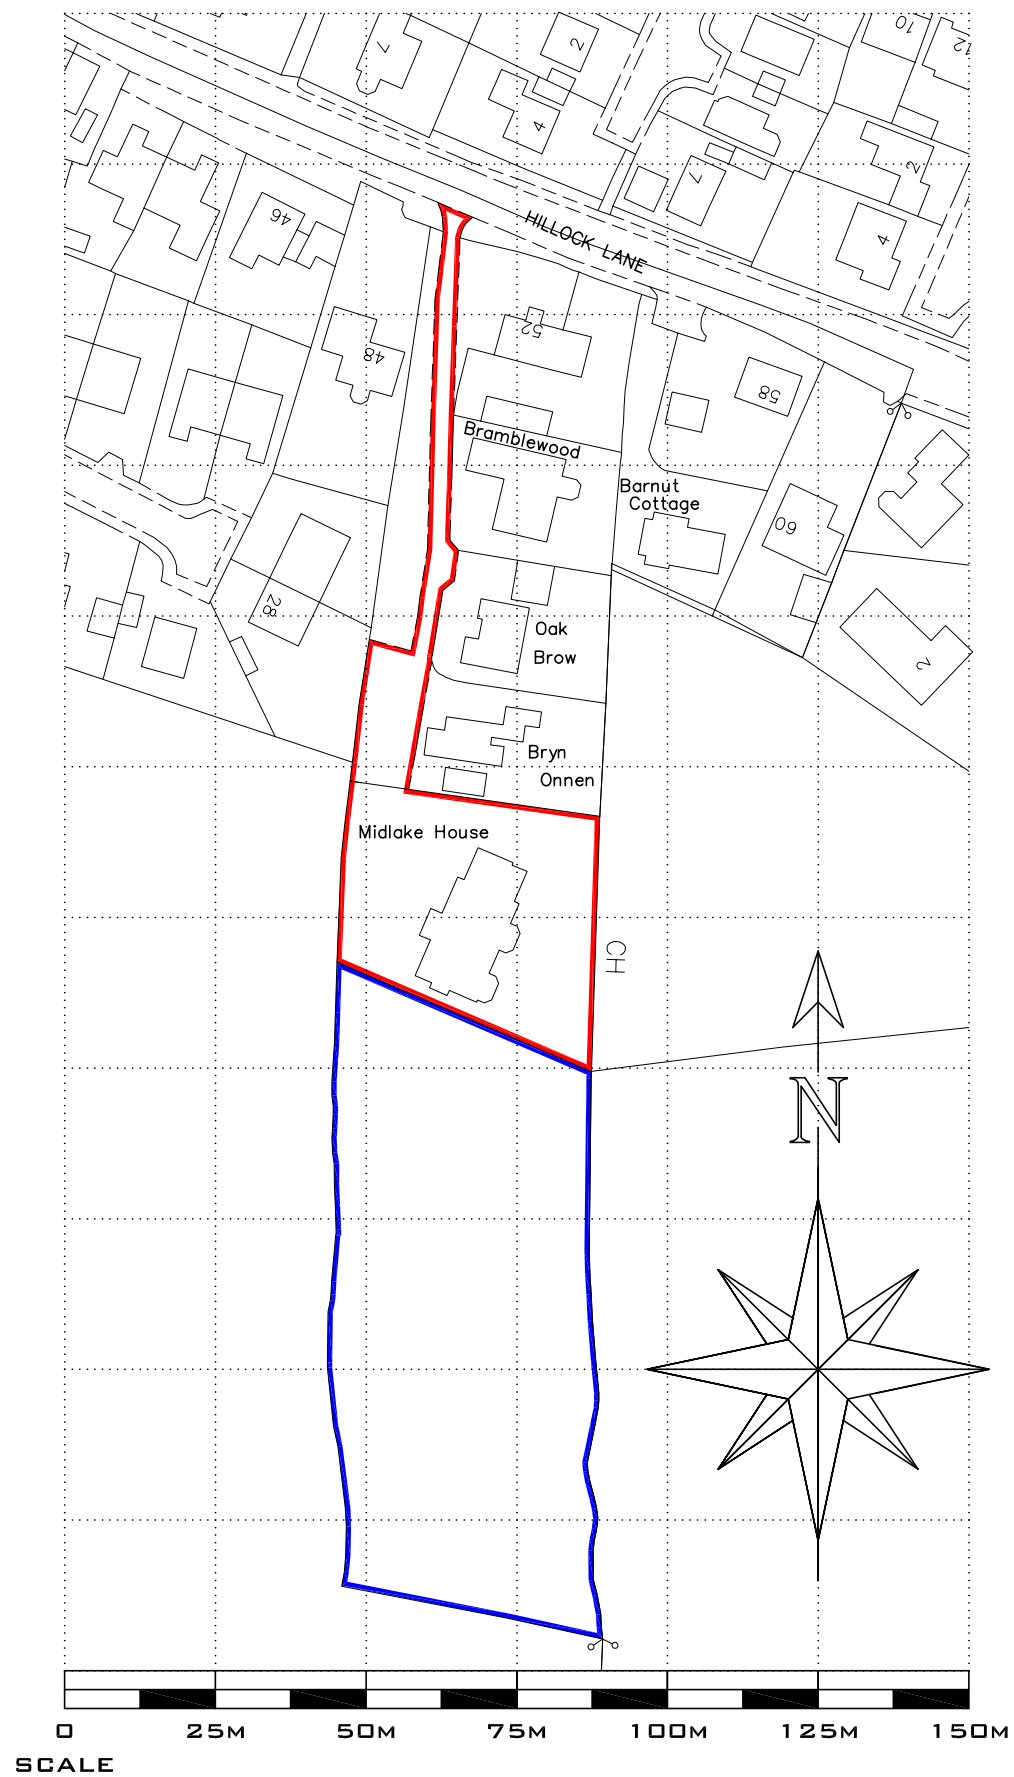

Ordnance Survey (c) Crown Copyright 2020. All rights reserved. Licence number 100022432

1:1250 SCALE @ A3 LOCATION PLAN

**MIDLAKE HOUSE
HILLOCK LANE, GRESFORD
WREXHAM, LL12 8YL**

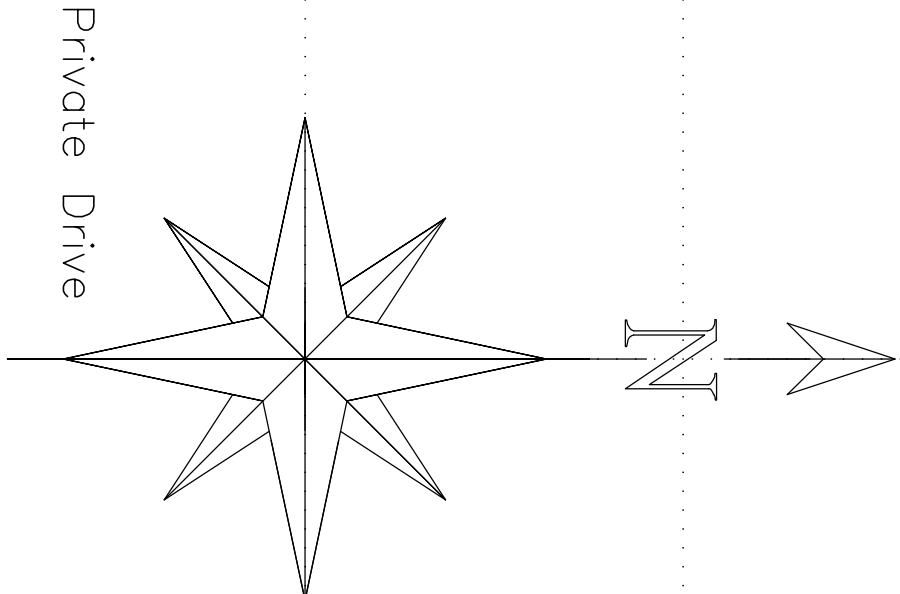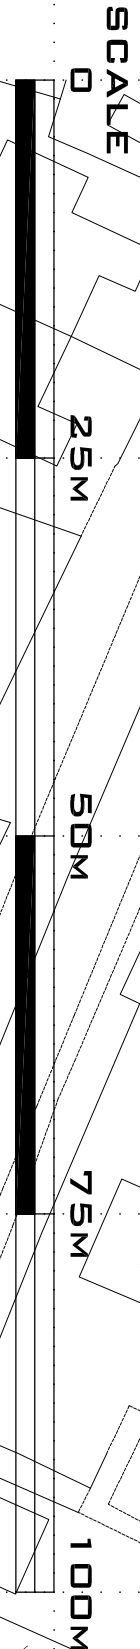

Private Drive



Extent of Gresford/Marford Settlement Boundary

Existing Gated Site Access

Proposed Single Storey Extension Drg. 1222/03C, 04B, 05B & 06A

Existing Dwelling Drg. 1222/01 & 02 To be retained

Extent of Residential Curtilage

REVISIONS

REV/B	1/02/23	EXTENSION BOUNDARY WALL, EXISTING DWELLING & FENCE
REV/A	19/01/21	HEGGE & TREE SHOWN

HOMEWOOD
S M ARCHITECTURAL LIMITED
T/A/S HOMEWOOD DESIGN
THE COACH HOUSE
BURLEIGH DRIVE
MILE DAKEN ROAD
SAVINGBOROUGH
B78 3PE
T: 01827 289898
E: info@smdesign.co.uk
W: www.homewooddesign.co.uk

CLIENT:
M J RUSSELL

PROJECT:
PROPOSED ALTERATIONS
& EXTENSIONS
MIDLAKE HOUSE
OFF HILLOCK LANE
GRESFORD

DRAWING TITLE:
SITE LAYOUT

PLANNING DRAWING

SCALE	CHECKED
1:500@A2	SM
DATE	DRAWN BY
NOV.2020	EC

DWG NO	07	REV.
1222		B