


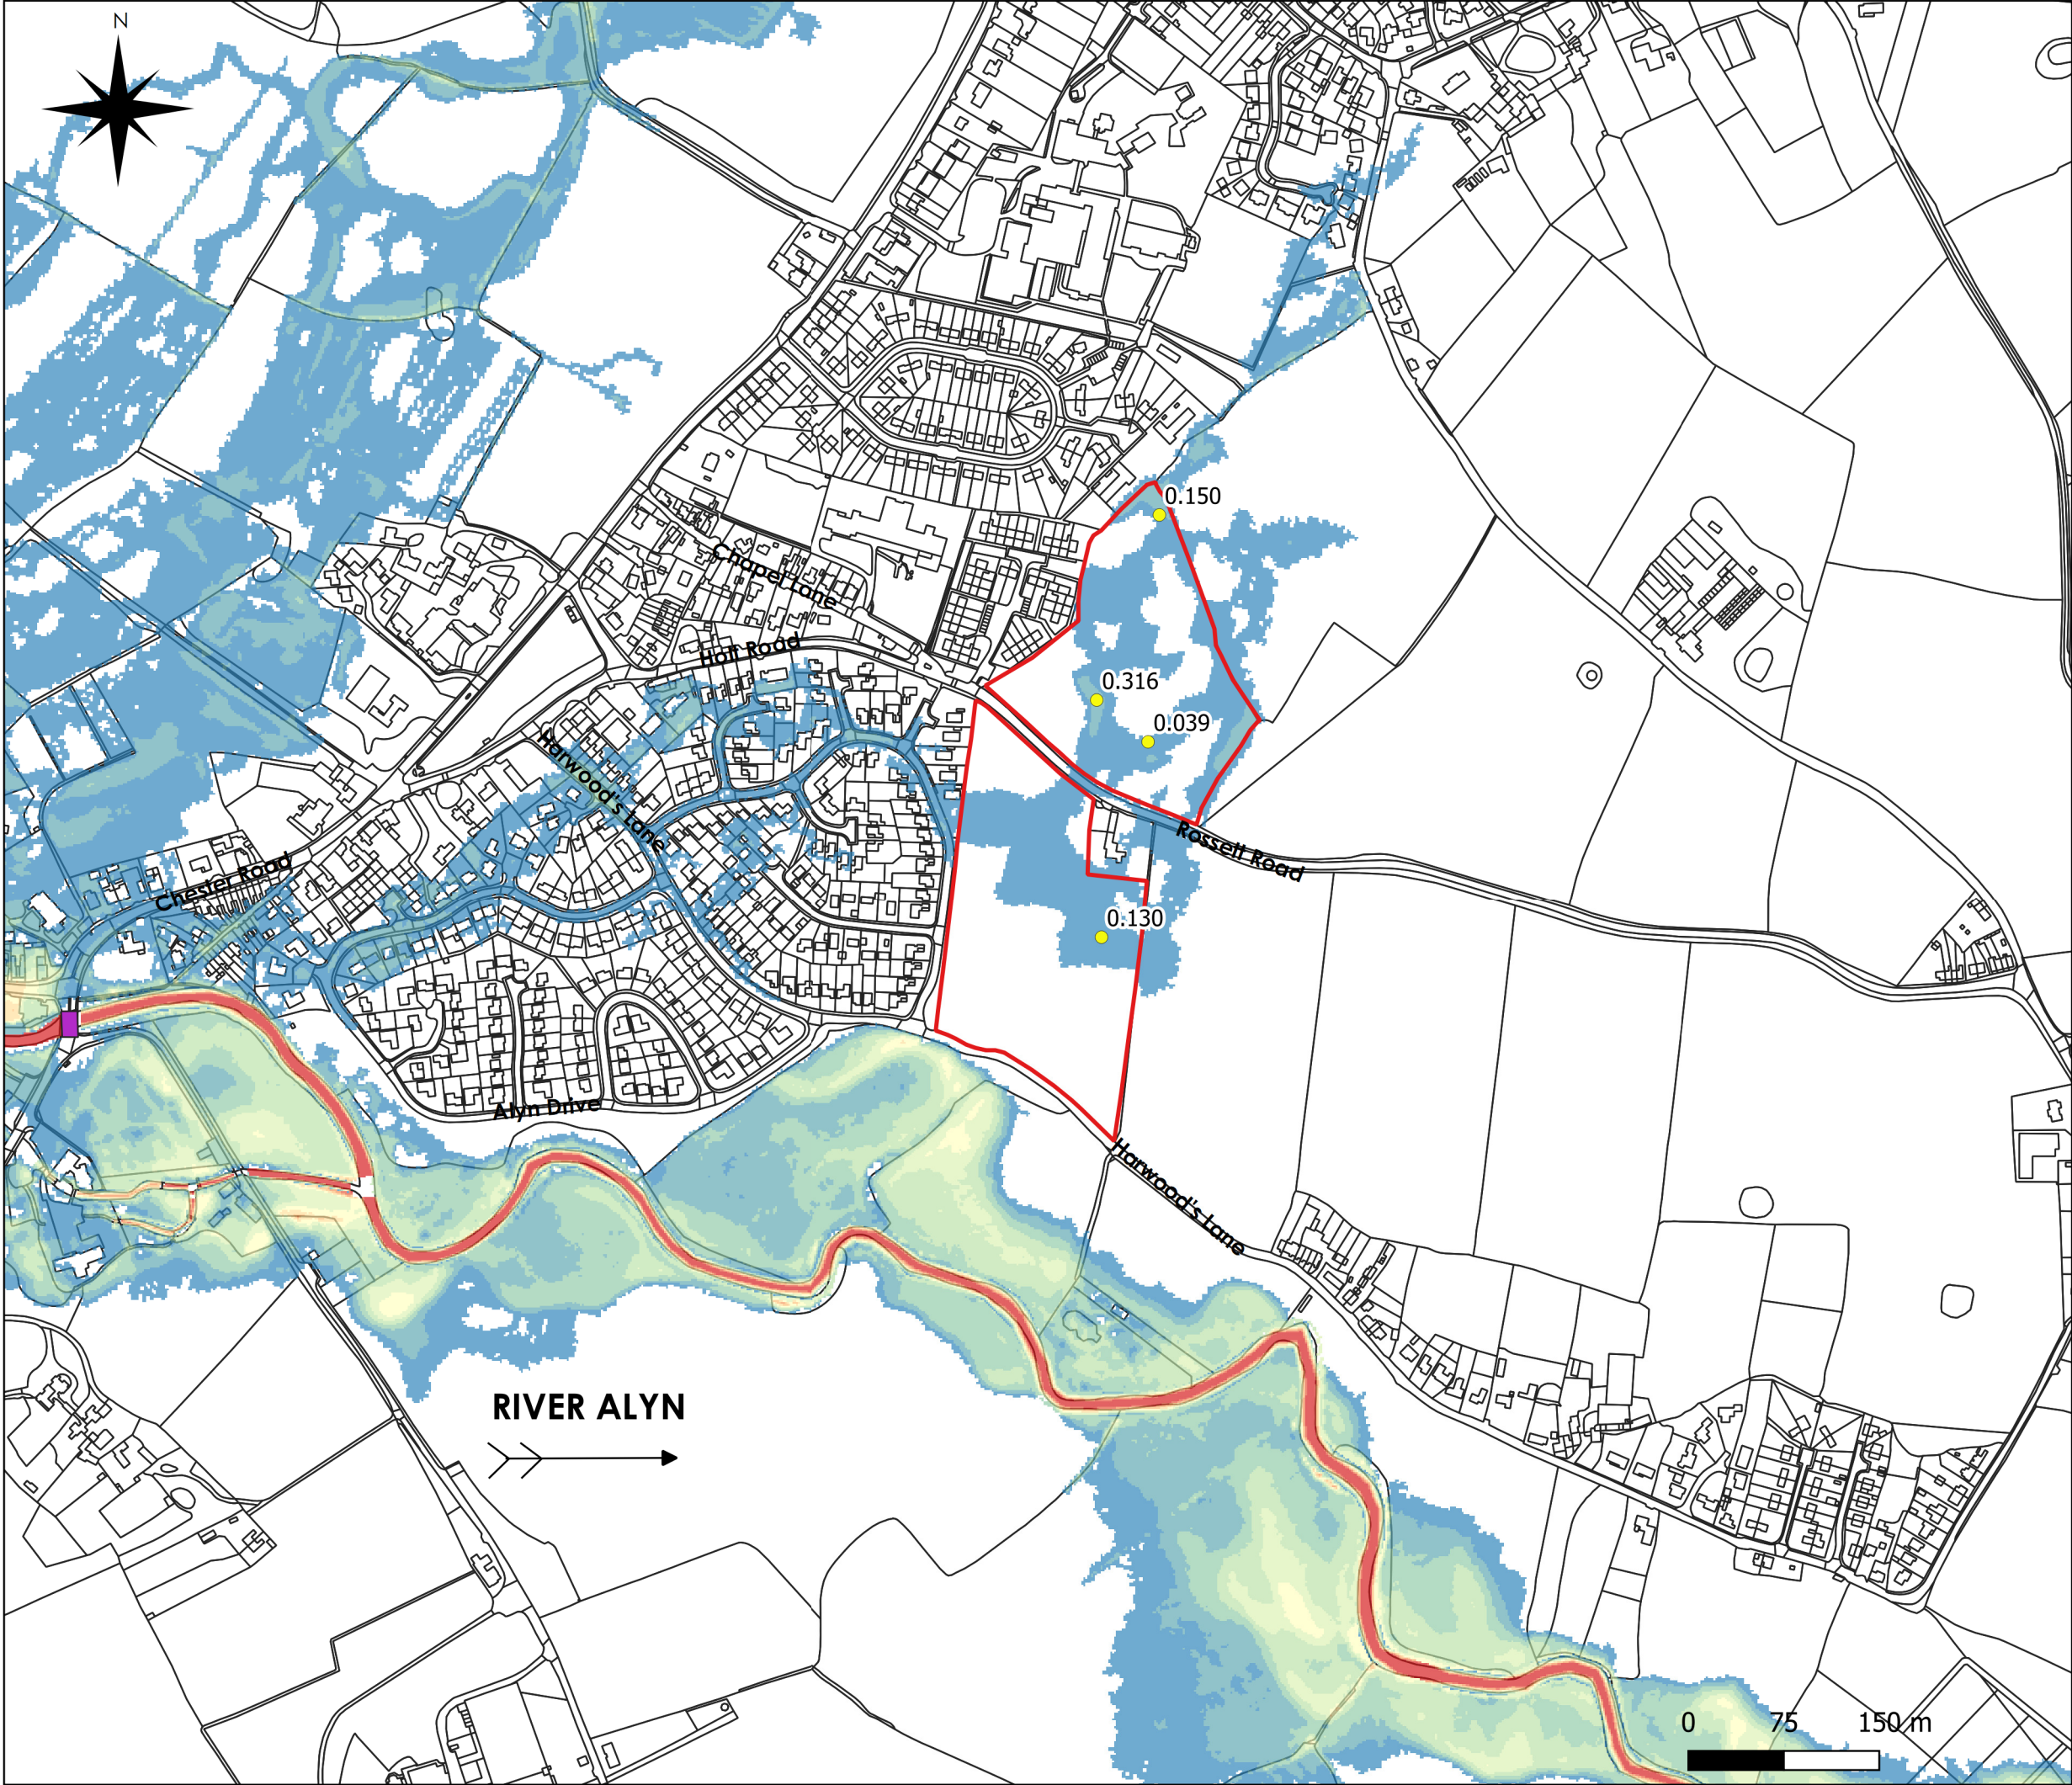


DO NOT SCALE

- Site Boundary
- Blockage Location
- Existing Blockage Q1000
- Predicted Flood Depth (m)
- 0.01 - 0.20
- 0.21 - 0.40
- 0.41 - 0.60
- 0.61 - 0.80
- 0.81 - 1.00
- 1.01 - 1.20
- 1.21 - 1.40
- 1.41 - 1.60
- 1.61 - 1.80
- 1.81 - 2.00
- 2.00 +
- Spot Depth (m)

Notes: Existing scenario includes onsite elevations from topographic survey MBS825 by MB Surveying (01/02/19)

A	02/06/21	PT	PRELIMINARY	DK
REV	DATE	BY	DESCRIPTION	CHK

DRAWING STATUS:

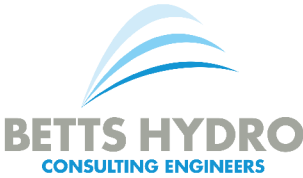

Unit 6, Old Marsh Farm Barns, Welsh Road, Sealand, Flintshire CH5 2LY
Tel: 01244 288178 enquires@betts-associates.co.uk



PROJECT:
LAND OFF ROSSETT ROAD
ROSSETT

TITLE:
RIVER ALYN
CHESTER ROAD BRIDGE 25% BLOCKAGE
EXISTING 0.1% AEP (Q1000)
PREDICTED FLOOD DEPTH PLAN

DATE: JUN 21	SCALE @ SIZE: 1:5000@A3	DRAWN: P.T.	CHECKED: D.K.
PROJECT No: HYD554	DRAWING No: 133	REV: A	