

PIPE BEDDING NOTES:

1. ALL MATERIALS SHALL COMPLY WITH THE SPECIFICATION

2. TYPE A BEDDING MATERIAL TO BE:-



NOMINAL BORE OF PIPE (mm)	SIZE (mm) SINGLE SIZED	GRADED
100-150	10-15	-
225-300	10, 14 OR 20	14 TO 5 OR 20 TO 5
375-500	14 OR 20	14 TO 5 OR 20 TO 5
OVER 500	10, 20 OR 40	14 TO 5, 20 TO 5, 40 TO 5

3. TRENCH WIDTHS TO BE:-

NOMINAL BORE OF PIPE (mm)	NOMINAL TRENCH WIDTH (METRES)
100	0.55
150	0.60
225	0.70
300	0.75
375	1.05
450	1.15
600	1.20




4. UNLESS AGREED OTHERWISE STRUCTURAL FILL UP TO FORMATION TO BE MOT TYPE 1

6. TYPE B FILL SHALL BE SELECTED OF READILY COMPACTABLE MATERIAL, FREE FROM TREE ROOTS, VEGETABLE MATTER, BUILDING RUBBISH, FROZEN SOIL, CLAY LUMPS OR OTHER MATTER WHICH WOULD BE RETAINED ON A 75mm SIEVE AND STONES WHICH WOULD BE RETAINED ON A 25mm SIEVE

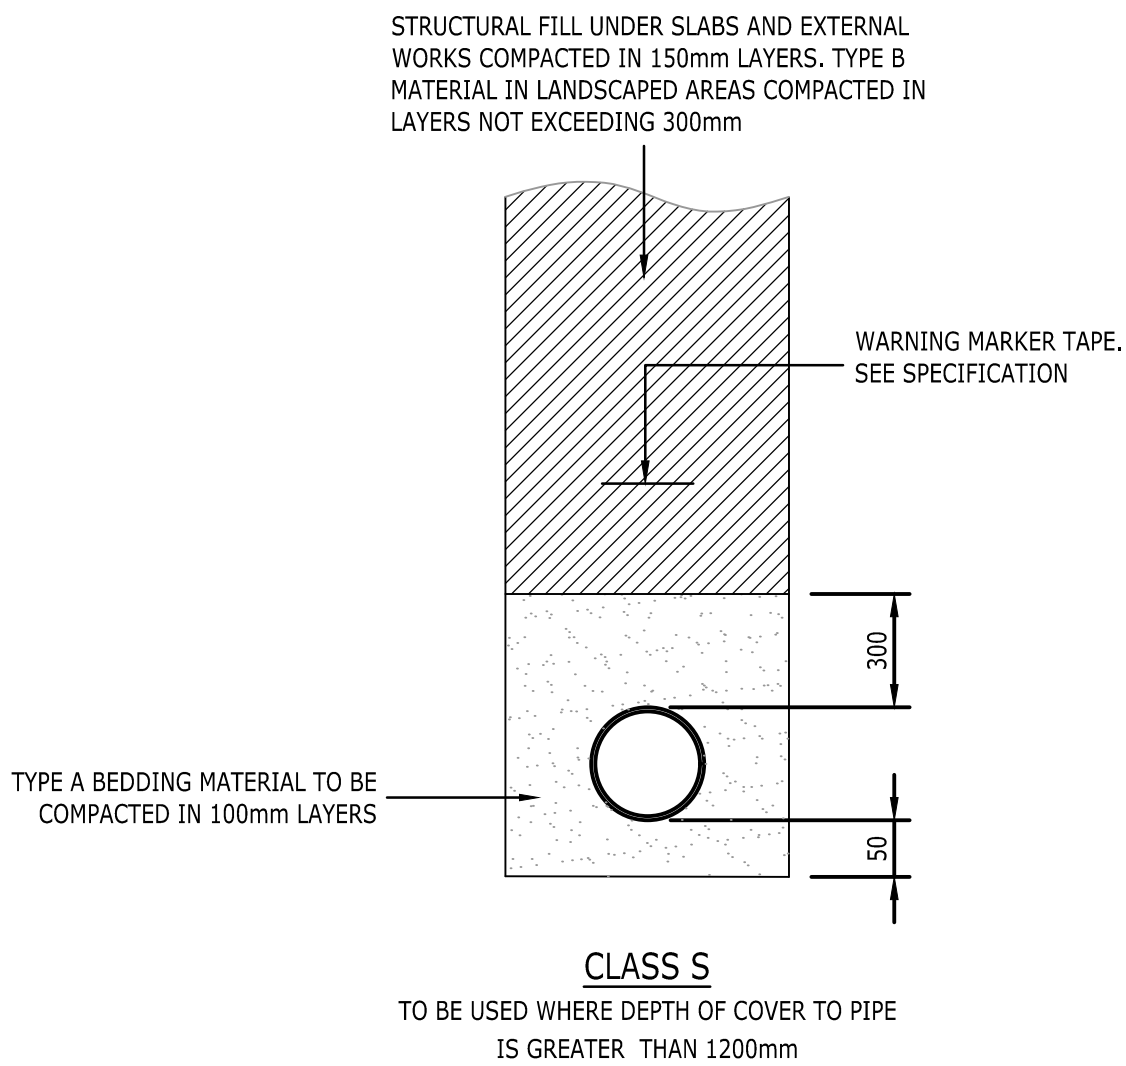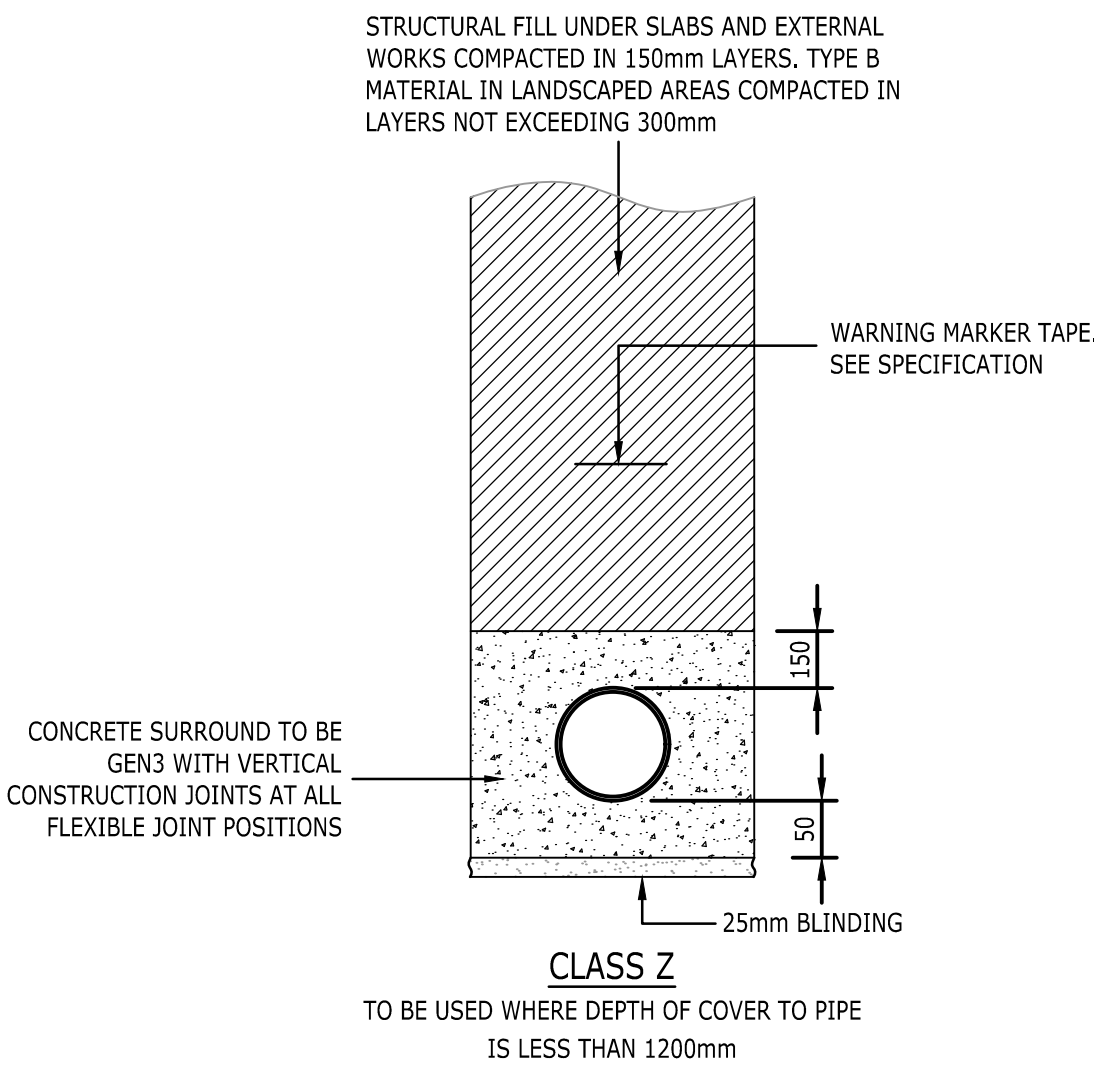

PIPE BEDDING DETAILS

SCALE 1:20

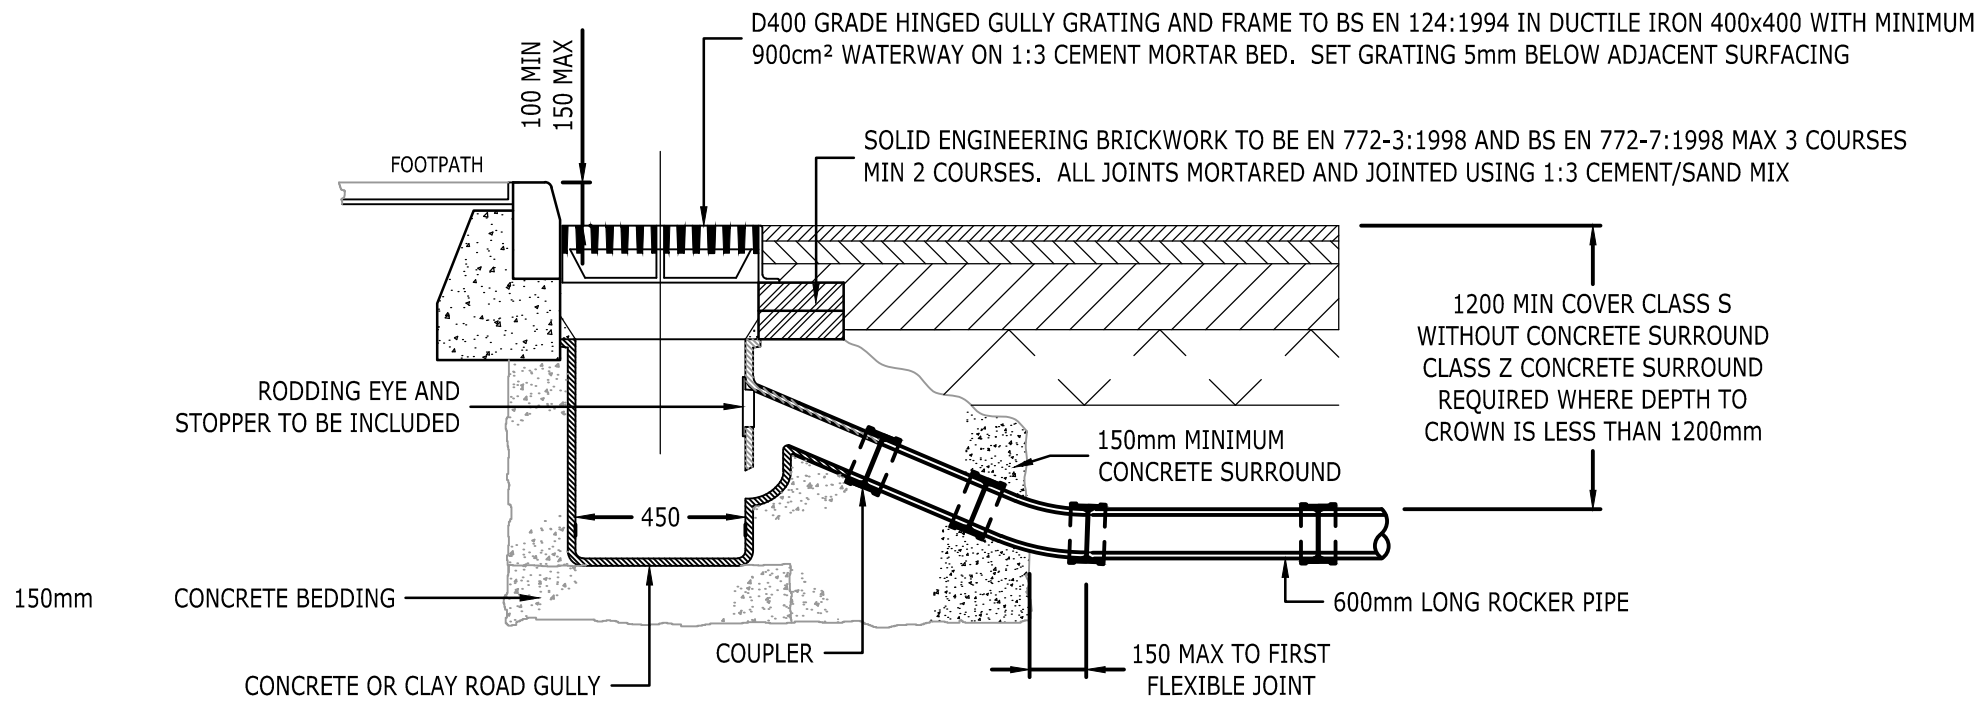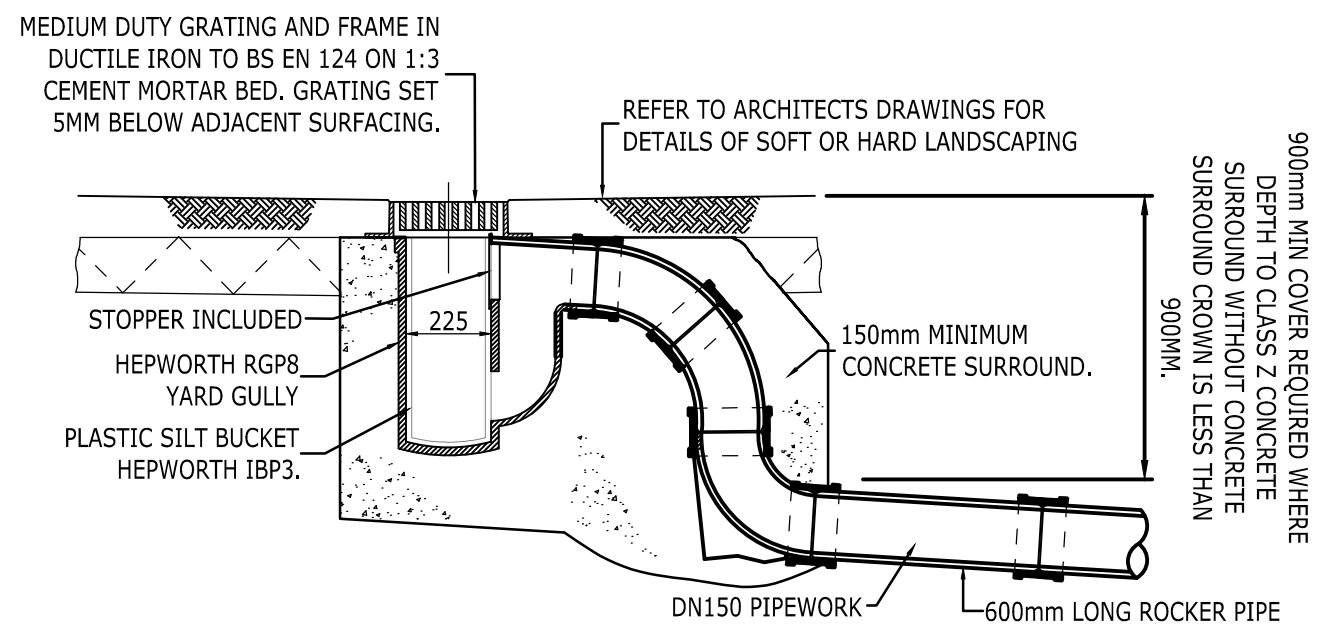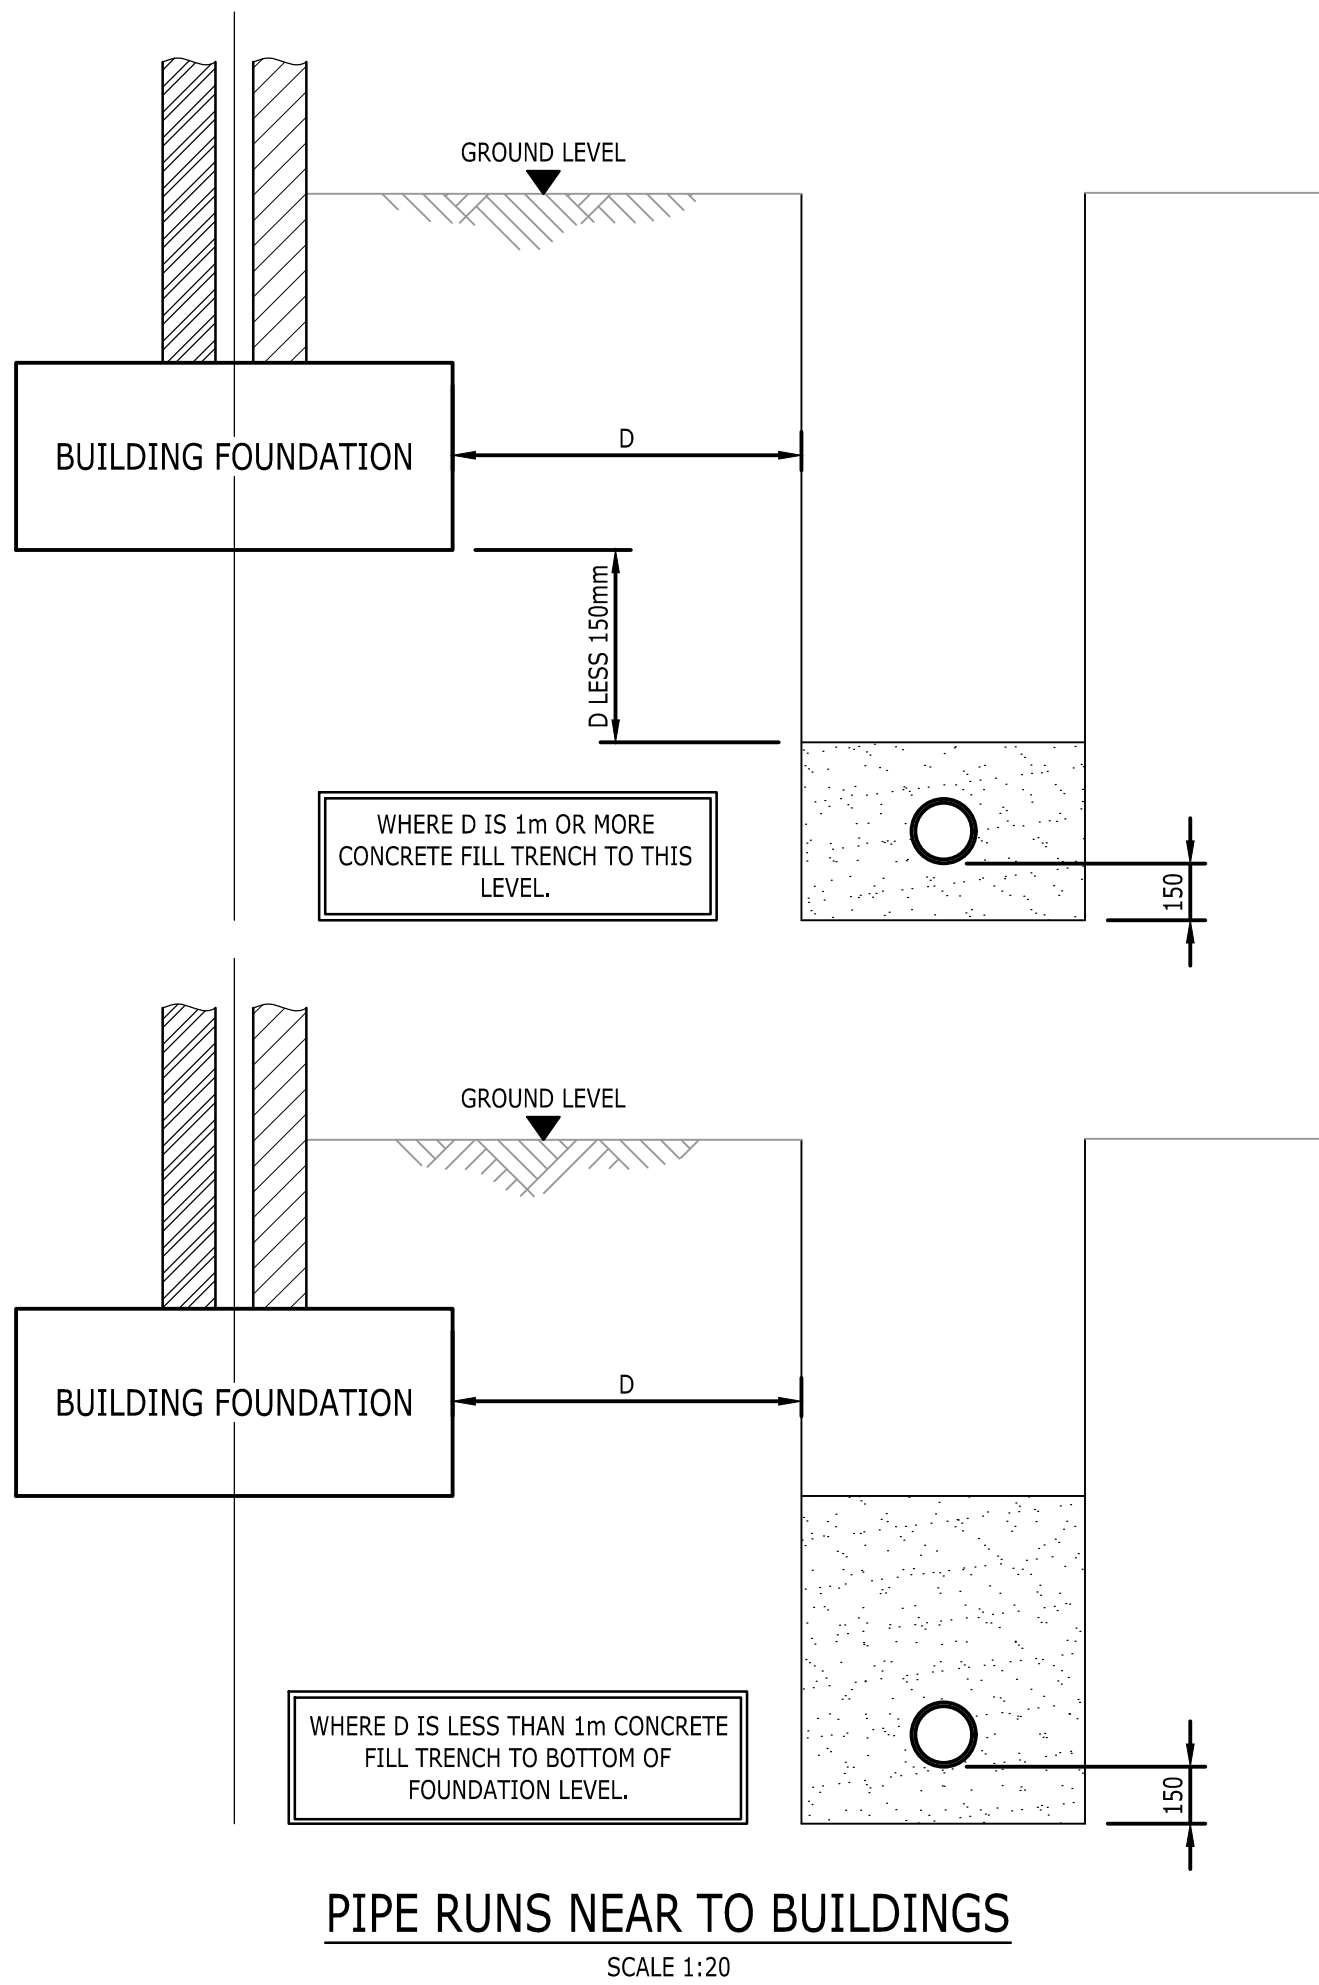

COPYRIGHT RAMBOLL UK LIMITED. ALL RIGHTS RESERVED. THIS DOCUMENT IS ISSUED FOR THE PARTY WHO COMMISSIONED IT AND FOR THE SPECIFIC PURPOSES CONNECTED WITH THE PROJECT ONLY. IT SHOULD NOT BE RELIED UPON BY ANY OTHER PARTY OR USED FOR ANY OTHER PURPOSE. RAMBOLL ACCEPTS NO RESPONSIBILITY OR LIABILITY WHICH MAY ARISE FROM RELIANCE OR USE OF THIS DOCUMENT OR THE DATA CONTAINED HEREIN BY ANY OTHER PARTY OR FOR ANY OTHER PURPOSE.

Notes

- DO NOT SCALE FROM THIS DRAWING.
- ALL DIMENSIONS ARE MILLIMETRES U.N.O.
- ALL LEVELS ARE IN METRES ABOVE ORDNANCE DATUM U.N.O.
- THIS DRAWING IS TO BE READ IN CONJUNCTION WITH ALL RELEVANT ARCHITECTS AND ENGINEERS DRAWINGS AND SPECIFICATIONS.

REFERENCE DRAWINGS:

DRAINAGE

- RAM-XX-XX-DR-D-00100.
- RAM-XX-XX-DR-D-00400.
- RAM-XX-XX-DR-D-00402.

T01	FOR TENDER	17/02 2021	TM	LS
Rev	Description	Date	By	App
			Chk	

FOR TENDER

HIGH BAY WAREHOUSE
MIDDLE ROAD

RAMBOLL

tel 01244 311855 chester@ramboll.co.uk
www.ramboll.co.uk

DRAINAGE DETAILS
SHEET 2

Project No:	Scale (@A1):	Drawn:	Date:
1620010941	AS SHOWN	TM	02/2021
Drawing No:	Rev:		
RAM-XX-XX-DR-D-00401			T01