


Ground floor plan 1:50

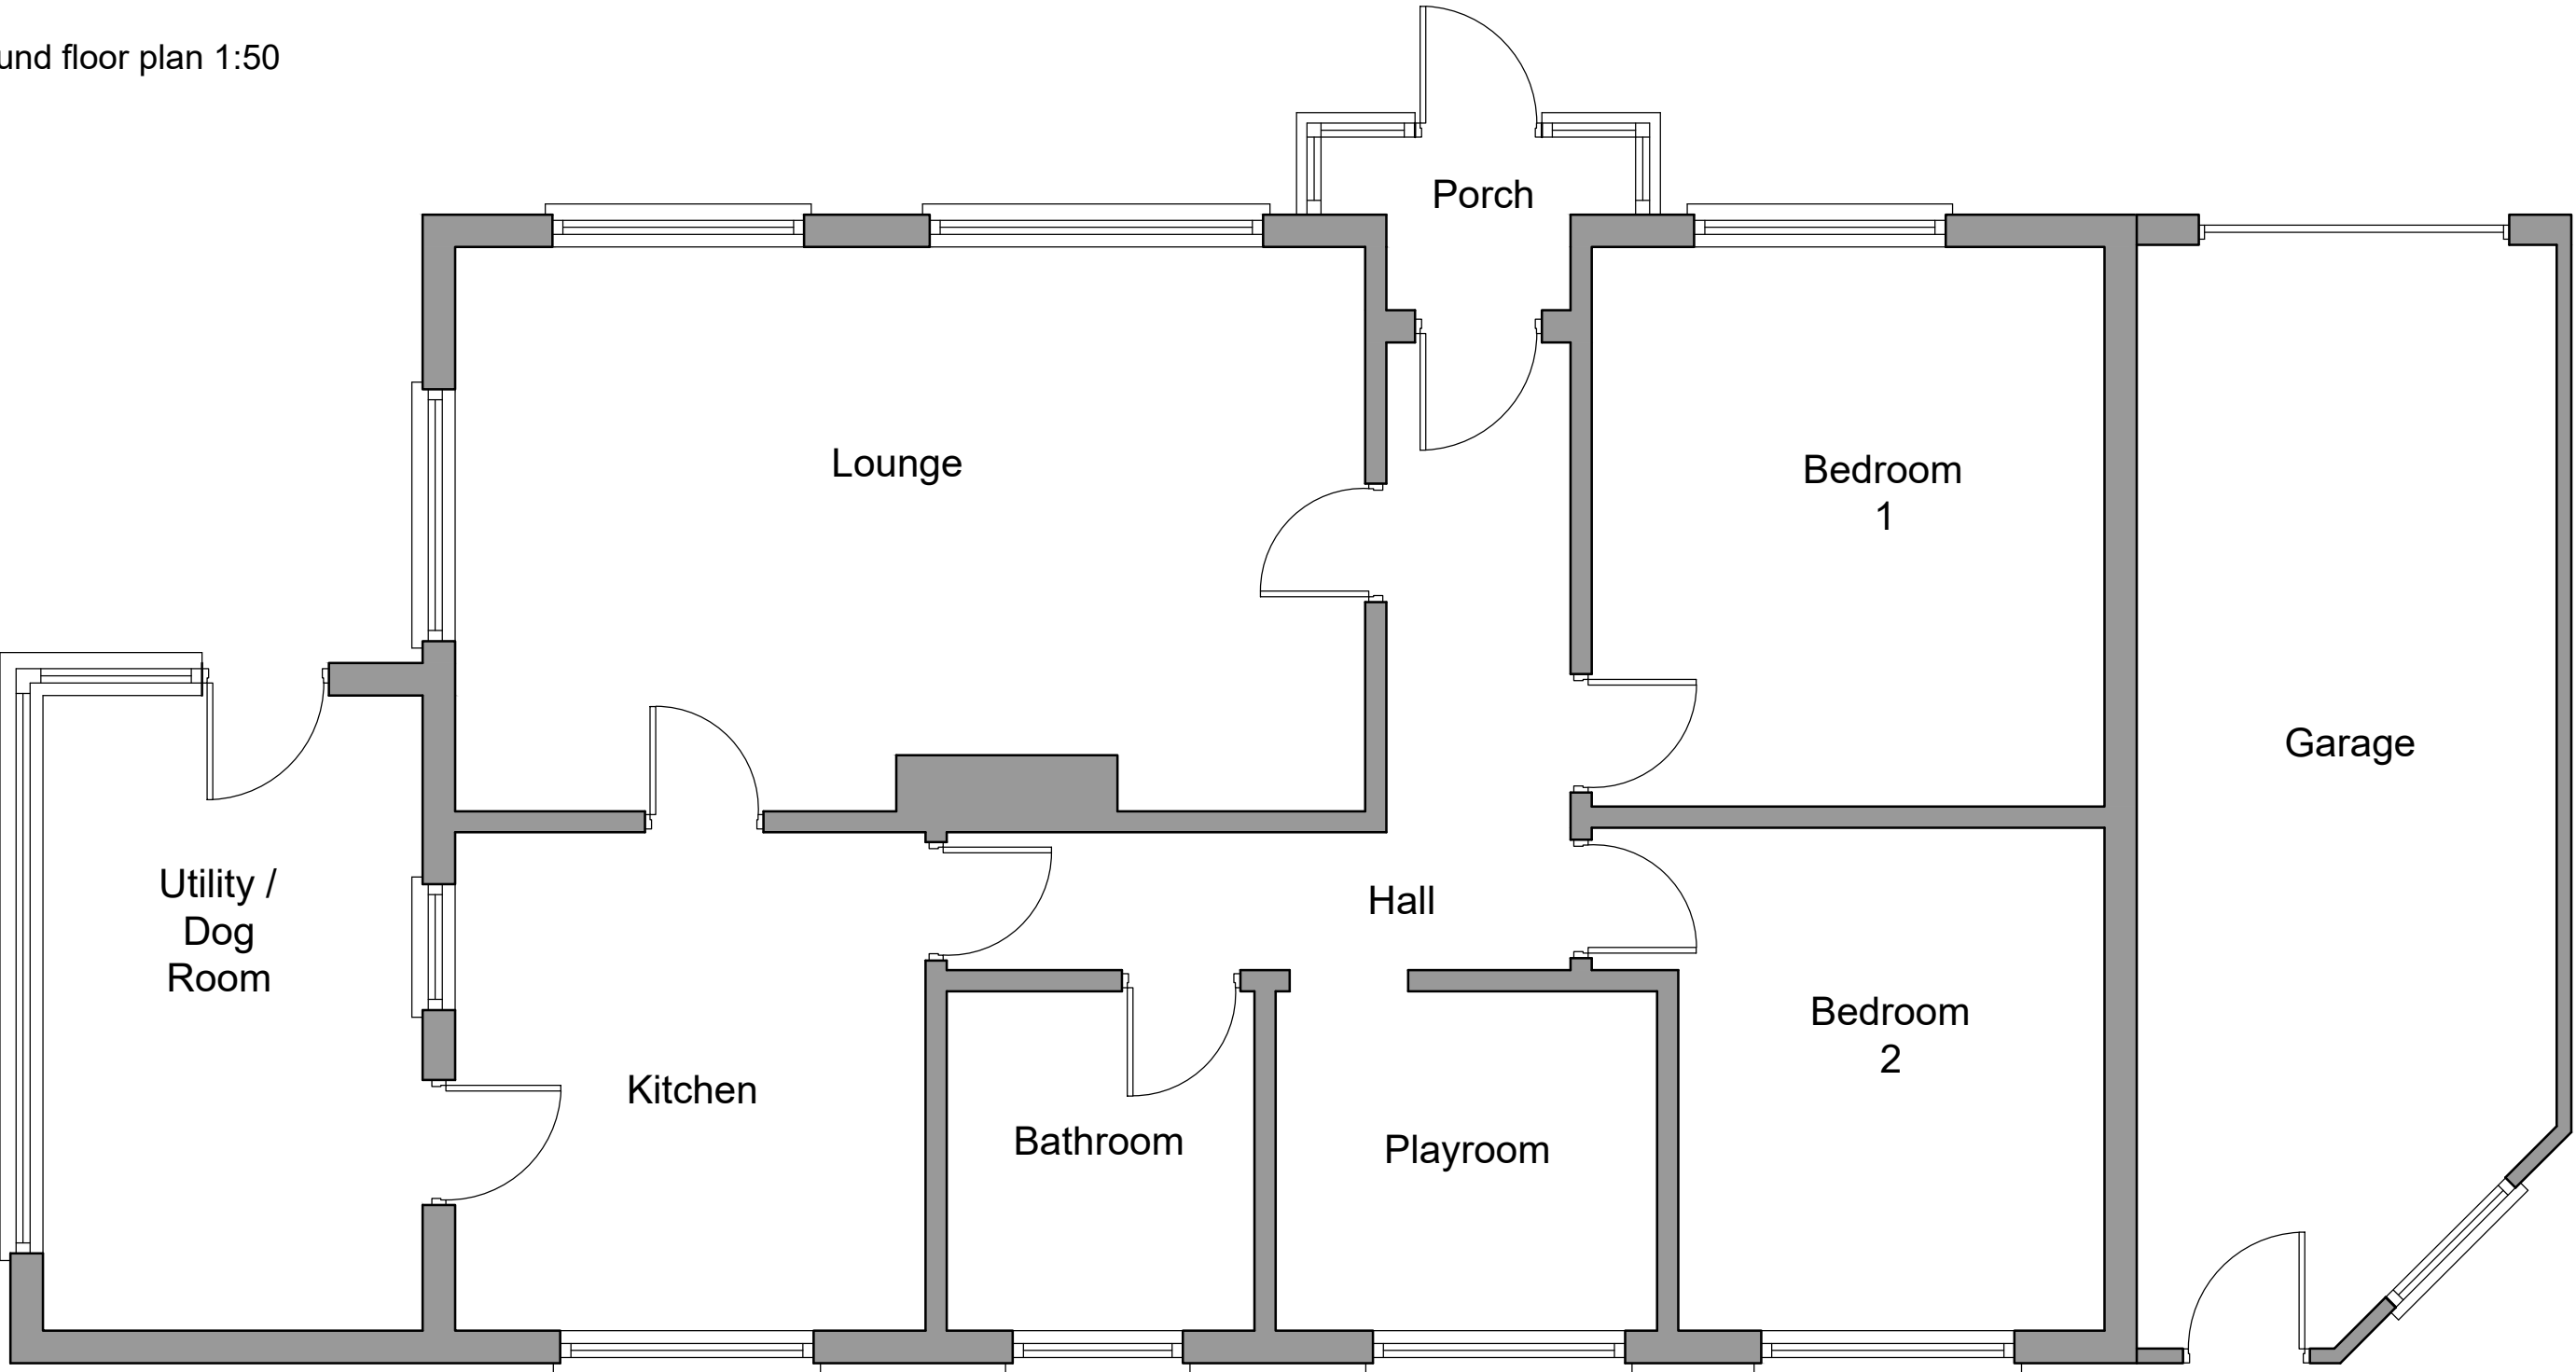

Loft floor plan 1:50

