


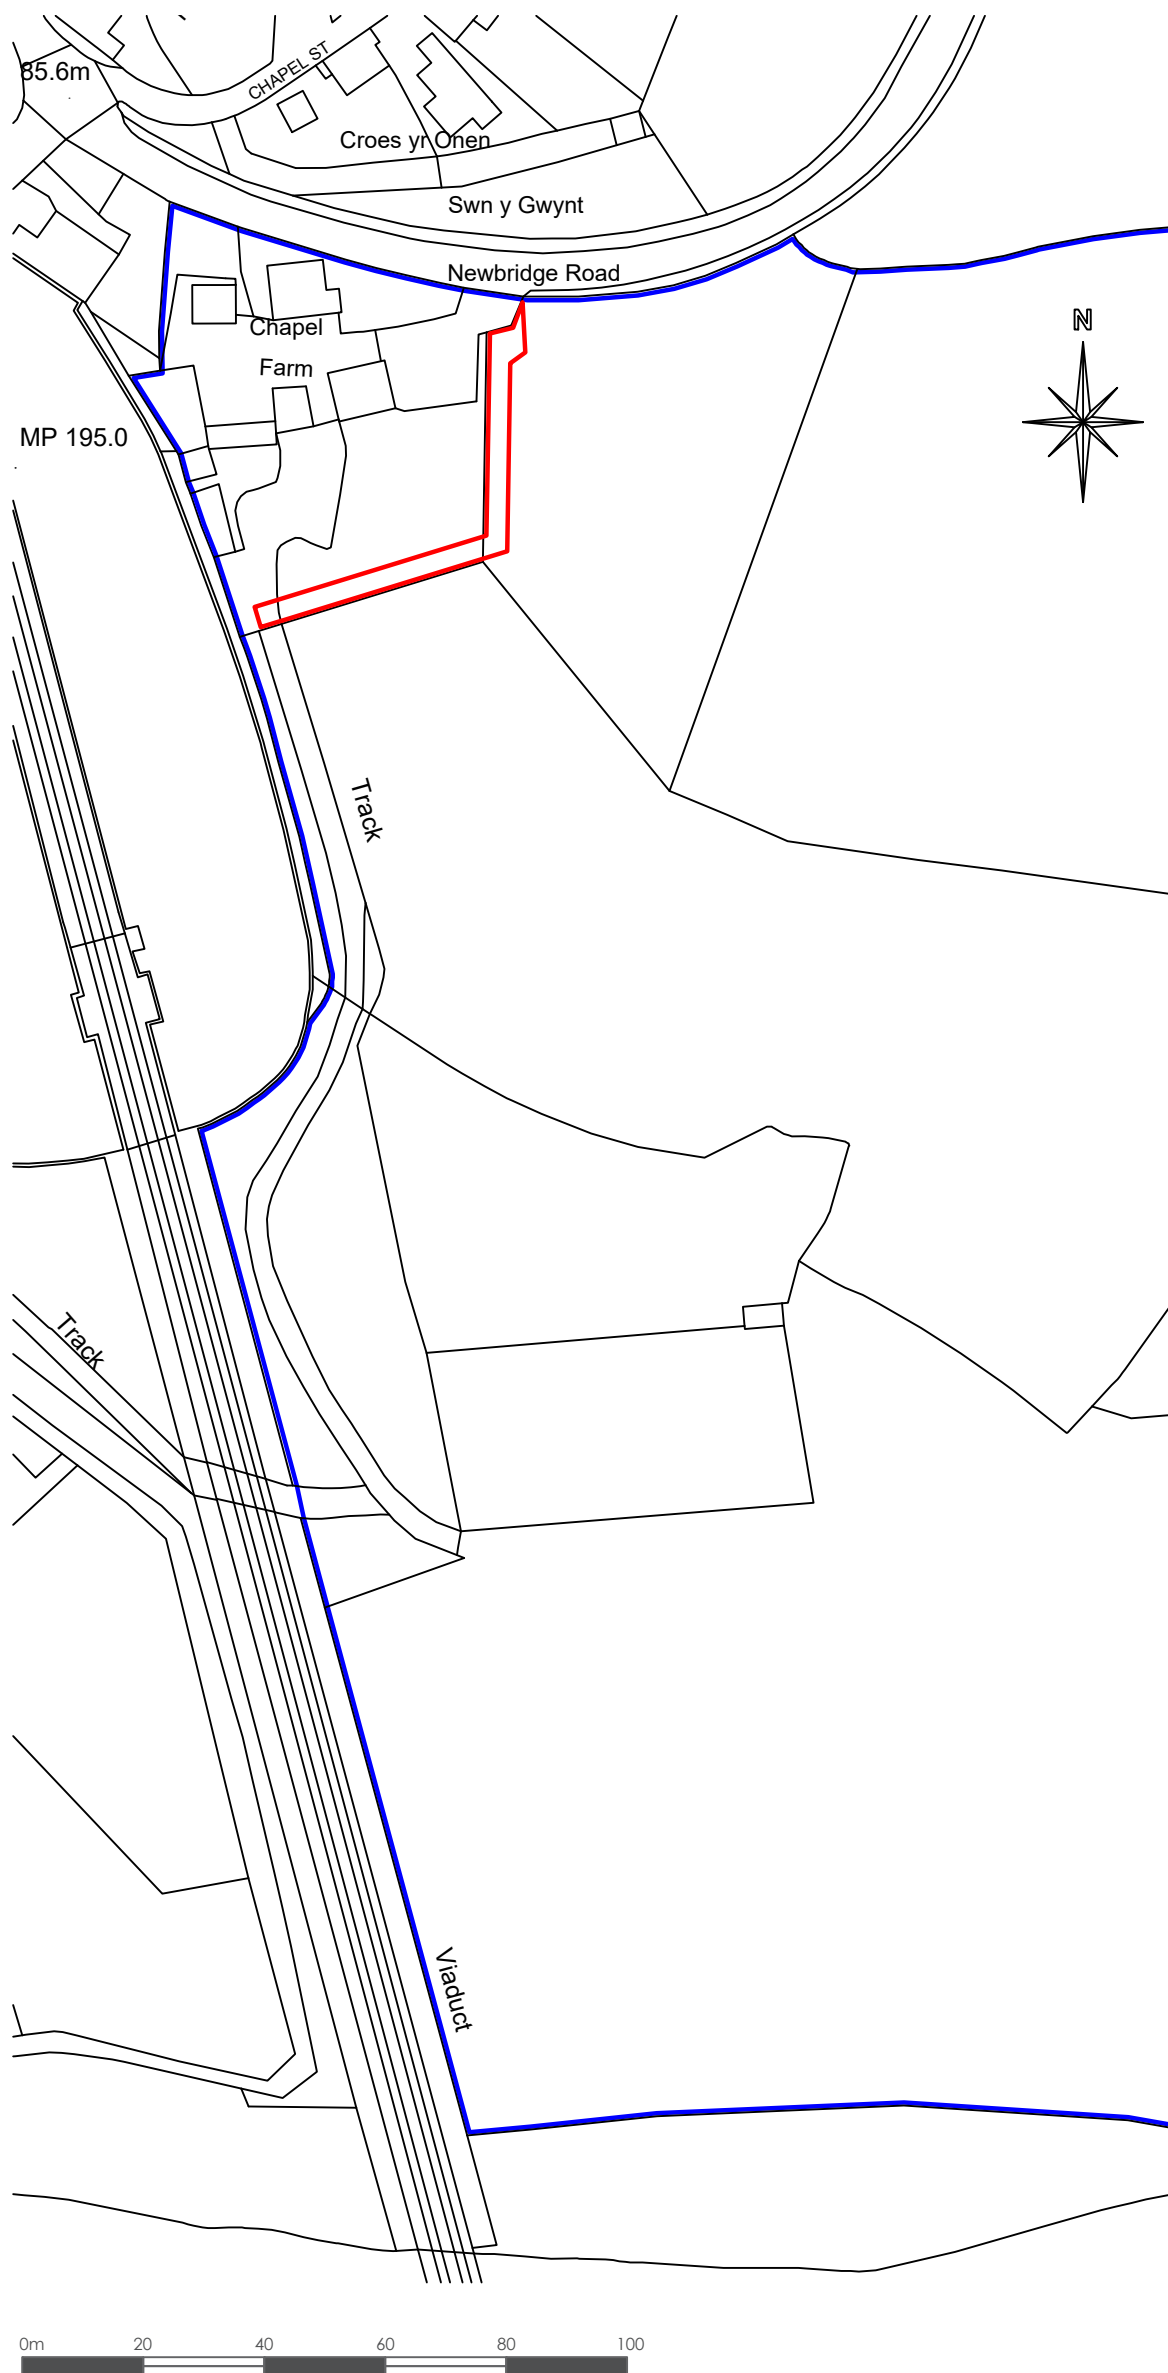

-	-	-
Rev.	Date.	Revision Details.

FISHER GERMAN
Fisher German LLP, 4 Vicars Lane
Chester, Cheshire, CH1 1QU
fax: 01244 315954 tel: 01244 409660

Client: Mr & Mrs J Edwards

Project: Chapel Farm

Title: Location Plan

Scale: 1:1250 @ A3

Date: August 2021

Drawn: KT Checked: NB

Drg No: 130825-01

THIS DRAWING IS PROTECTED BY COPYRIGHT. IT MAY NOT BE REPRODUCED IN ANY FORM OR BY ANY MEANS FOR ANY PURPOSE WITHOUT WRITTEN PERMISSION OF FISHER GERMAN LLP CHARTERED SURVEYORS.
FISHER GERMAN LLP IS A LIMITED LIABILITY PARTNERSHIP.
REGISTERED IN ENGLAND AND WALES. REGISTERED NUMBER: OC317554.
REPRODUCED USING ORDNANCE SURVEY DATA. CROWN COPYRIGHT.
ALL RIGHTS RESERVED. LICENCE NUMBER: 100005237