



TYPE 1 - Plots 1 & 2


House Area - Type 1 (PLOTS 1 & 2)	
143 SQM GIFA	1539 SFT GIFA
166 SQM GROSS	1787 SFT GROSS

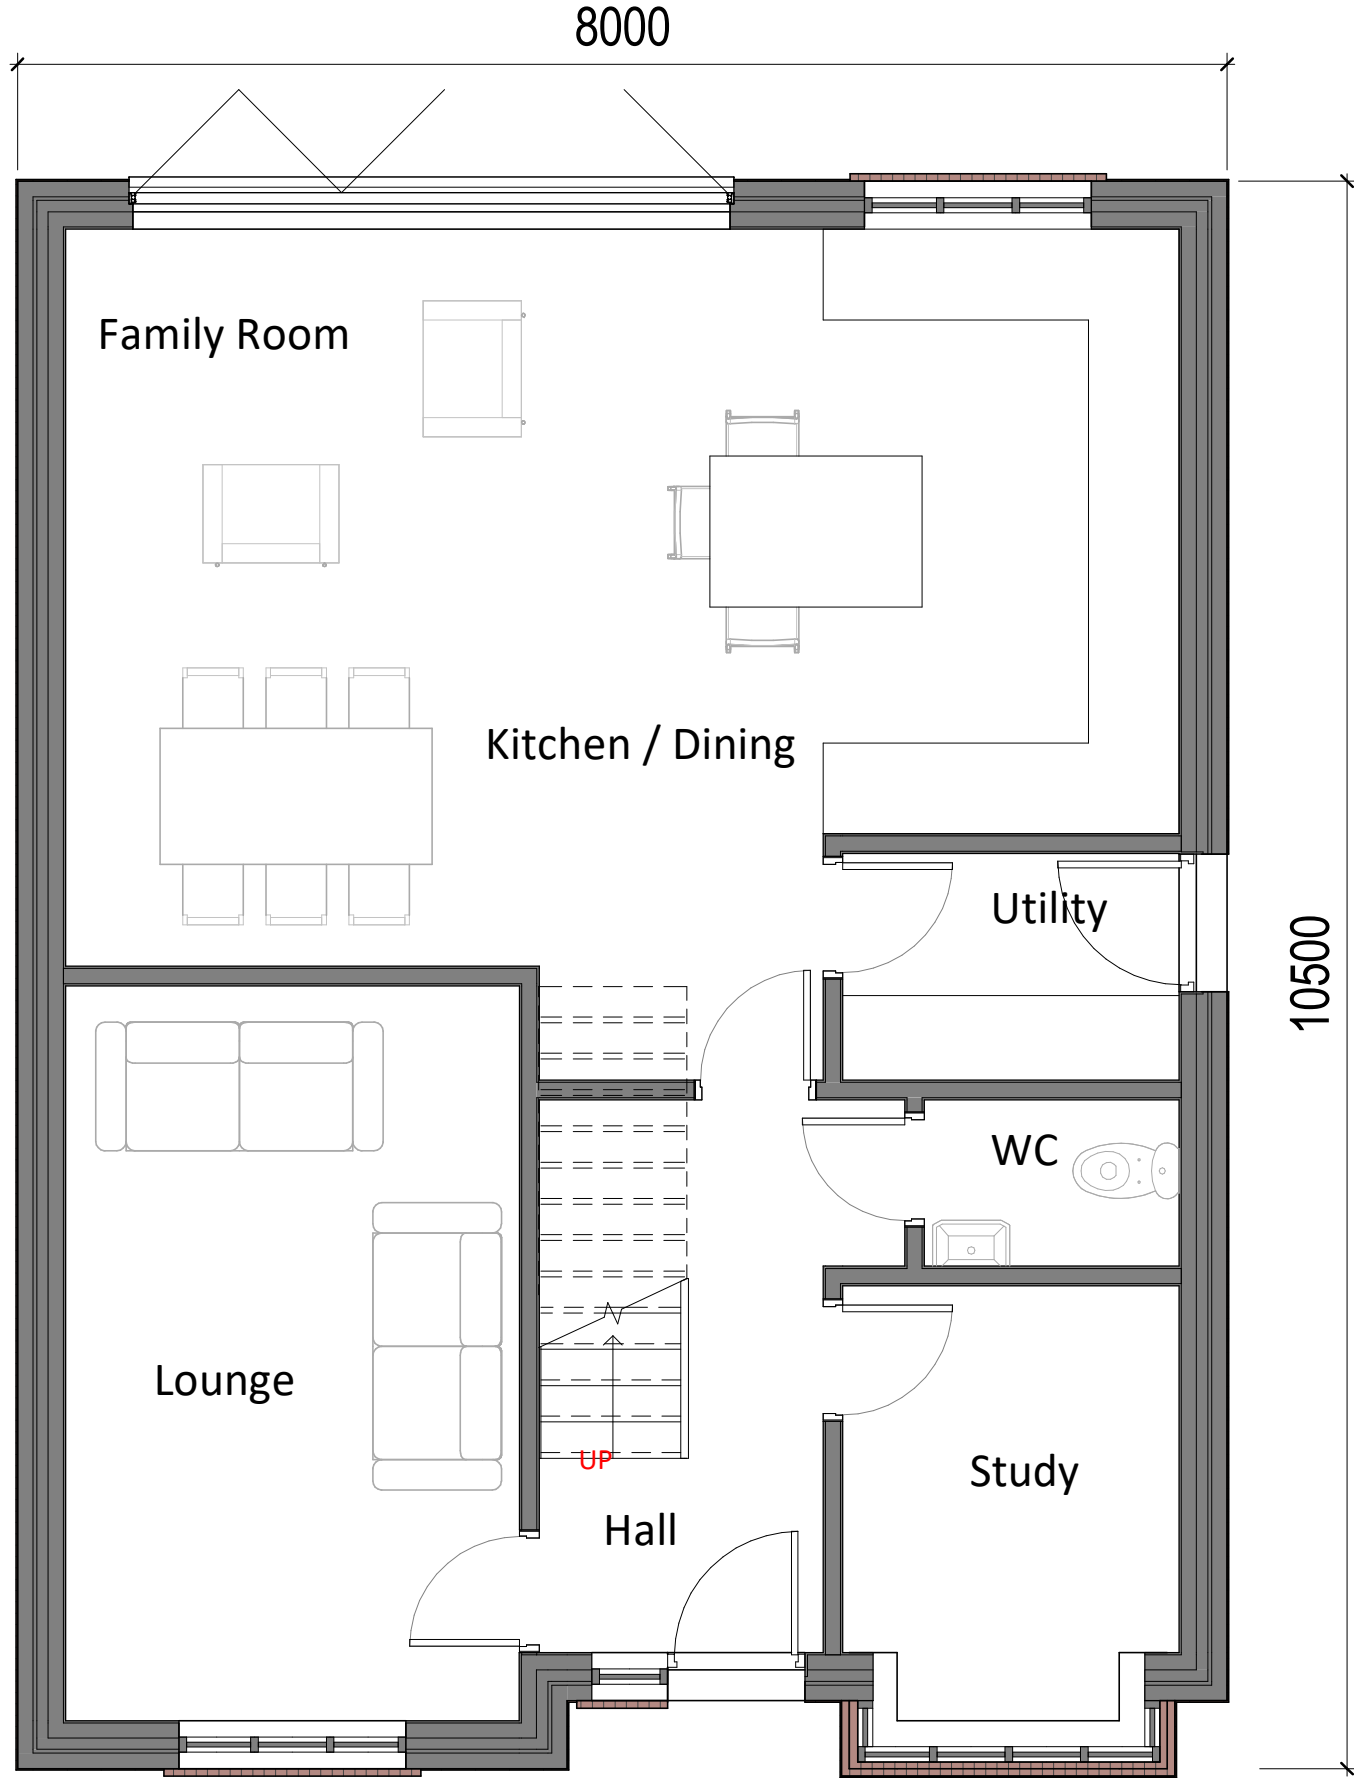

1 Level 00
1 : 50

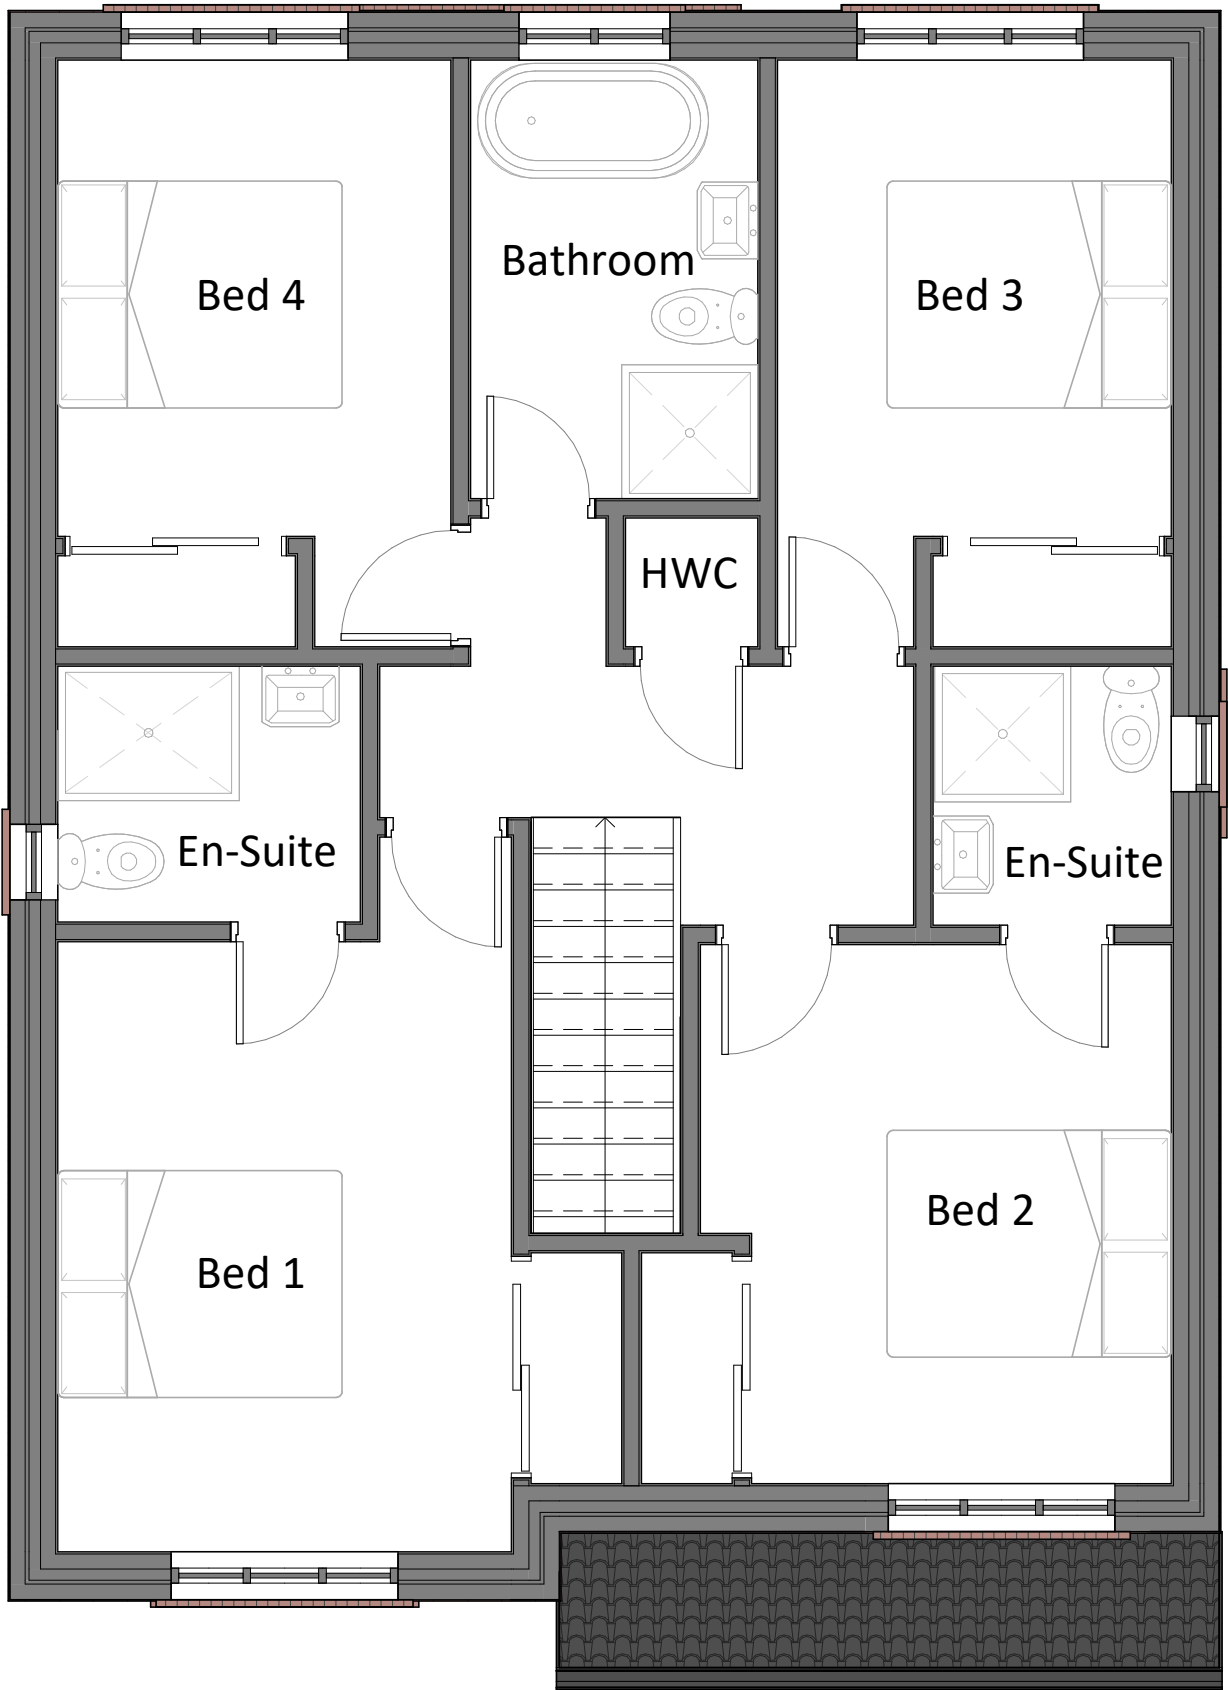

2 Level 01
1 : 50

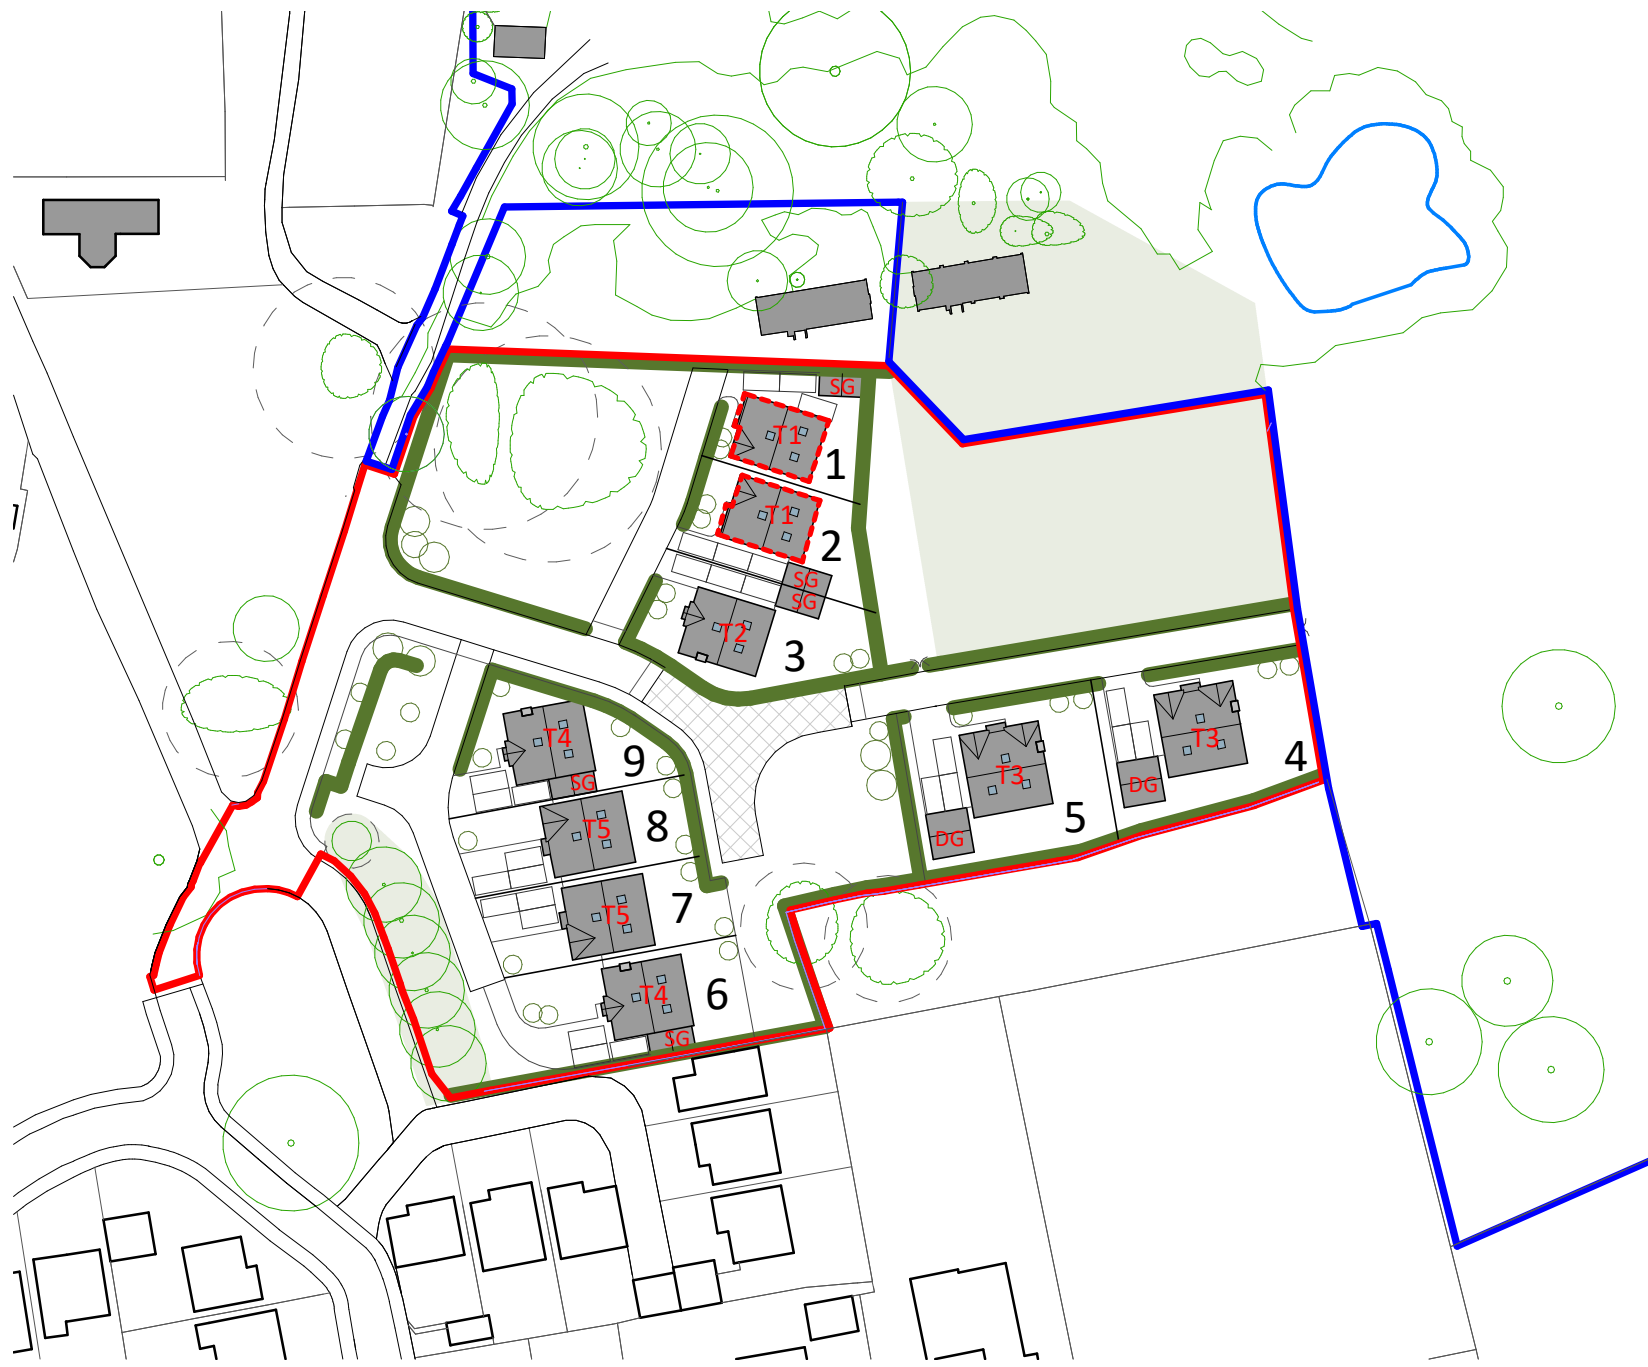

8 Reference Plan
1 : 1000



4 Front Elevation
1 : 100



5 Side Elevation 1
1 : 100



6 Rear Elevation
1 : 100



7 Side Elevation 2
1 : 100



3 Front 3D View