

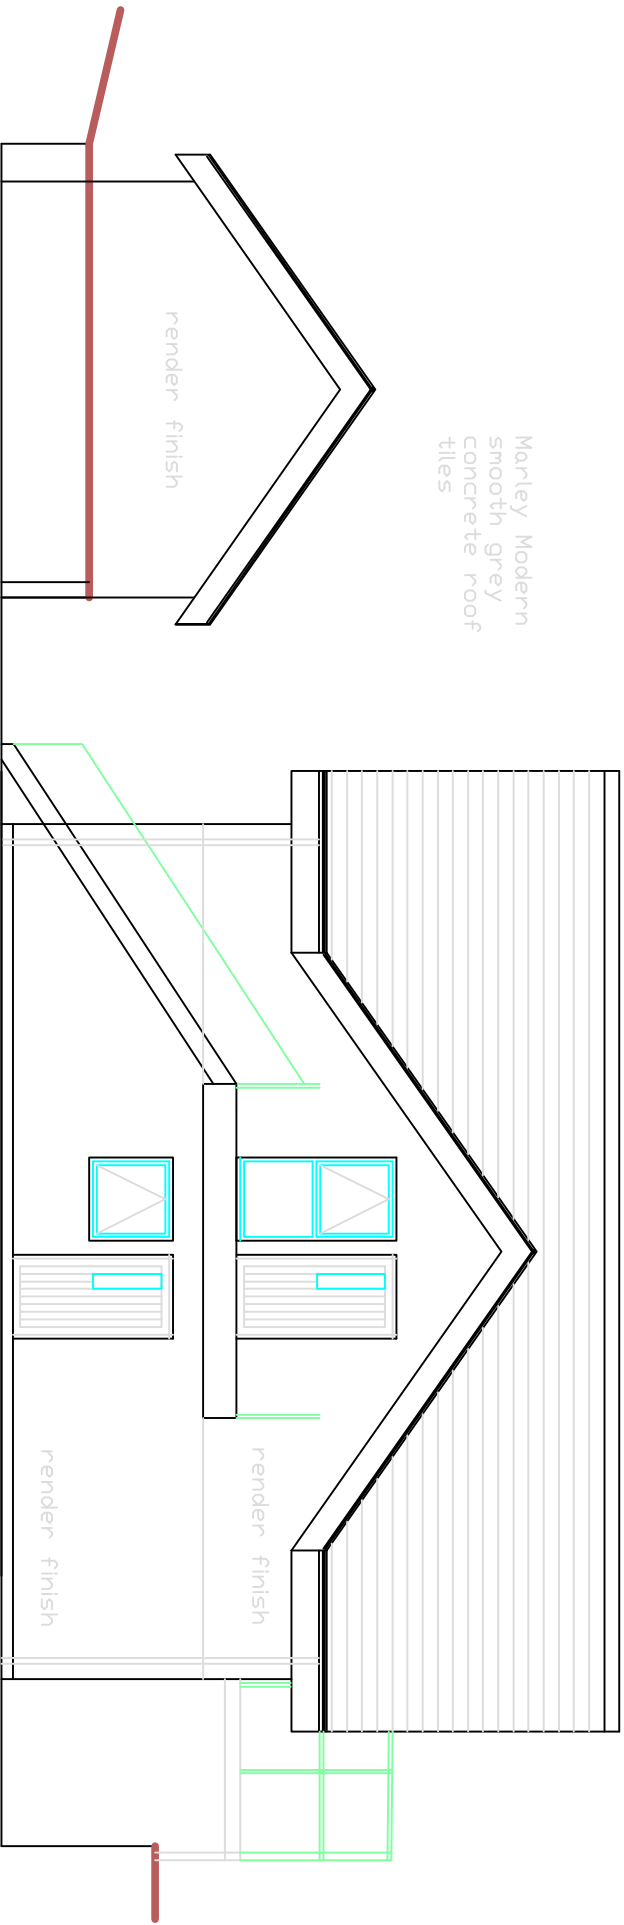
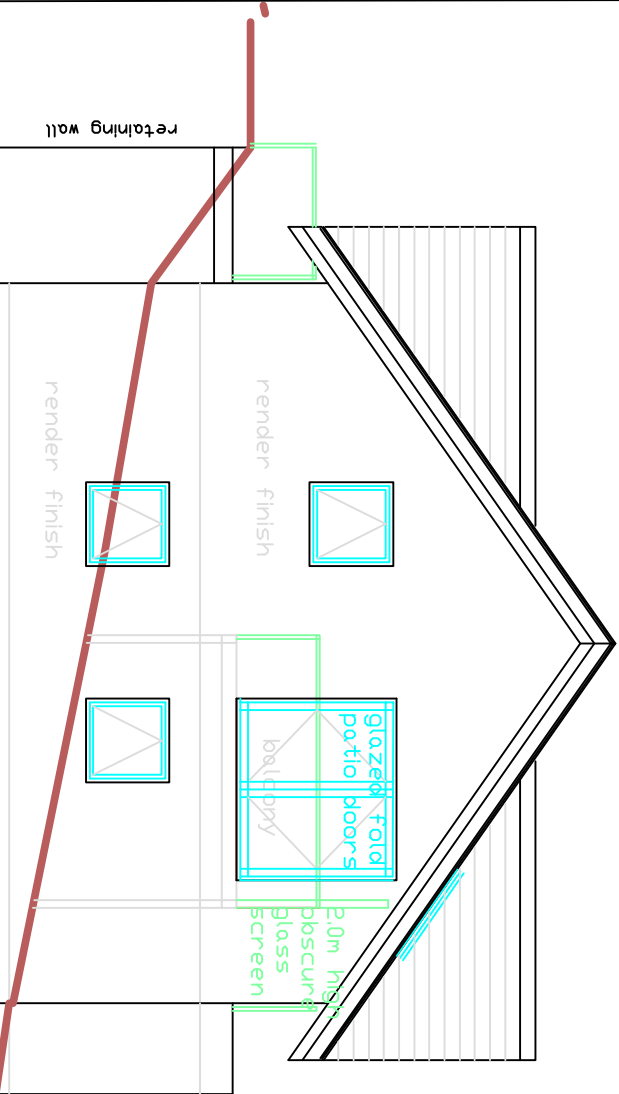


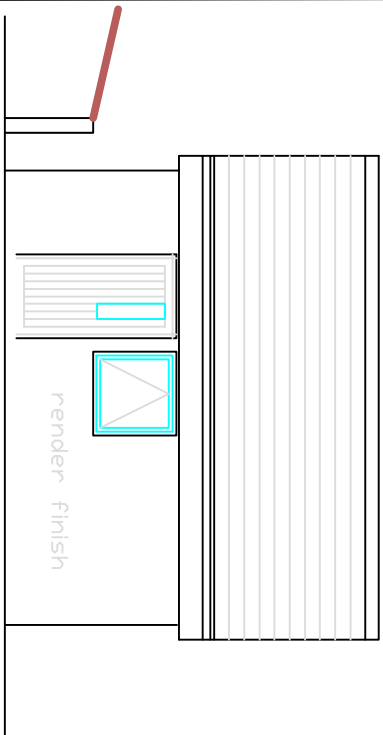


left south-west

rear north-west

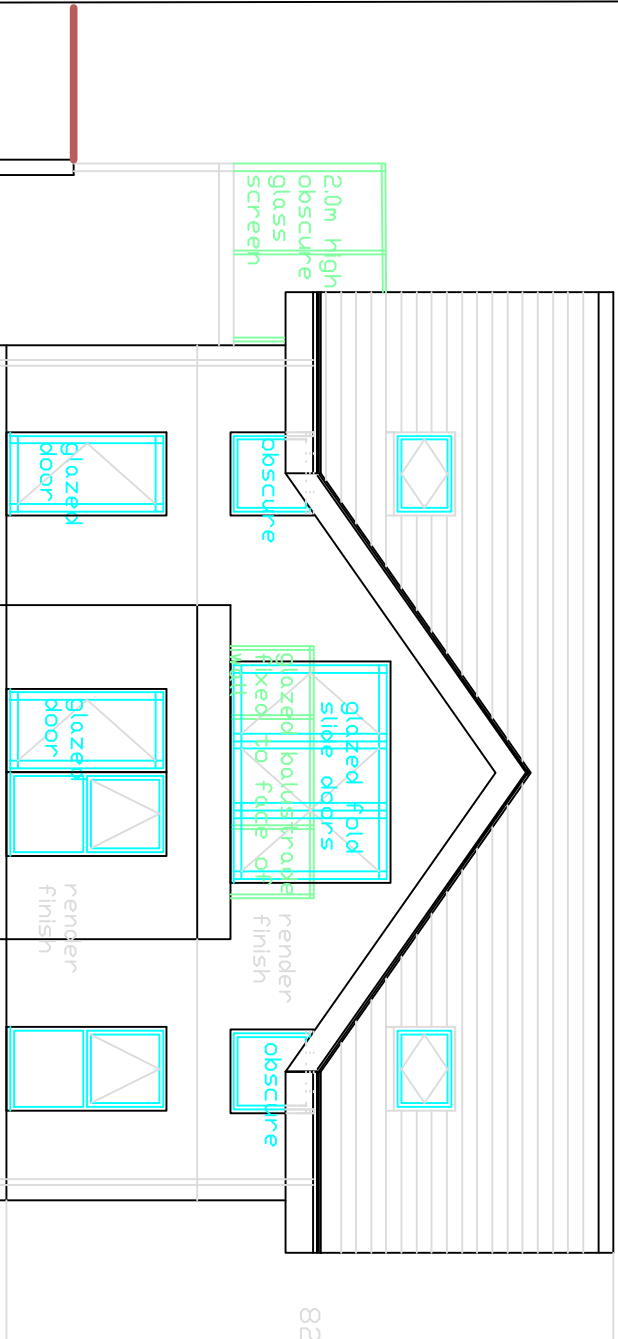

Marley Modern
smooth grey
concrete roof
tiles

right north-east

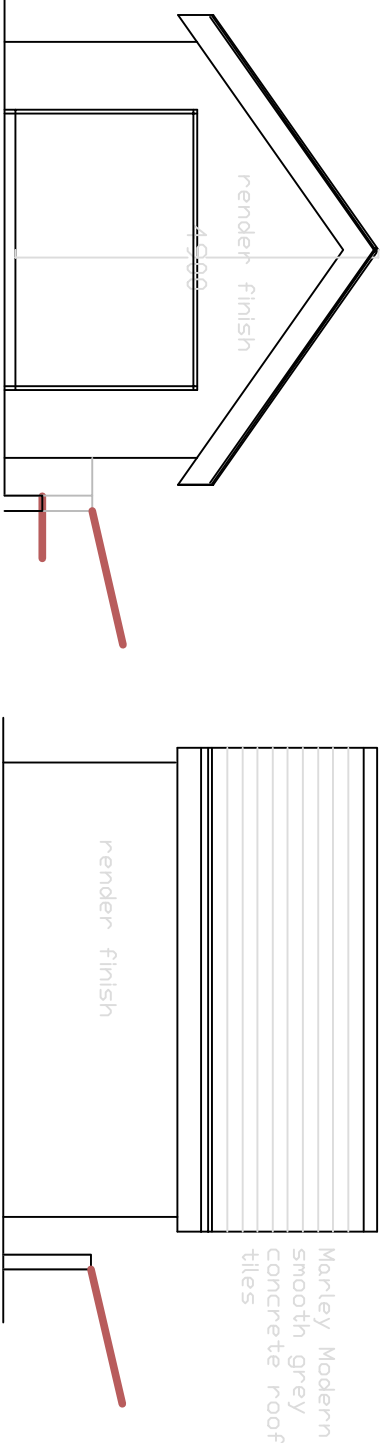

front south-east
PLOT 7A ELEVATIONS
scale 1:100 @ A3

NEW HOUSE, plot adjacent to
BRONYDD access driveway, HIGH
STREET, GLYN CEIRIDG @ LL20 7EH ANDREW DESIGN SERVICE ©

Reva 07.05.2021 south-east
balcony changed to Juliet
balcony added south-west