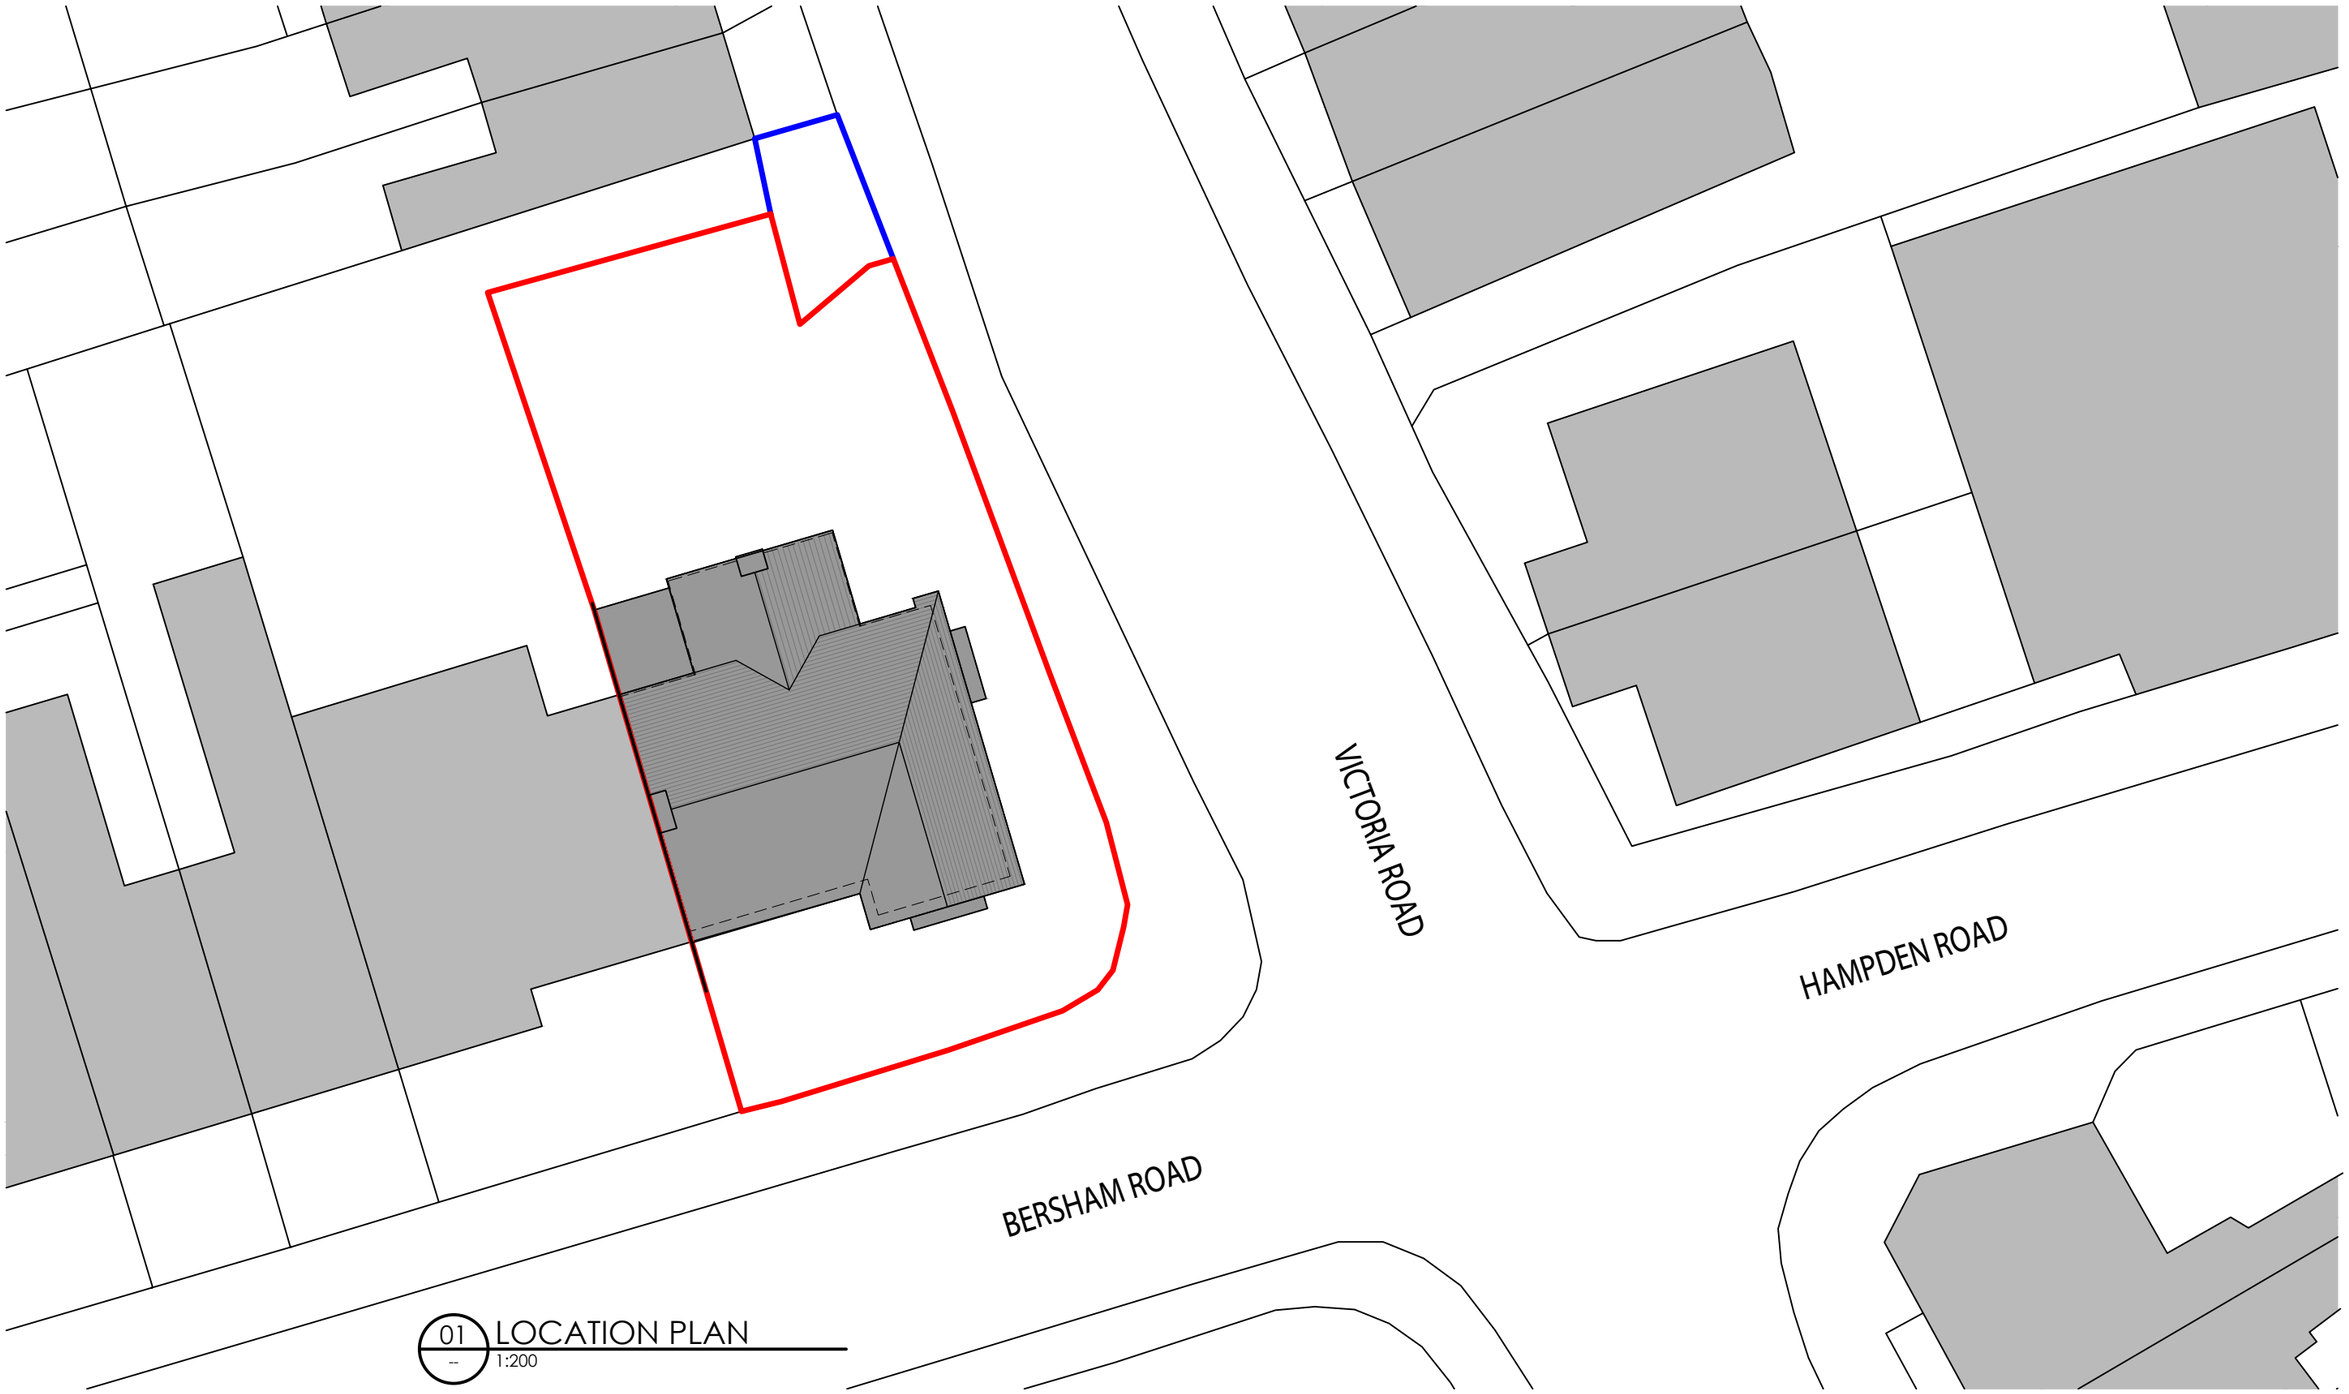


01 LOCATION PLAN
-- 1:200

Rev	Description	By	Date
A	PLANNING - NON MATERIAL AMENDMENT	AP	20.10.21

Notes

Do not scale from drawings.
Errors to be reported immediately to the architect.
To be read in conjunction with all relevant Architects',
Services and Structural Engineers' drawings.
All existing site, tree and building information has been compiled from different sources.
All dimensions to be checked on site.

© Copyright - Adam Pierpoint

POINT PLANNING
The Mews, Bron-y-Garth, Oswestry, Shropshire, SY10 7LY
E adampierpoint@hotmail.co.uk
www.pointplanning.co.uk

North

Project
2 BERSHAM ROAD
WREXHAM
LL13 7UT

Project No. 2004

Revision A

Date	20.10.2021	Sign off	Designed	AP	Scale/Format 1:200 / A3
CAD File	PP / 2004 2 Bersham Road		Drawn	AP	

Drawing Name
LOCATION PLAN

Drawing No. WD.01