



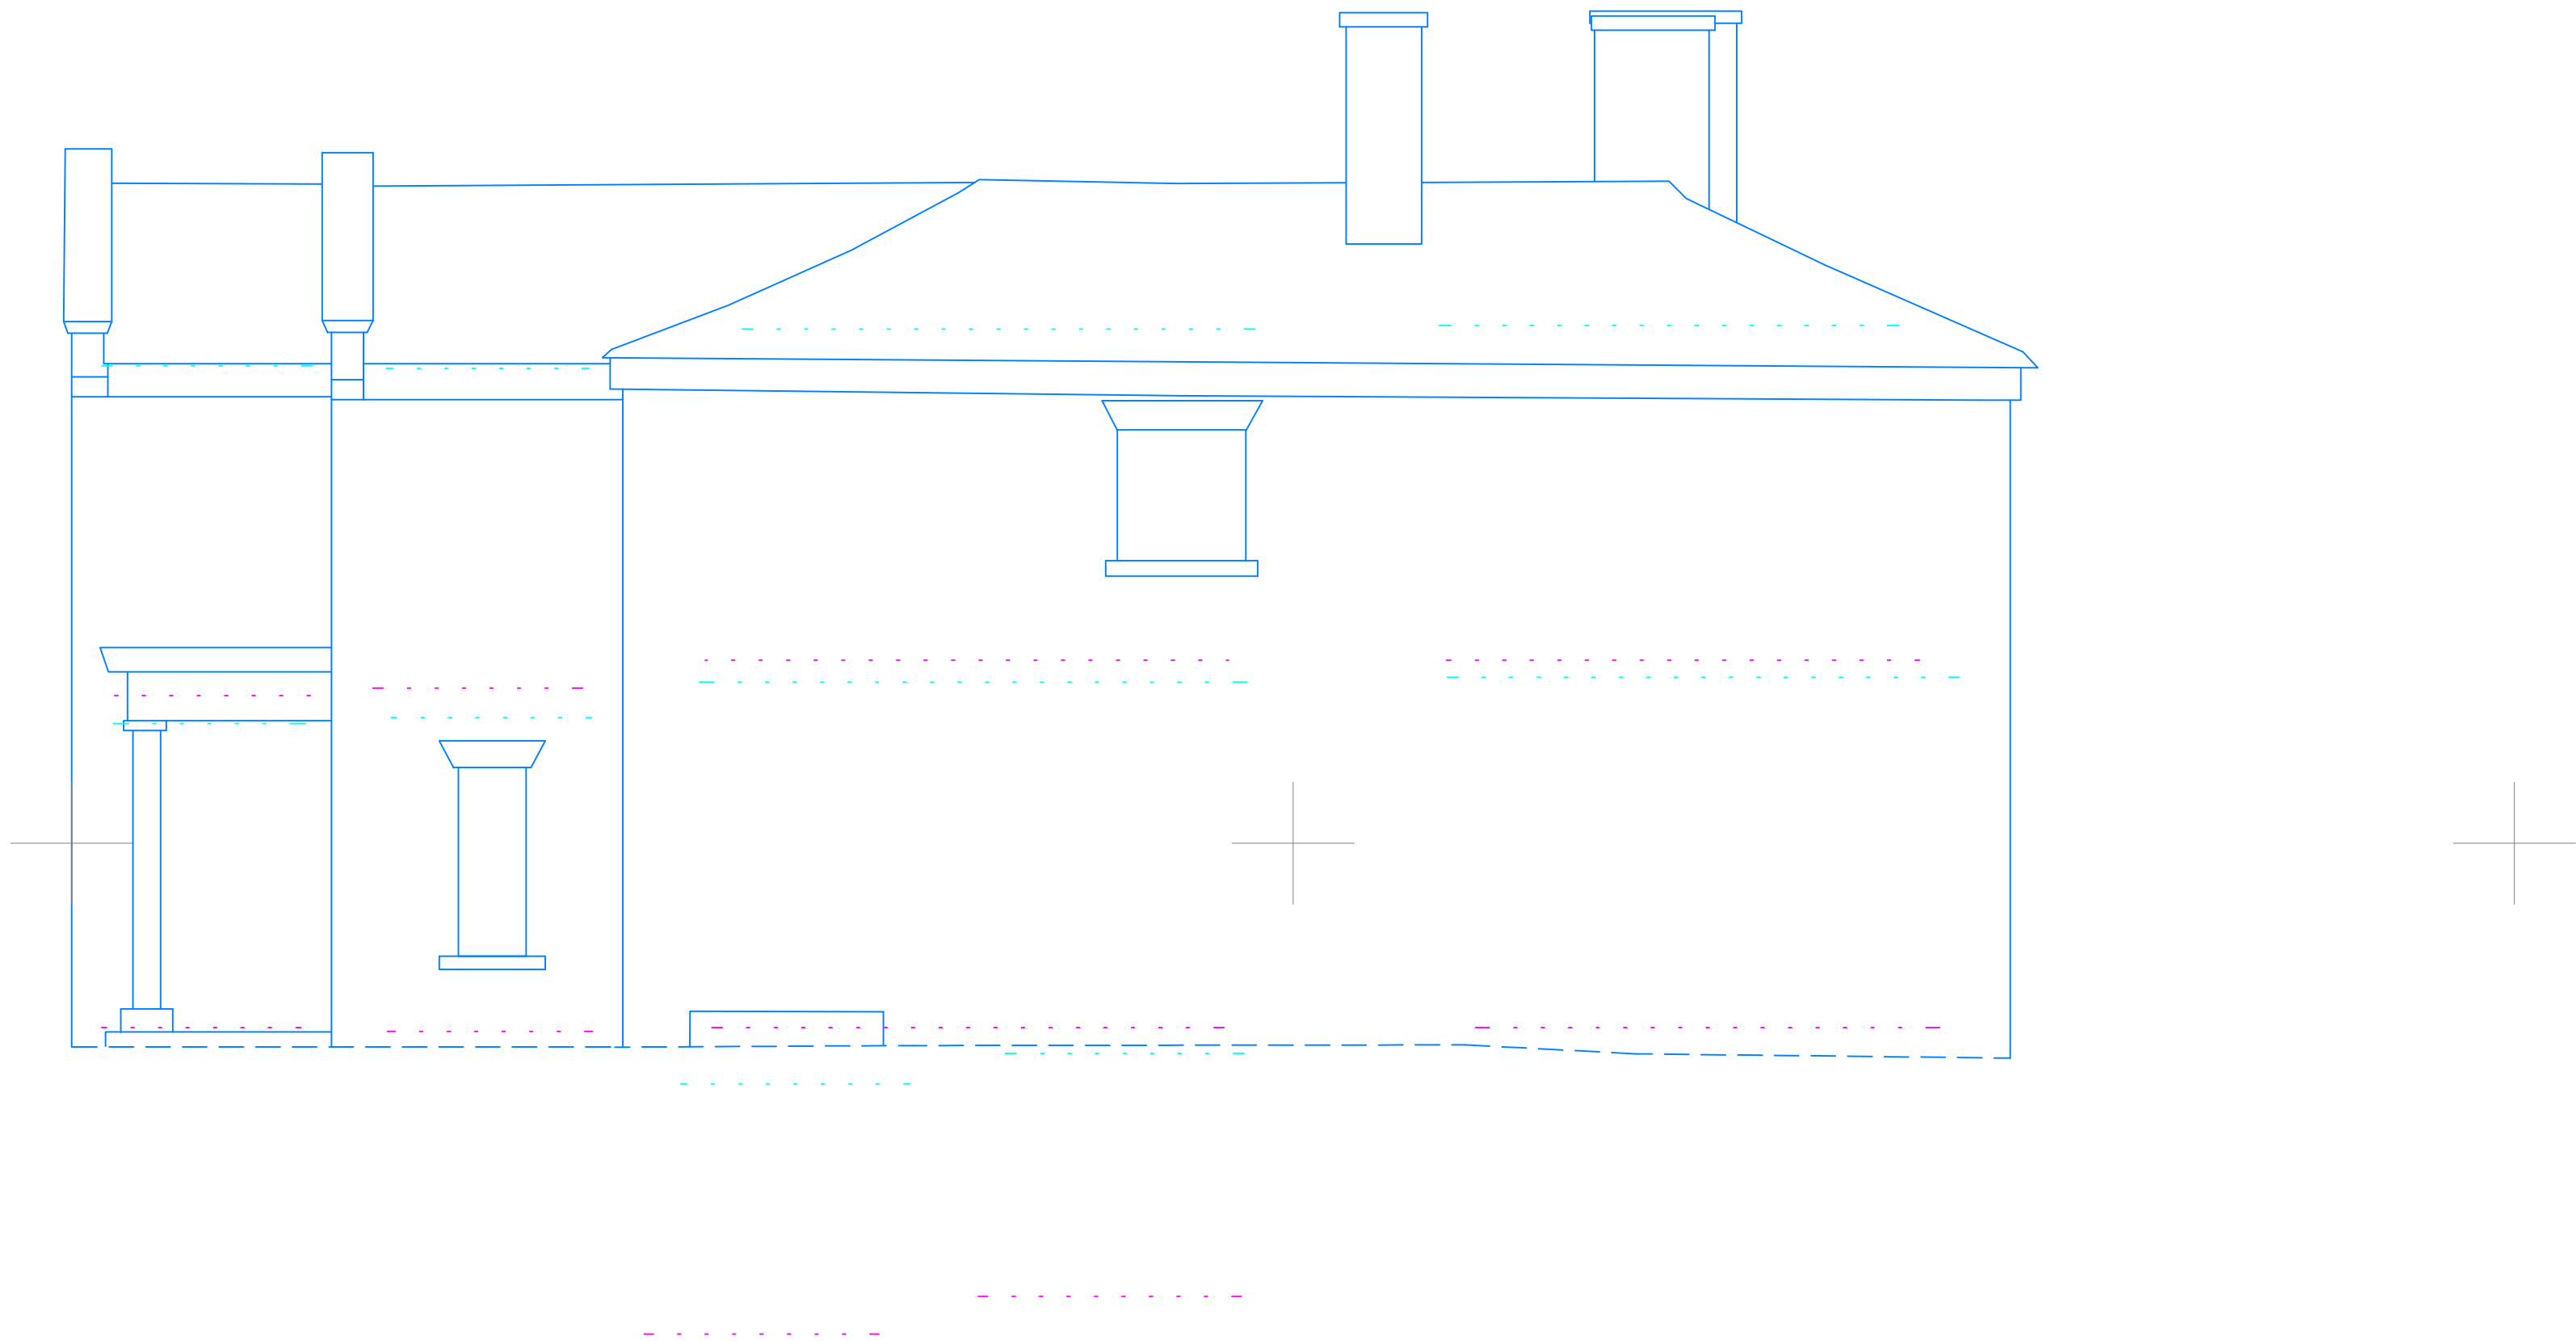

Datum 5.00m

Western elevation

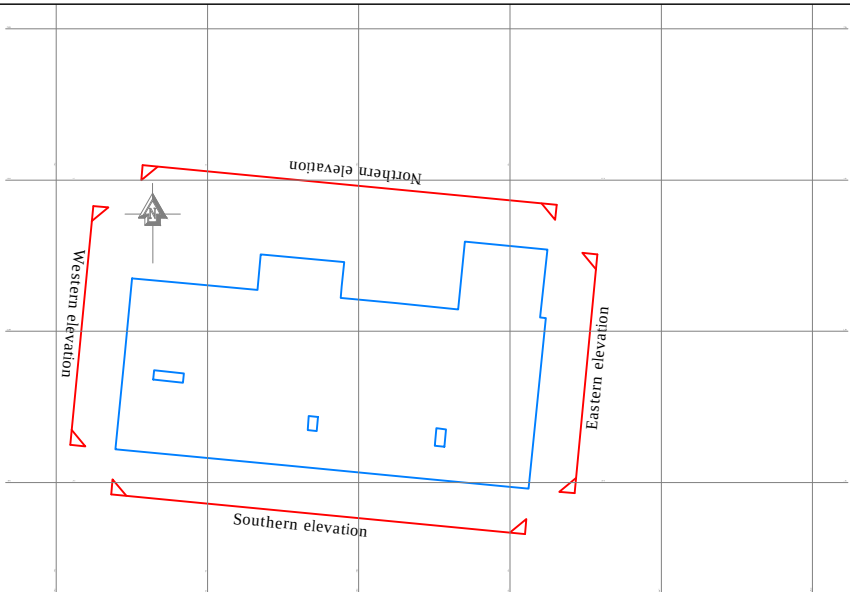

CLIENT	Jon & Chris Minshaw		
PROJECT	Althrey Woodhouse, Bangor On Dee		
TITLE	Existing western elevation		
JOB No.	1124	DWG No.	1124.10
SCALE	1:50 @ A2	DATE	08/05/18
DRAWN	SH	REVISION	-
MOSS. CO. LLP.			
BROOKSIDE - PLEALEY - SHREWSBURY - SY5 0UY TEL 01743 792985 E-mail - graham@mosscompany.co.uk			
DO NOT SCALE FROM THIS DRAWING. ALL DIMENSIONS ARE TO BE CHECKED ON SITE.			