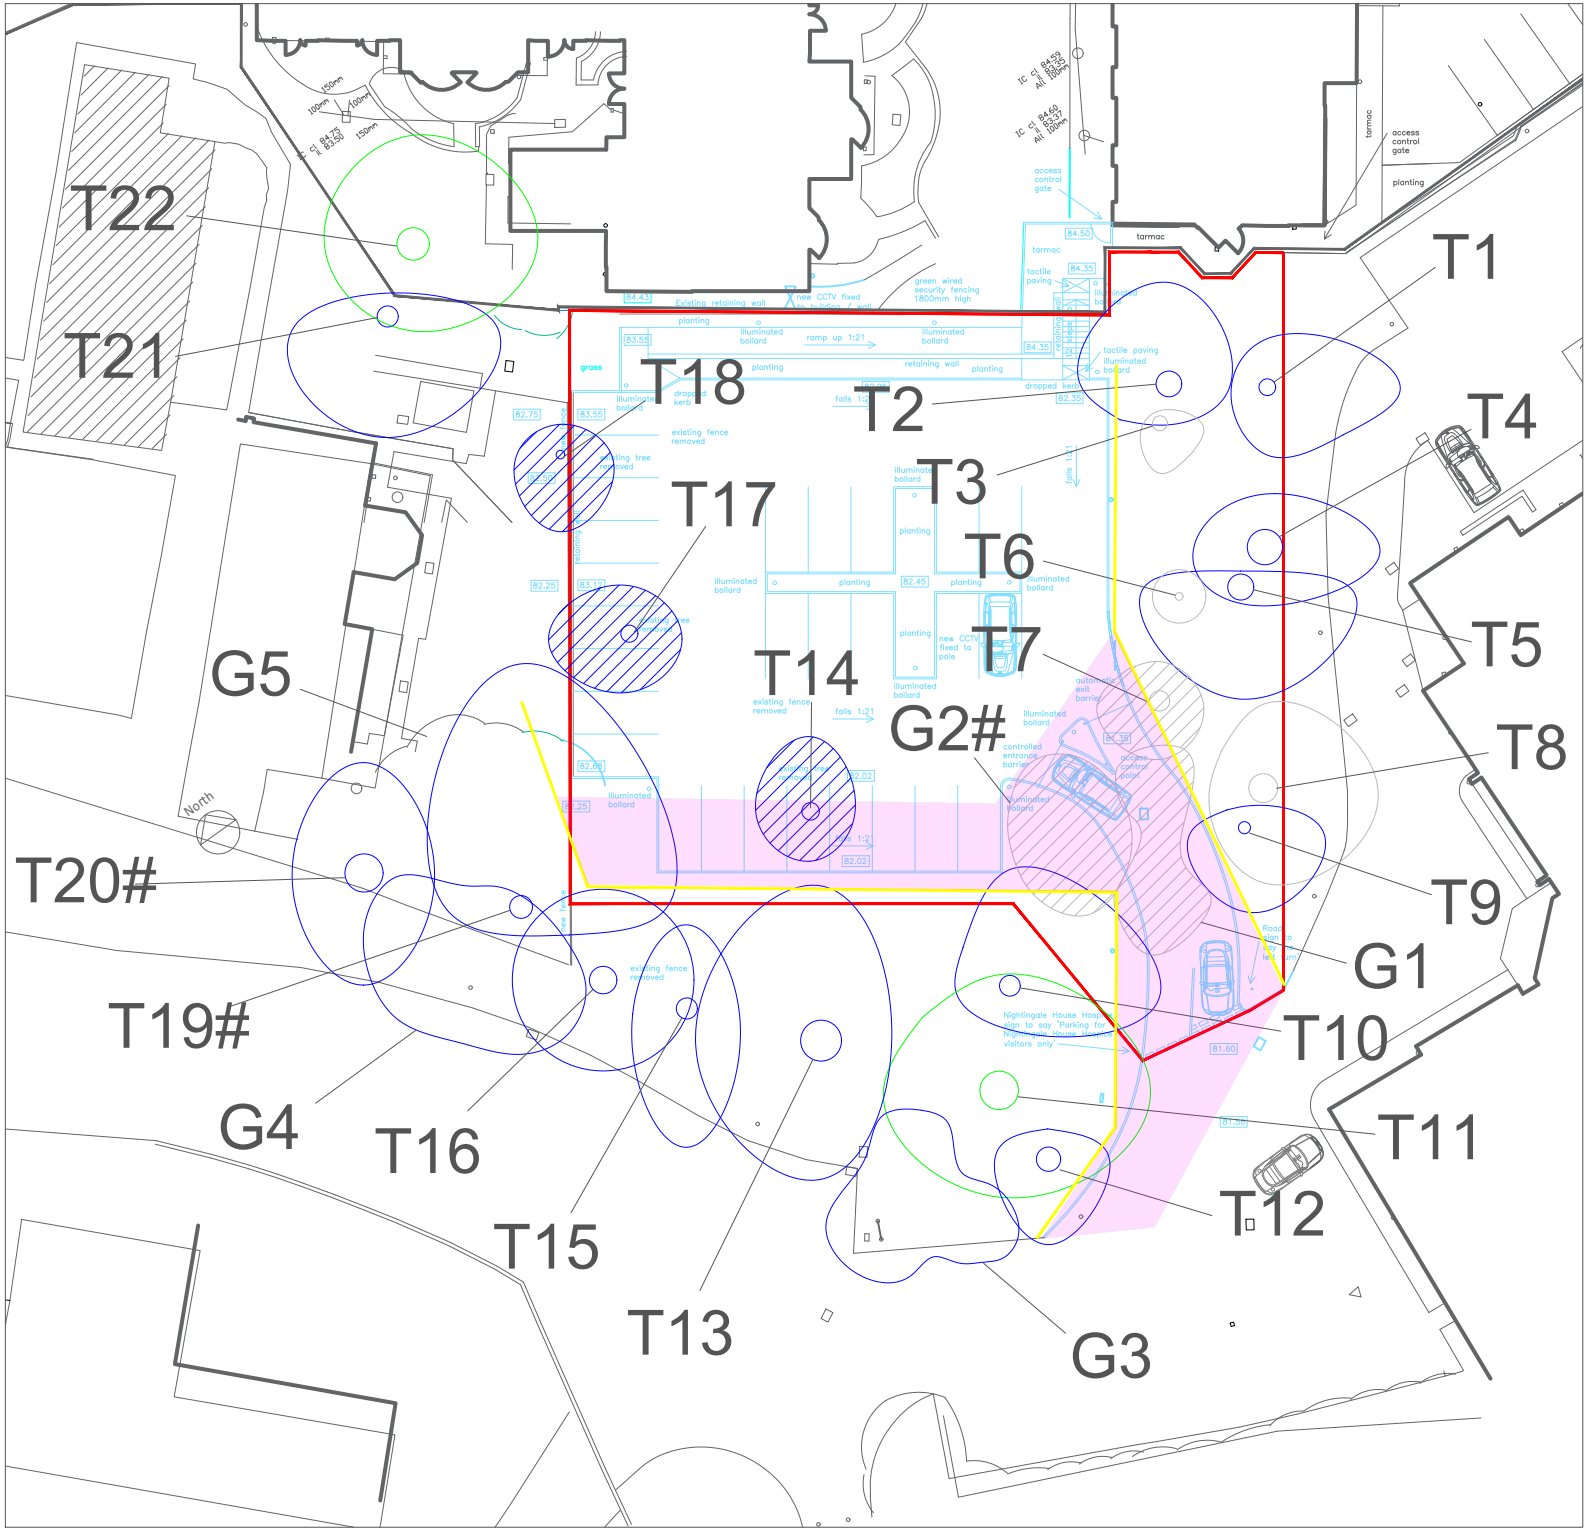


KEY

- T1 Individual trees
- G1 Groups of trees
- Lease boundary
- # Approximate location (Features not shown on topo)
- Design proposal
- Temporary ground protection (suitable for supporting heavy vehicles)
- Tree Protective Fencing

Tree Quality Categorisation

- Category A trees/groups
- Category B trees/groups
- Category C trees/groups

Trees/groups to be removed

- Category B trees/groups
- Category C trees/groups

Note: Categorisation based on BS5837:2012
This drawing should be read in conjunction with the respective Arboricultural Data Sheets

Amendments		
Rev	Date	Description

Enfys Ecology
Llys Garth
Garth Road
Bangor
LL57 2RT

Project: Nightingale House Hospice Tree Survey

Drawing Title: Tree Implication and Protection Plan

Drawn by	Drawing number	Scale	Date
RNT	D.RTA.12.02	1:500 @ A3	30/09/20