



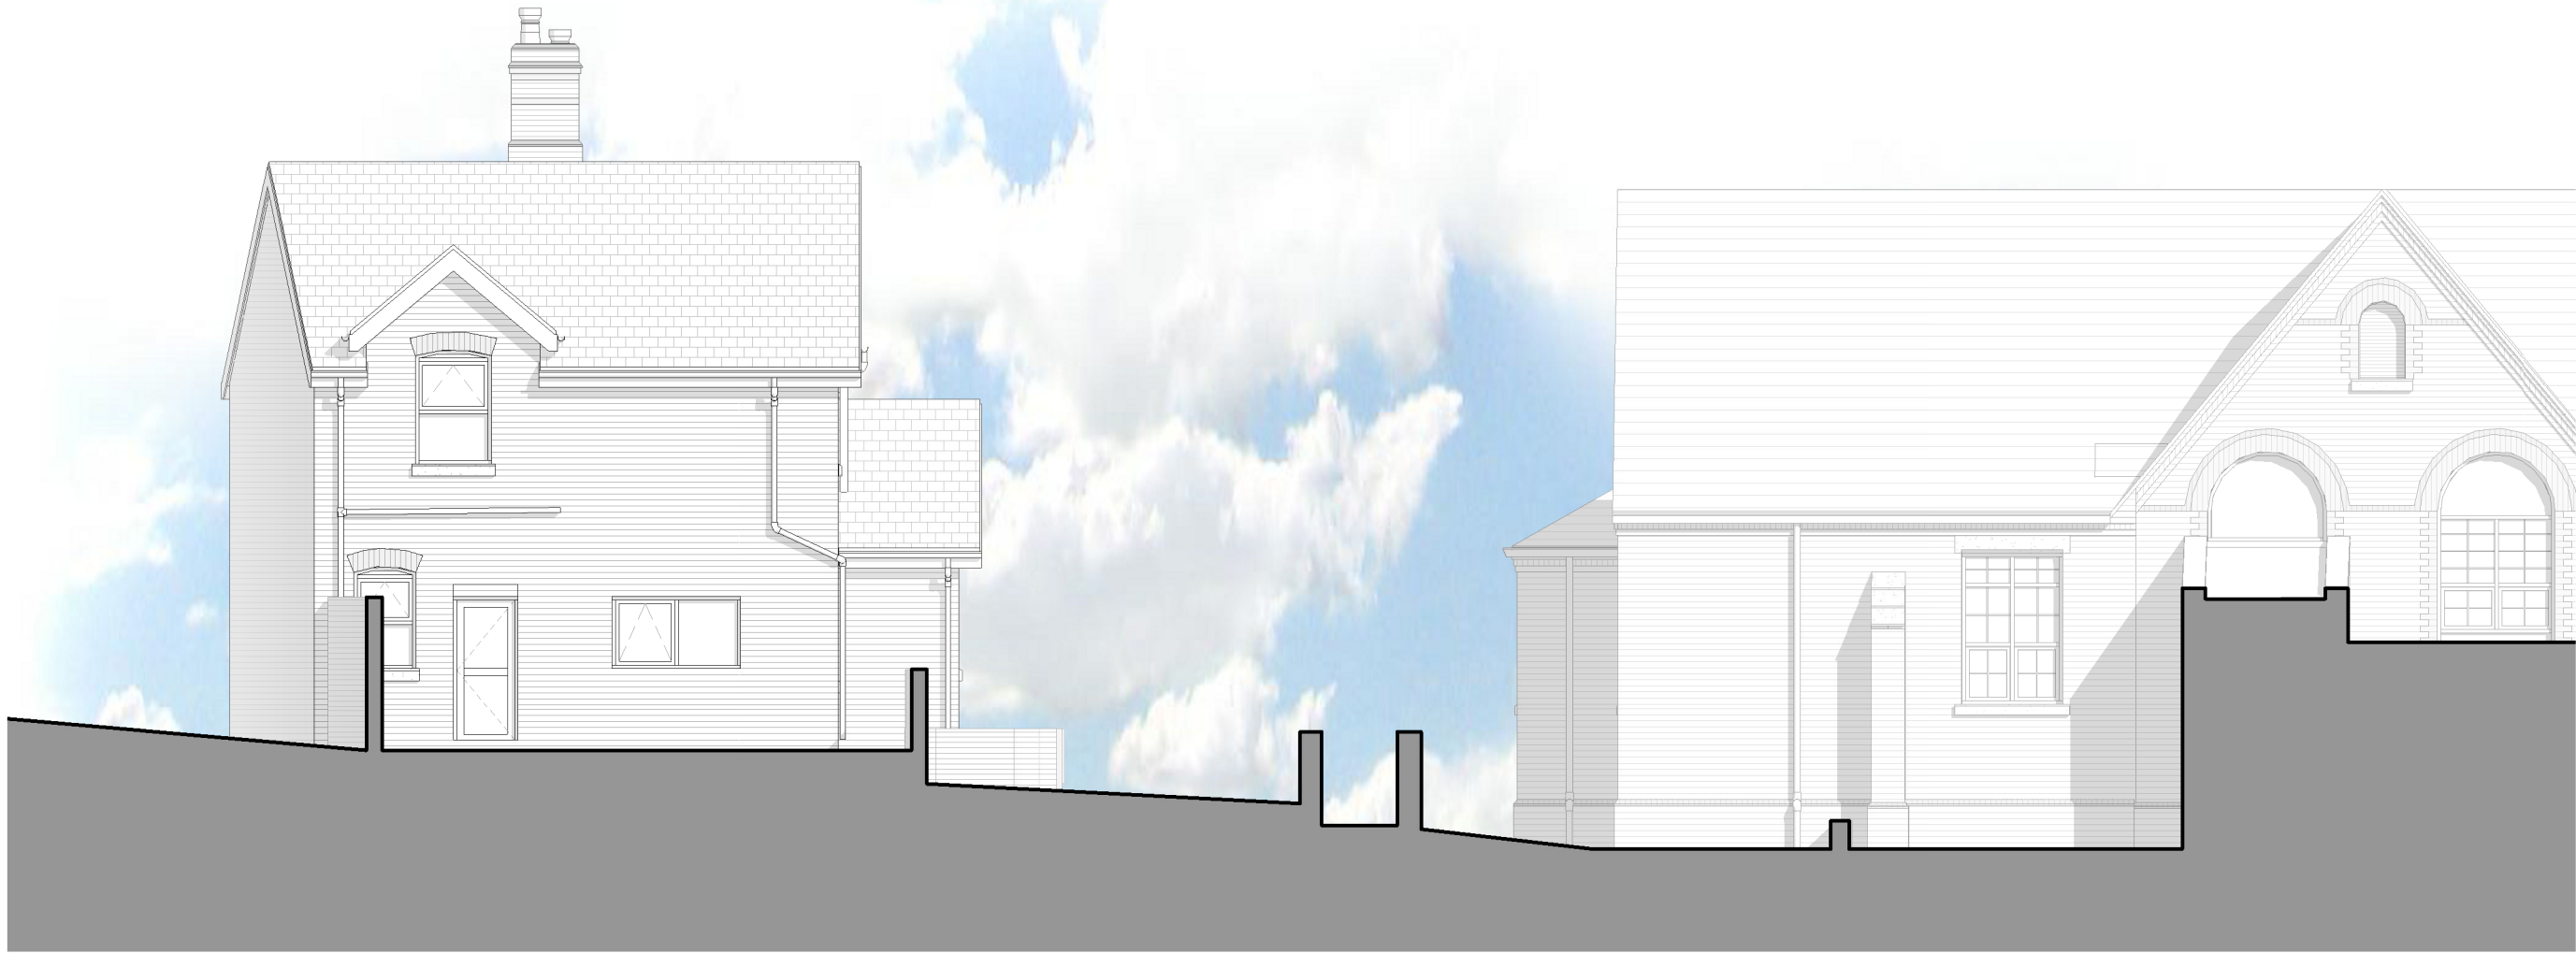

1 LPA\_Elevation\_01\_Existing  
Scale: 1 : 100

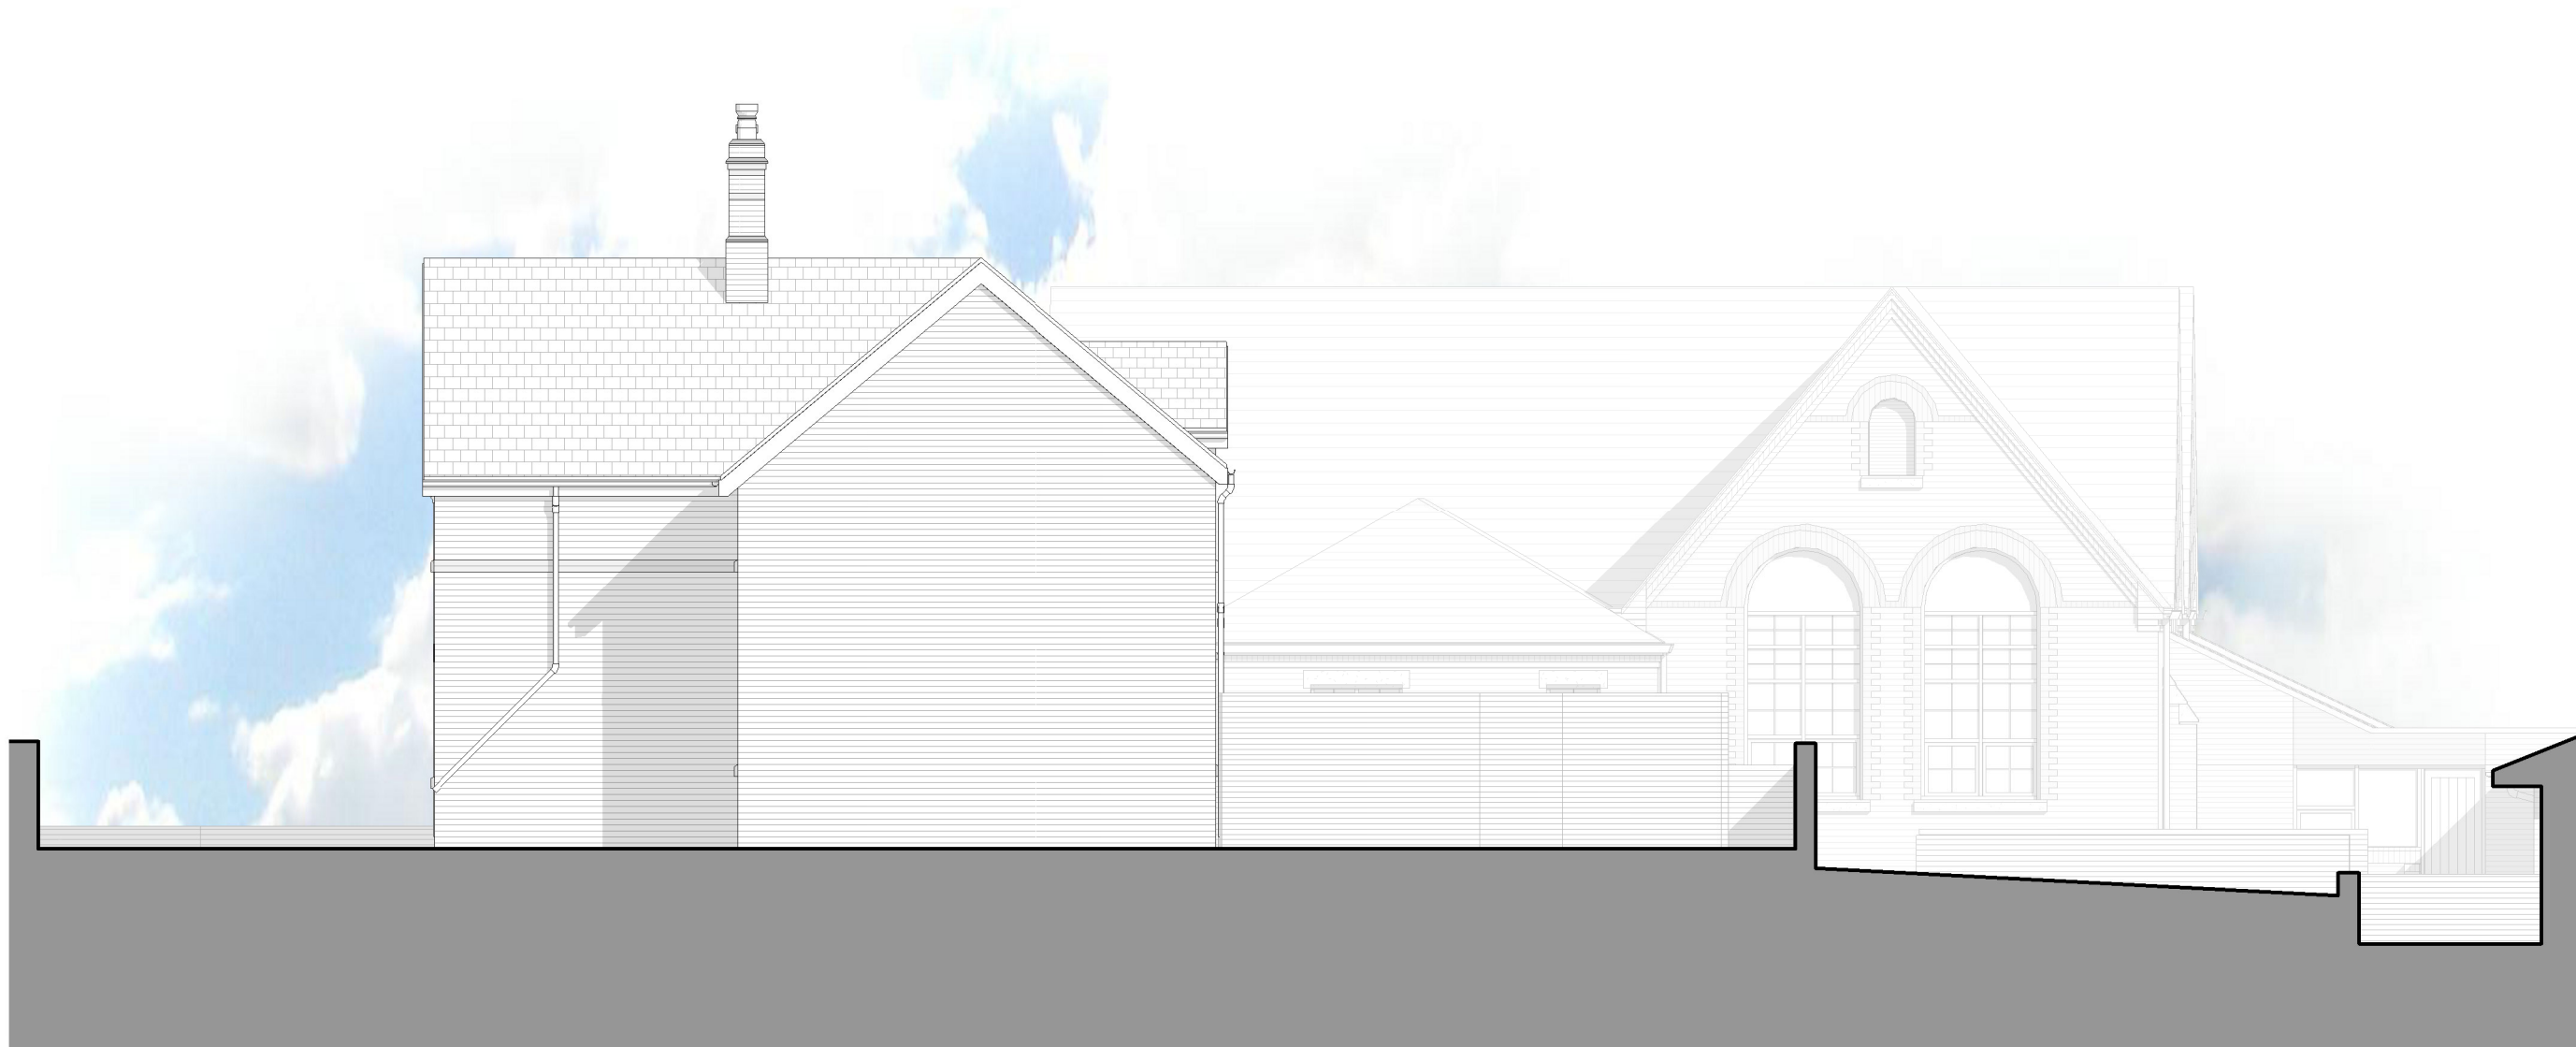

2 LPA\_Elevation\_02\_Existing  
Scale: 1 : 100




3 LPA\_Elevation\_03\_Existing  
Scale: 1 : 100



4 LPA\_Elevation\_04\_Existing  
Scale: 1 : 100

#### Legend | Elevations Material Key | Existing

- |  |                                                                                      |
|--|--------------------------------------------------------------------------------------|
|  | Element   Wall<br>Product   Existing Facing Brick<br>Finish   Red   Stretcher Bond   |
|  | Element   Wall<br>Product   Existing Facing Brick<br>Finish   Black   Stretcher Bond |
|  | Element   Wall<br>Product   Existing Facing Brick<br>Finish   Buff   Stretcher Bond  |
|  | Element   Wall<br>Product   Existing Facing Brick<br>Finish   Red   Soldier          |
|  | Element   Lintols and Cills<br>Product   Stone<br>Finish   Painted Black             |
|  | Element   Roof<br>Product   Existing Slate Roof<br>Finish   Grey                     |

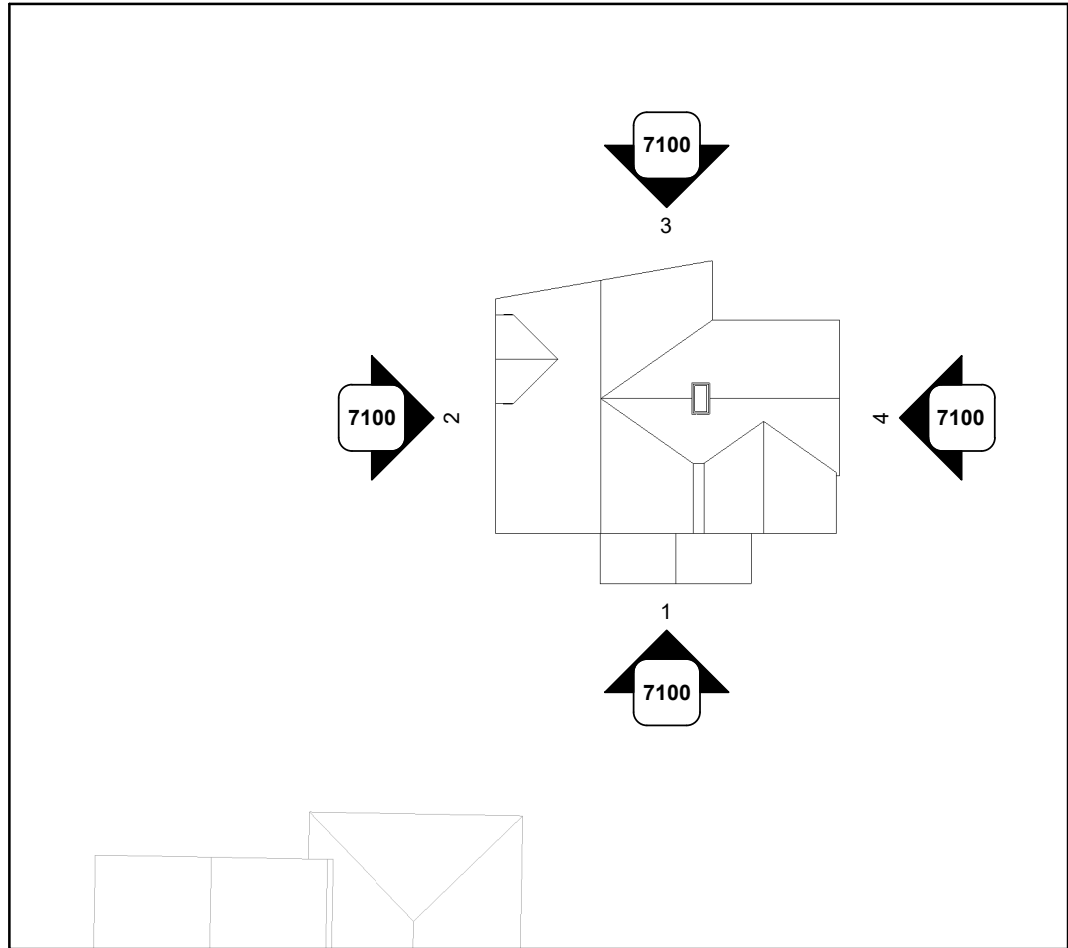

Scale  
0 1 2 3 4m  
1:100 @ A1

Notes  
Figured dimensions are to be used in all cases.  
Dimensions should not be scaled from drawing unless for planning application purposes.  
All existing dimensions should be checked on site before commencement of the work.  
Land Registry and ownership boundaries are produced by Studio KMA using all available information. Studio KMA cannot be held responsible for scale discrepancies if plans supplied by others.  
Any discrepancies in dimensions should be clarified with the Architect at the address below prior to commencement of the work.  
No deviation from this drawing will be permitted without the prior written consent of the Architect.  
This drawing is to be read in conjunction with the relevant Mechanical and Electrical drawings.  
This drawing is to be read in conjunction with the relevant Structural Engineer's drawings. Structural calculations are recommendations.  
This drawing is to be read in conjunction with the relevant Fire Safety Strategy drawings.  
Please note that the use of any quantitative data is done so at the user's own risk.  
This drawing is the copyright of Studio KMA and is to be returned to the Architect on completion of the contract. The drawing shall not be reproduced without the written permission of Studio KMA.

| Revision Notes |          |                      |       |         |
|----------------|----------|----------------------|-------|---------|
| Rev.           | Date     | Revision Description | Drawn | Checked |
| P1             | 21-08-31 | Preliminary Drawing  | JSH   | PAF     |