


APPLICATION BOUNDARY INDICATED THUS: _____

Schedule of Areas	m²
Site Area	376

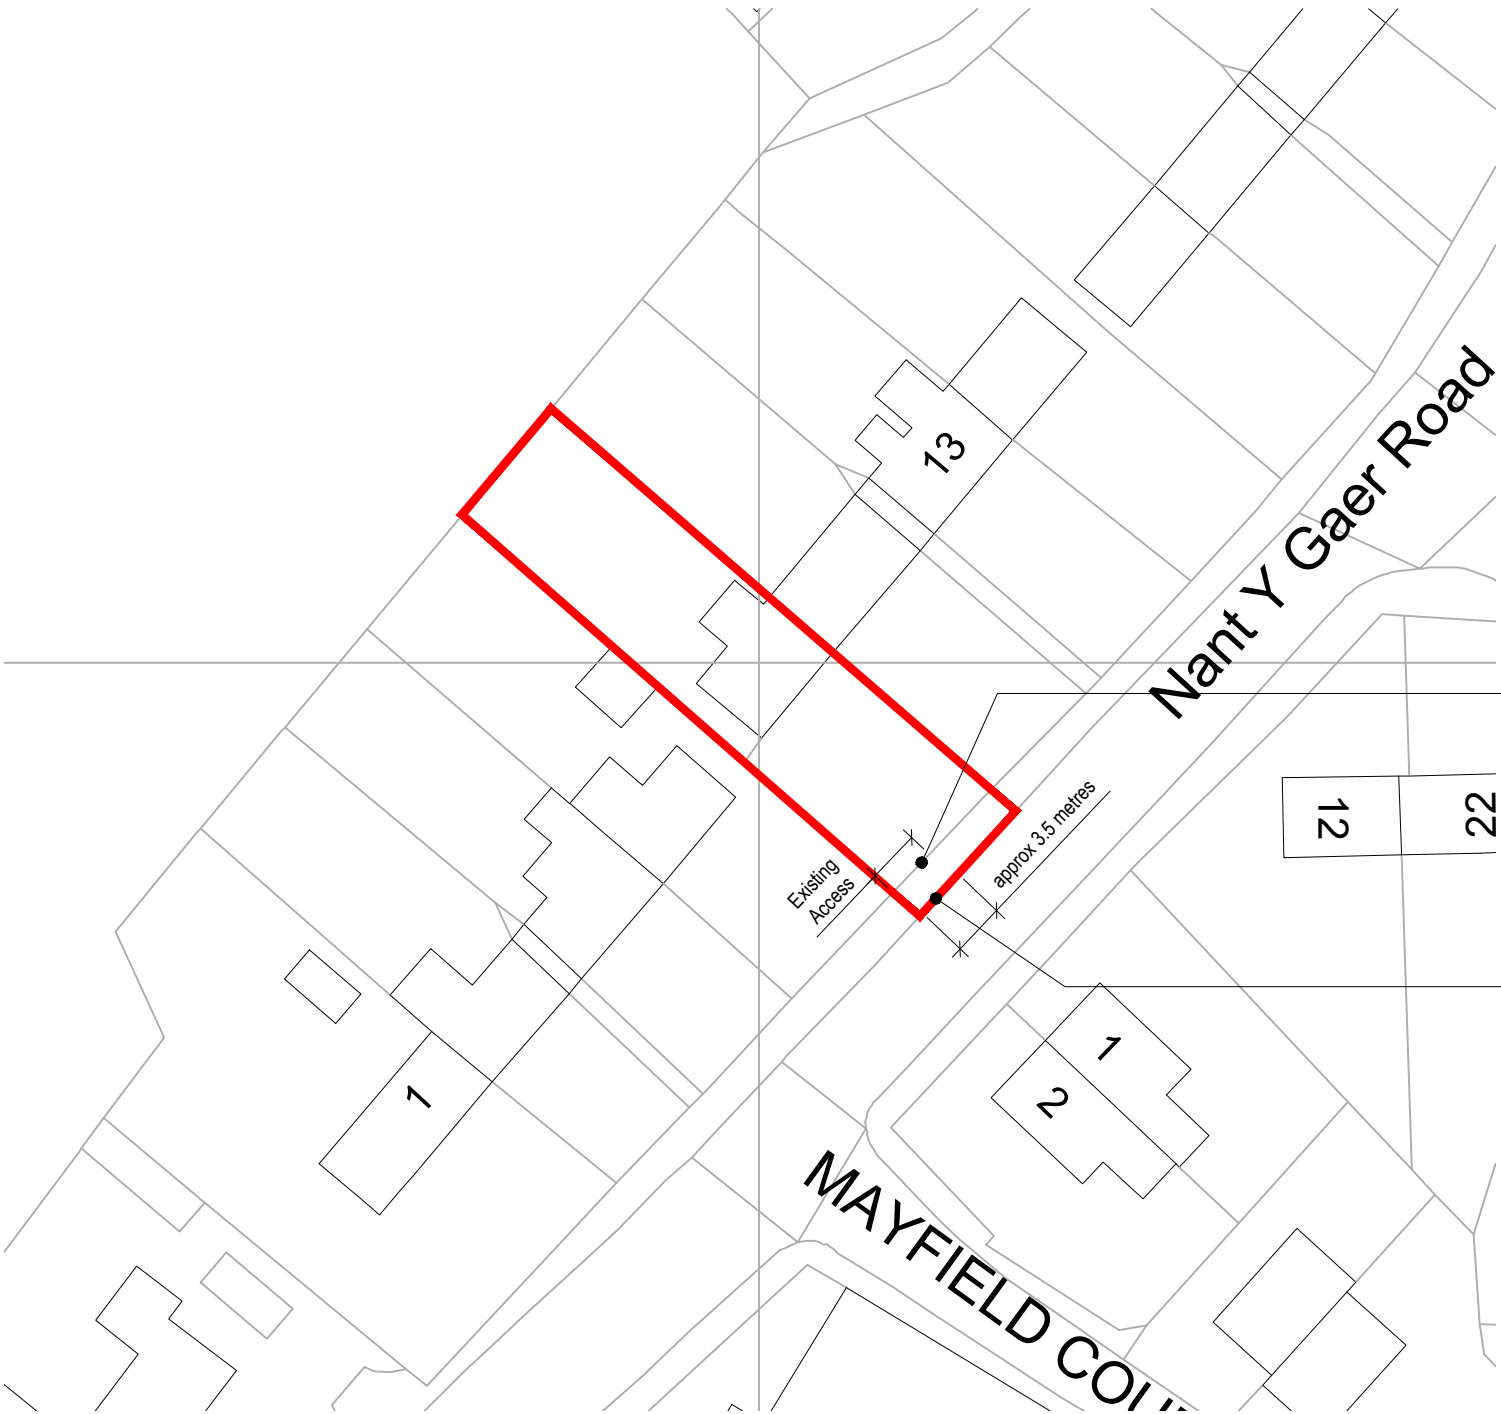

B	01/09/2021	TBS	TBS
Drawing updated to suit case officer's comments			
A	26/08/2021	TBS	TBS
Non-draft issue			
-	24/08/2021	SF	TBS
Draft issue			
Rev	Date	Drawn by	Checked by



Speaks Design Services
6A Middle Road
Coodpoeth
Wrexham
LL11 3TN
Tel 01978 562872
Mob 07592 759095
Mail info@speaksds.co.uk
Web www.speaksds.co.uk



Produced on 23 August 2021 from the Ordnance Survey National Geographic Database and incorporating surveyed revision available at this date.
This map shows the area bounded by 333367 355446,333467 355446,333467 355546,333367 355546,333367 355446
Reproduction in whole or part is prohibited without the prior permission of Ordnance Survey.
Crown copyright 2021. Supplied by copla ltd trading as UKPlanningMaps.com a licensed Ordnance Survey partner (100054135).
Data licence expires 23 August 2022. Unique plan reference: v1c//679926/920781

Block Plan - 1:500

Project 9 Nant Y Gaer Road, Llay, Wrexham LL12 0SG			
Client Laura Gittins	Purpose of Issue For Approval		Drawing Stage Planning
Title Block Plan			
Scale @ A4 1:500	Date August 2021	Ref 156	Drawn TBS
Dwg No. 156/NGL/PL/002			Rev B