


'Bettisfield Hall'

Bettisfield
Whitchurch
Shropshire
SY13 2LB




Mr. & Mrs. Nelson

Footings, Brickwork,
Staddle Stones,
Lath Batters, Rooftiles,
Lead, DPC & Fixings
supplied by others

Roof Coverage: 161m²

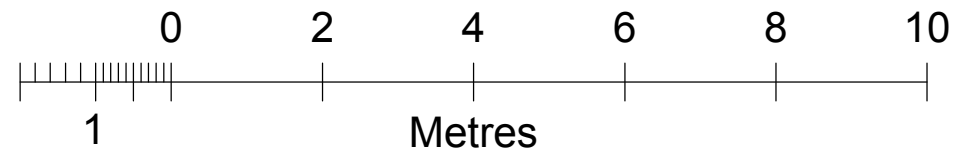

* If any elevation is to be located within 2m of site boundary the external wall may require resistance to surface spread of flame. Final solution subject to Building Inspectors approval;
Intumescent paint application (to Class 0) to weatherboards with 12mm Superlux (or similar approved) internal stud lining.

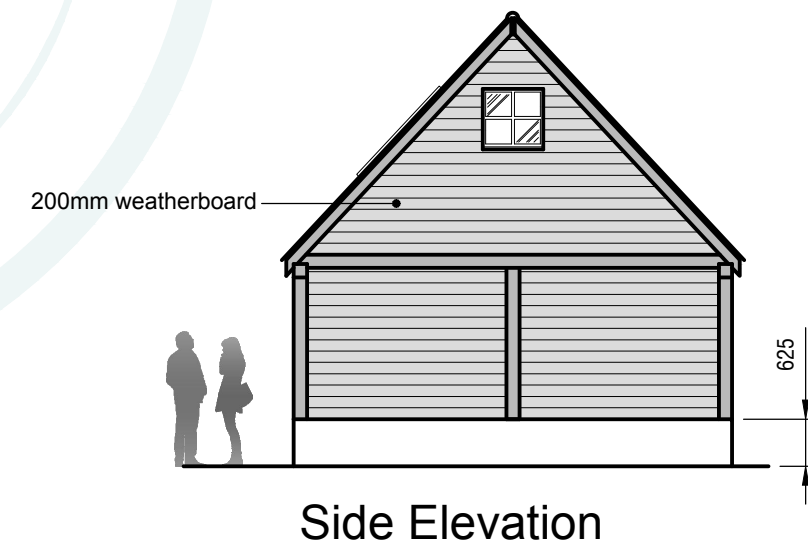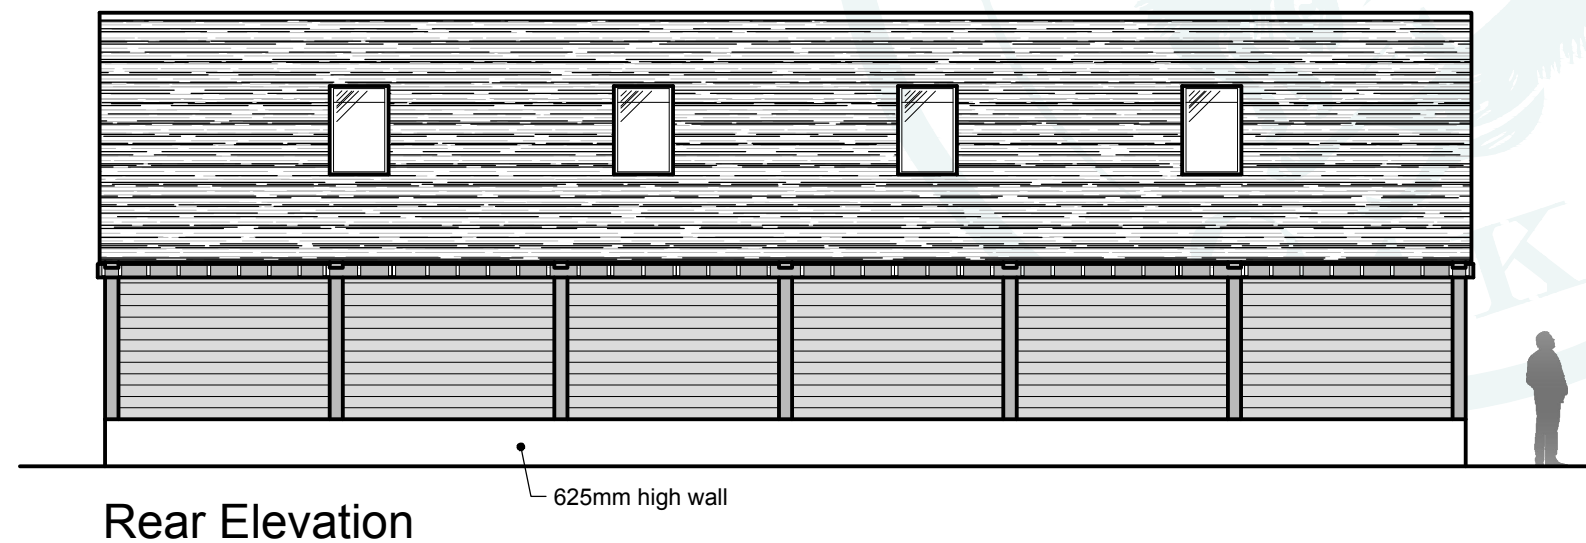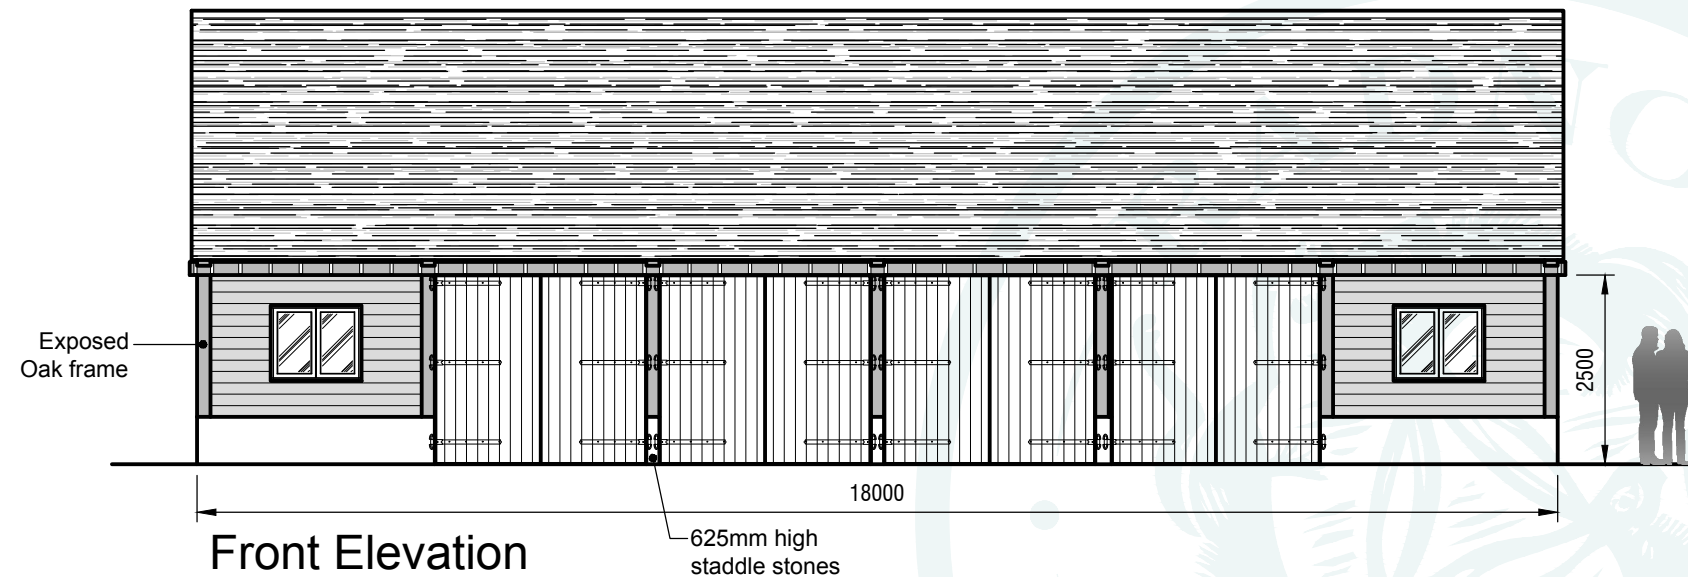

Elevations 1:100 (A3)



RADNOR OAK LTD

Unit 13, Broadaxe Business Park
Presteigne, Powys, LD8 2UH

01544 260727

email: info@radnoroak.co.uk
web: www.radnoroak.co.uk



Rev A. Garage raised by 400mm off extra brickwork.

16.05.2018

1

Client

MR & MRS NELSON

Drawn By

E.B.

Project

BETTISFIELD HALL
BETTISFIELD, WHITCHURCH
SHROPSHIRE, SY13 2LB

Date

APR 2018

Title

ELEVATIONS

Drawing No.

1128-01revA

Scale

A3@1:100