



Proposed shepherd's hut (6.5m x 2.7m)

BLOCK PLAN

Scale 1:200

2 m path

Proposed additional accommodation each unit 6m by 5.5 m. 5m apart (see detailed plans)

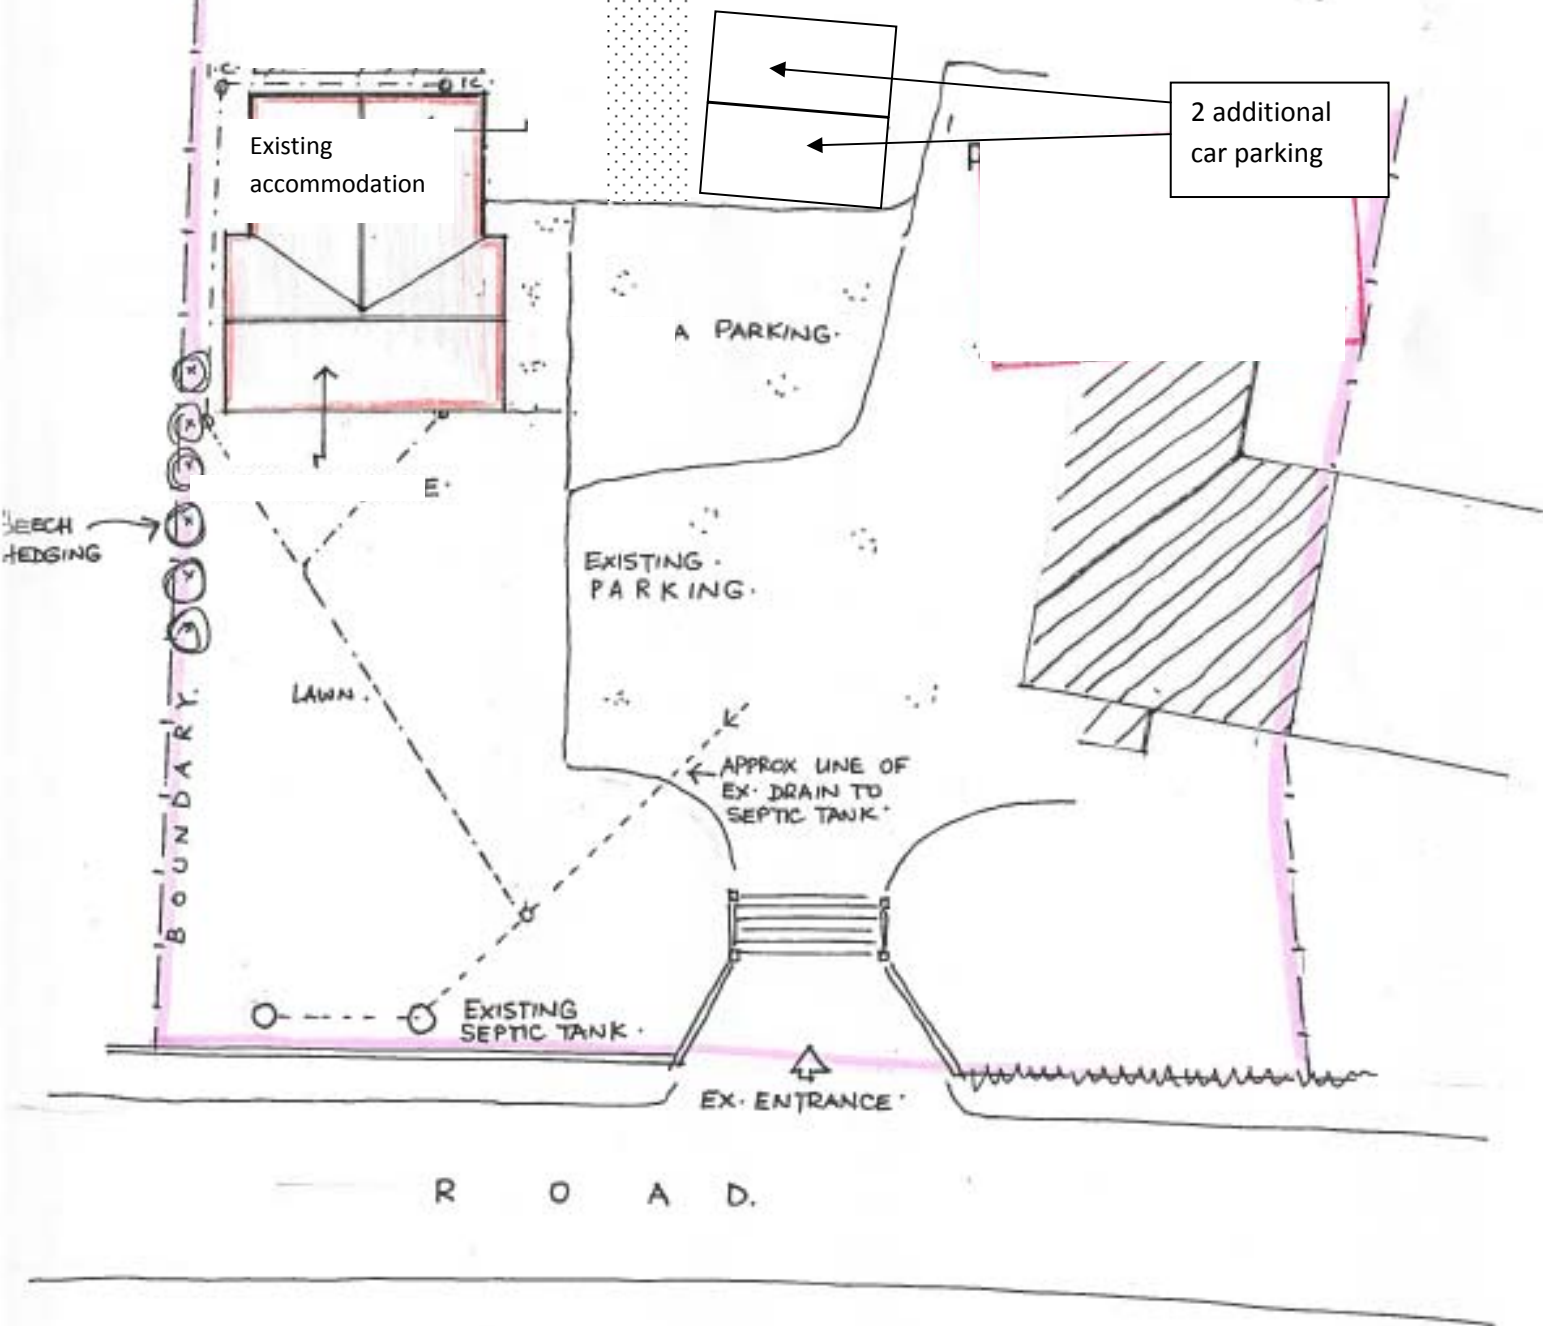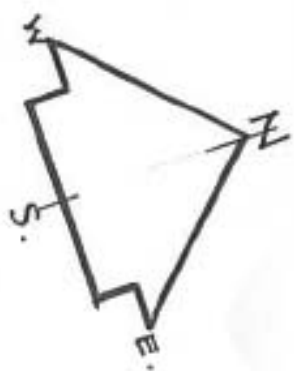

2 additional car parking

Existing accommodation

A PARKING

EXISTING PARKING

LAWN

BEECH HEDGING

BOUNDARY

EXISTING SEPTIC TANK

EX. ENTRANCE

R O A D