


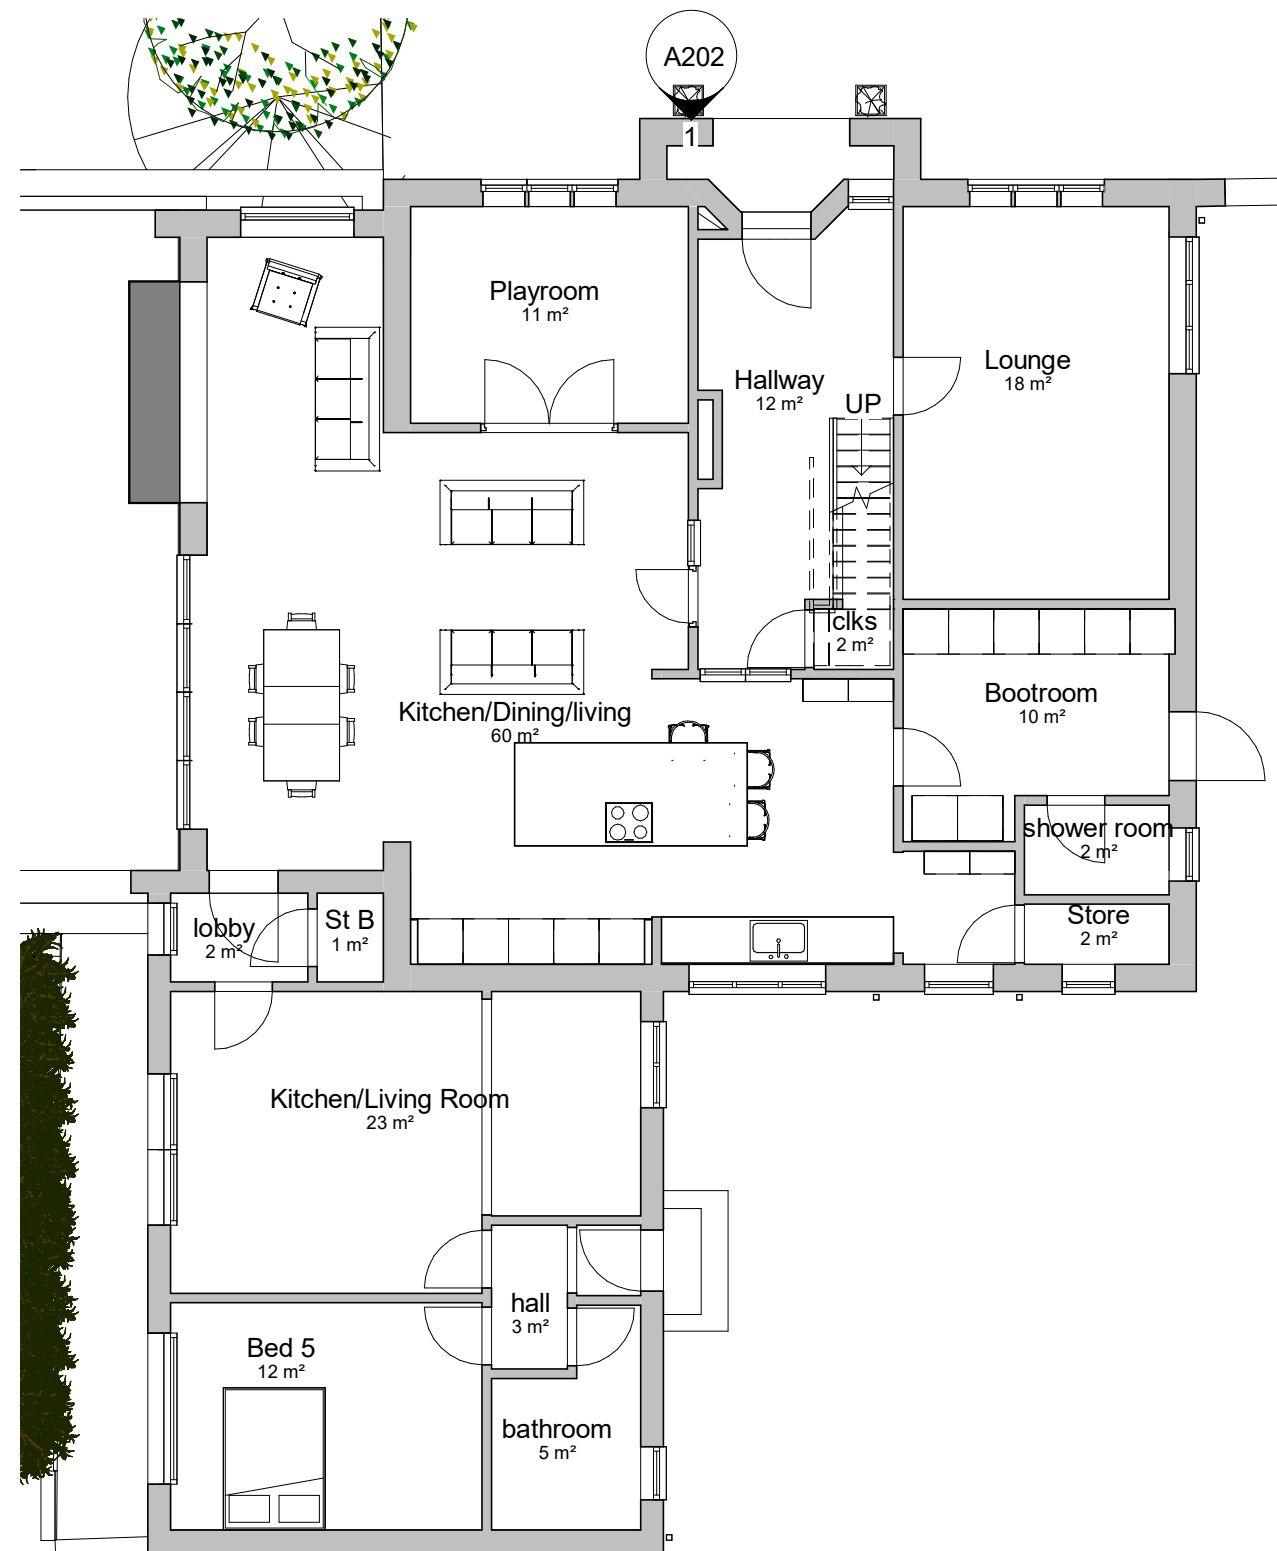

Level 1 GF Plan
1 : 100

No. Description Date			Glenn Cavill Ltd - Architectural Designer www.glenncavill.com GENERAL NOTE: This drawing is for planning purposes only and not for construction. Any discrepancies should be highlighted and reported accordingly. Full copyright is to Glenn Cavill Ltd and any use by a third party should be via prior written agreement with Glenn Cavill Ltd.	PROJECT		CLIENT		
1	SF Plan and Dims Added	17.08.21		Lane End, Wynnstay Lane, Marford, LL12 8LF		Duane & Suzanne		REV
				SHEET	Proposed GF Plan	Date 01.02.21	Project number 2273	Scale (@ A3) 1 : 100
						DRAWING NUMBER		1
						Drawn by: Author	A205	