


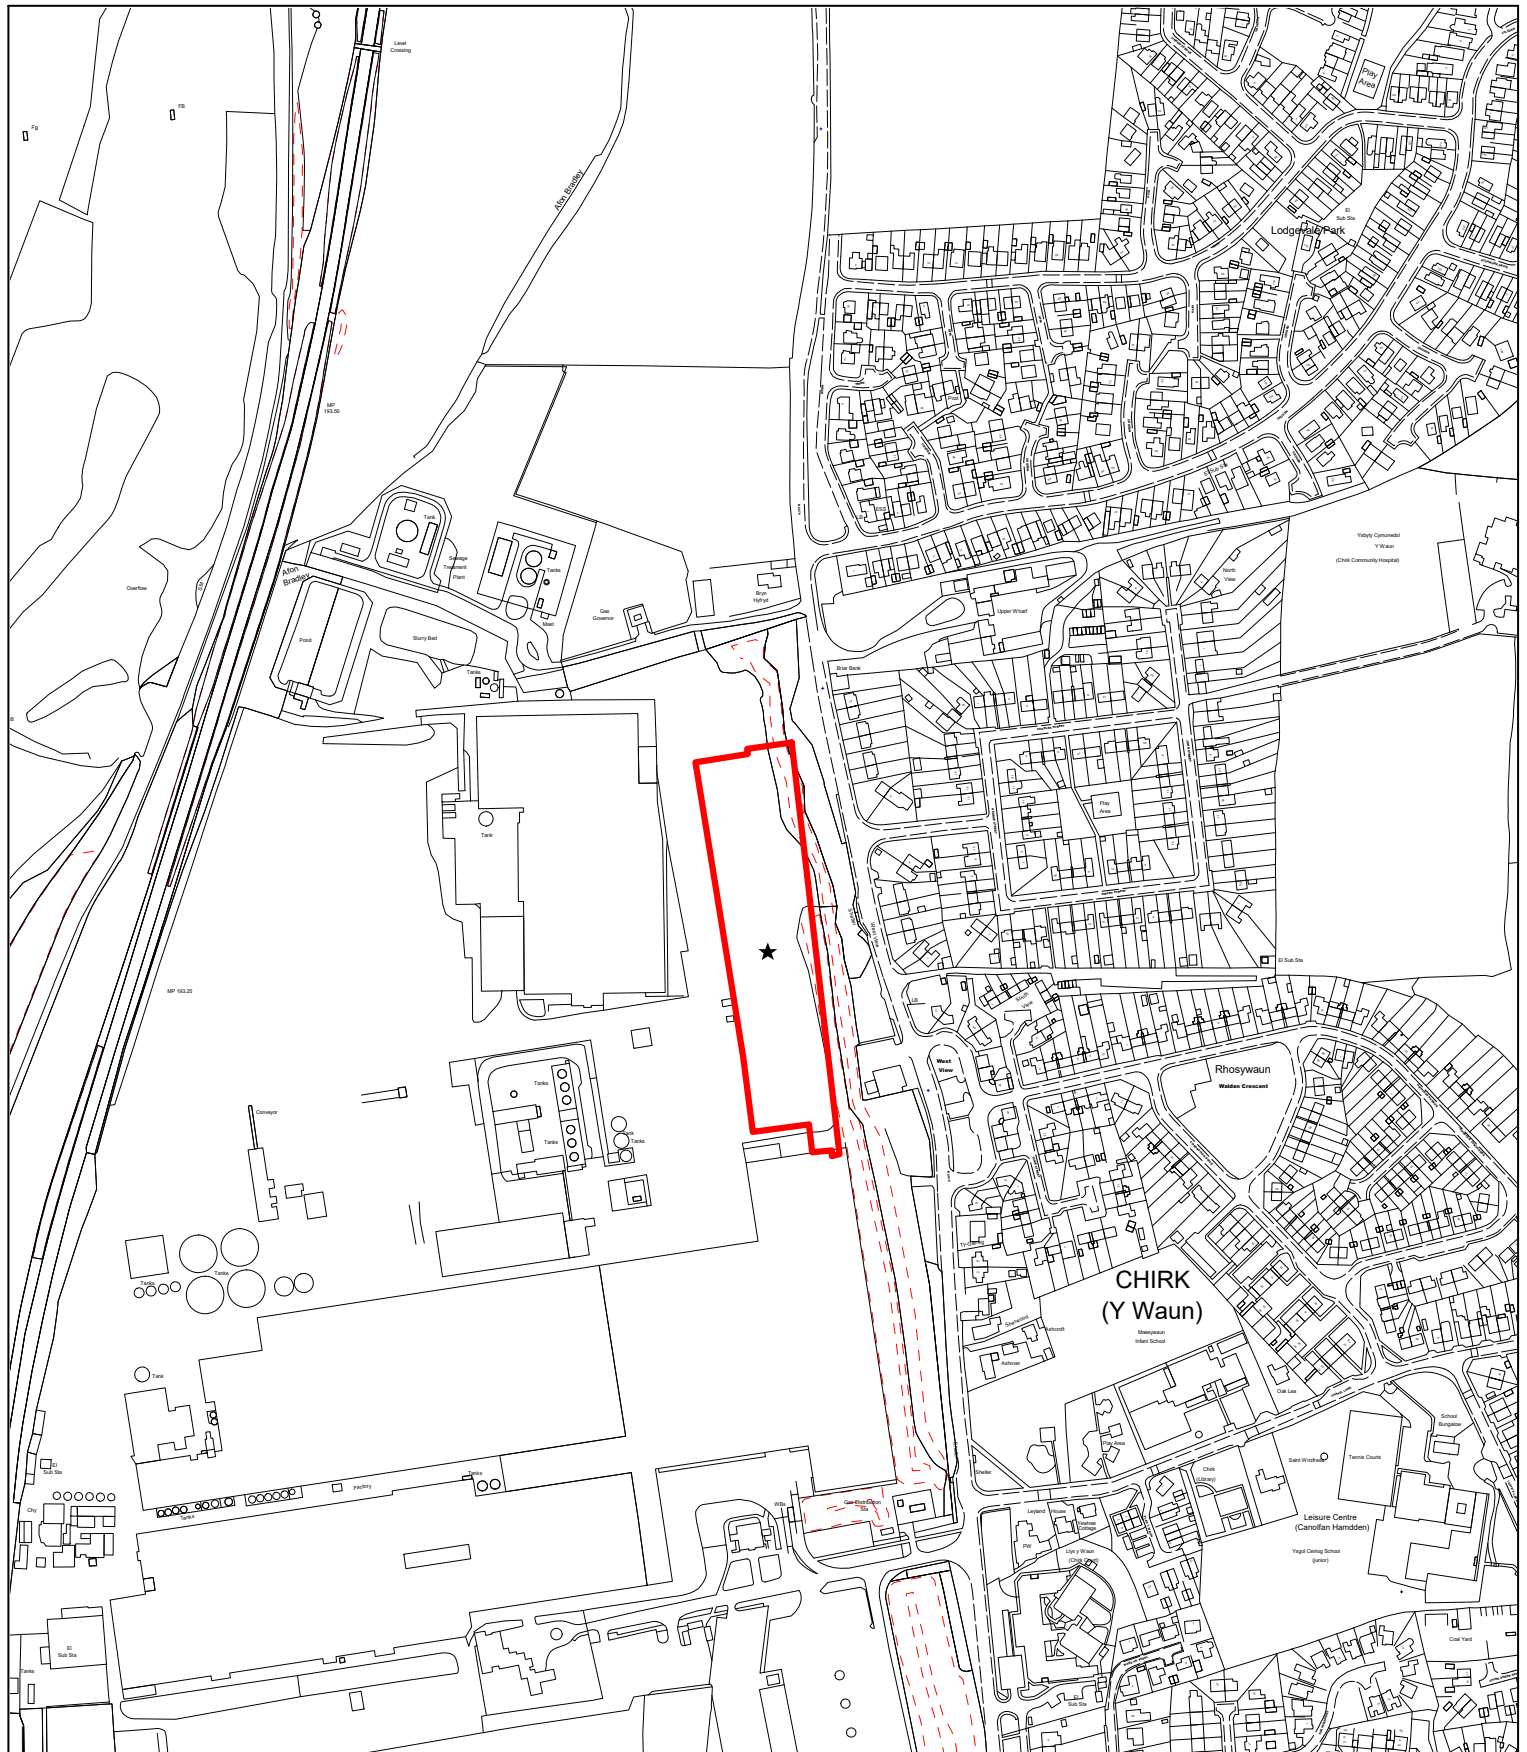

© Crown copyright. All rights reserved. 100023429. 2019

HEAD OF PLANNING AND REGULATORY
PLANNING DEPARTMENT
16 LORD STREET
WREXHAM
LL11 1LG

2 NOVEMBER 2021
SCALE 1:5000
SJ3233

Town and Country Planning Act 1990 Section 106 Obligation



P/2021/0725
KRONOSPAN, HOLYHEAD ROAD
CHIRK