
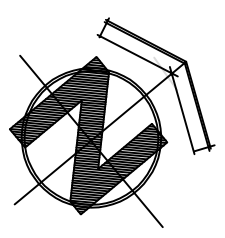


CONSTRUCTION (DESIGN & MANAGEMENT) REGULATIONS 2005

Design risk assessments are carried out throughout the design and where reasonably possible all areas of risk applicable to design and end use of the construction have been identified and eliminated, mitigated or recorded as a residual risk.

Note that general risks of which a competent contractor should be aware of are not included. This document is to be read in conjunction with all pre-construction information available by the client in accordance with the Construction (Design & Management) (CDM) Regulations 2005.

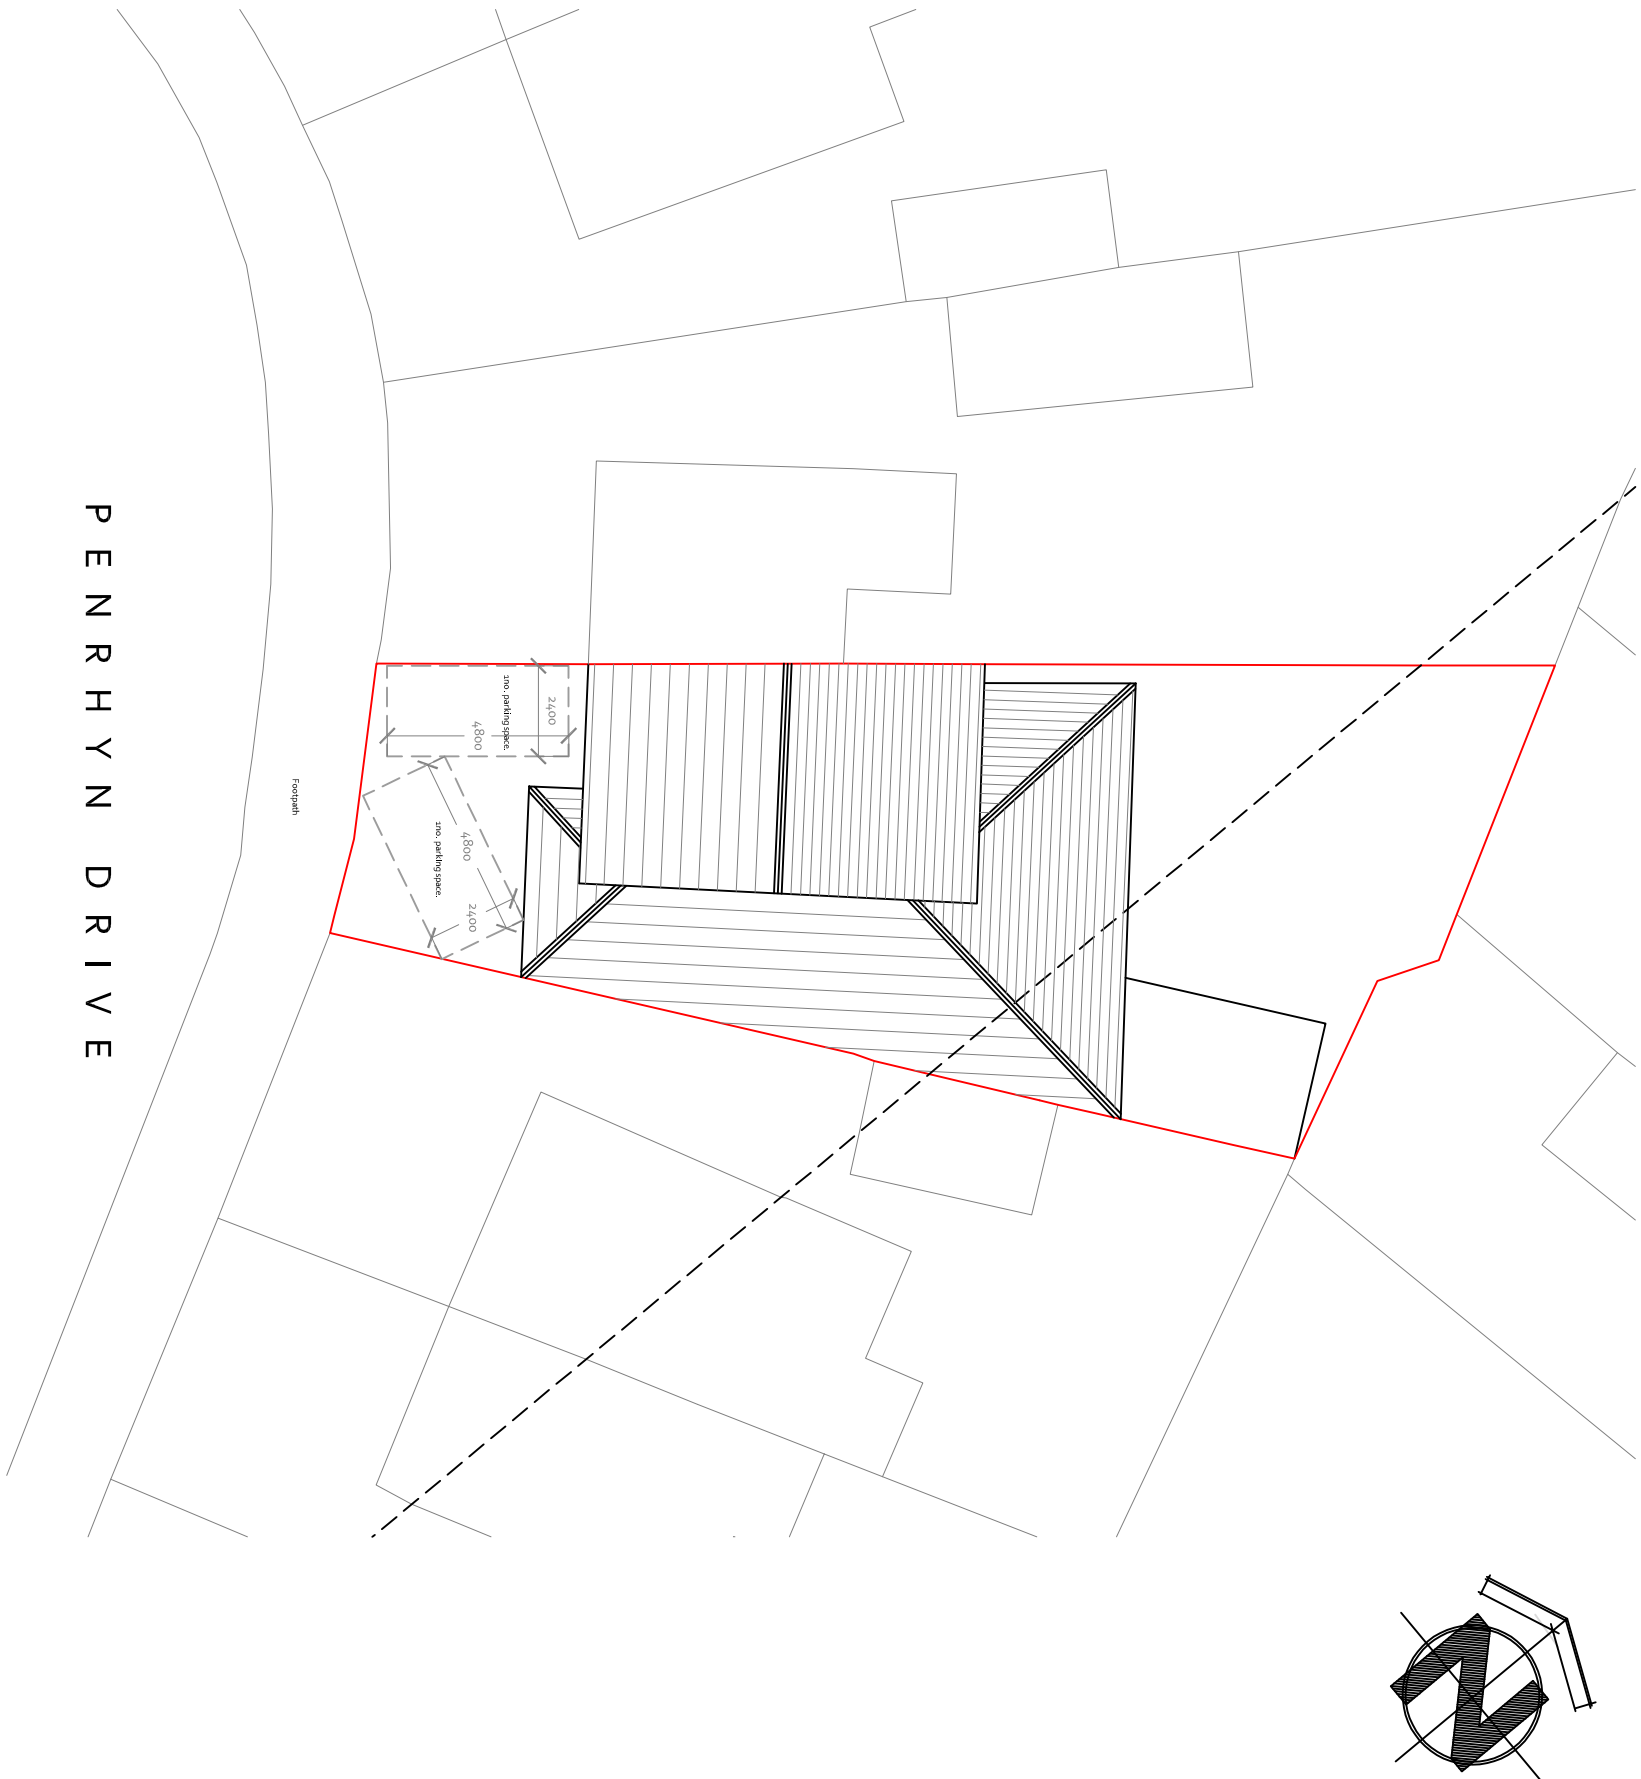

REVISION	DATE	DESCRIPTION



DESIGN IN SAFETY
57 CHARLES STREET, BRYMBO, WREXHAM, LL11 5FL
www.designinsafety.net
david@designinsafety.net
07734097463



CLIENT:
MR & MRS CUNNAH

ADDRESS:
39 PENRHYN DRIVE, GWERSYLLT, WREXHAM, LL11 4LY

DRAWING TITLE:
PARKING PROVISION

PROJECT NO: DIS_AD_0106	DRAWING NO: DIS_AD_0106_SK01
-----------------------------------	--

SCALE AT A3: 1:200	DATE: 22/11/2021	REVISION: A
------------------------------	----------------------------	-----------------------

All designs are the sole property of Design In Safety and may not be used without written agreement. Any discrepancies must be reported to Design In Safety for clarification. Do not scale off drawings. Site check dimensions are to be taken prior to works commencing.