

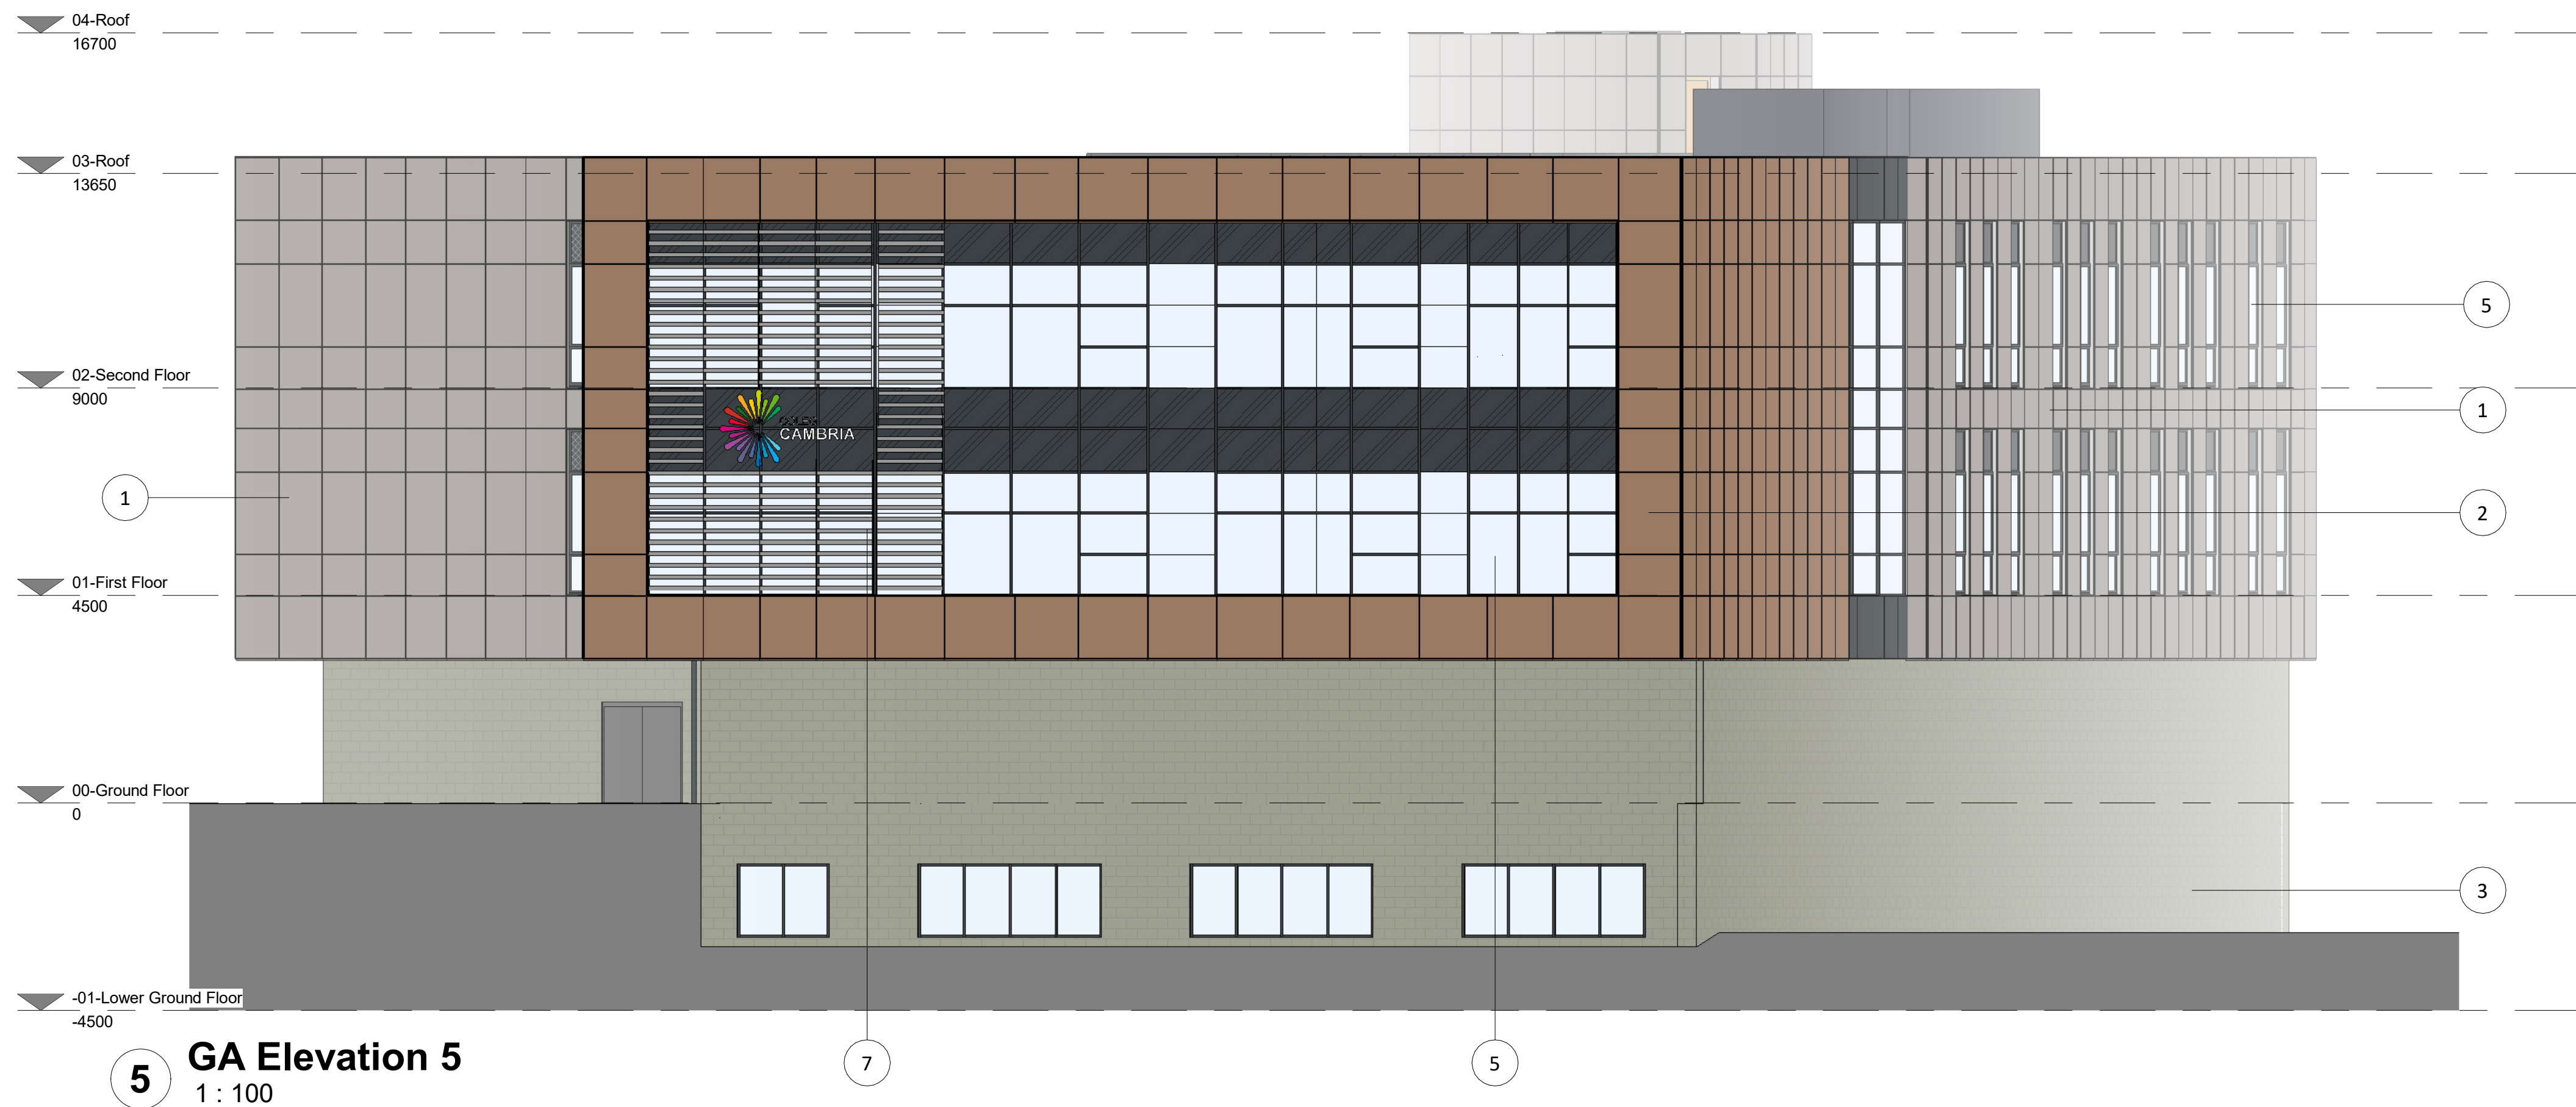
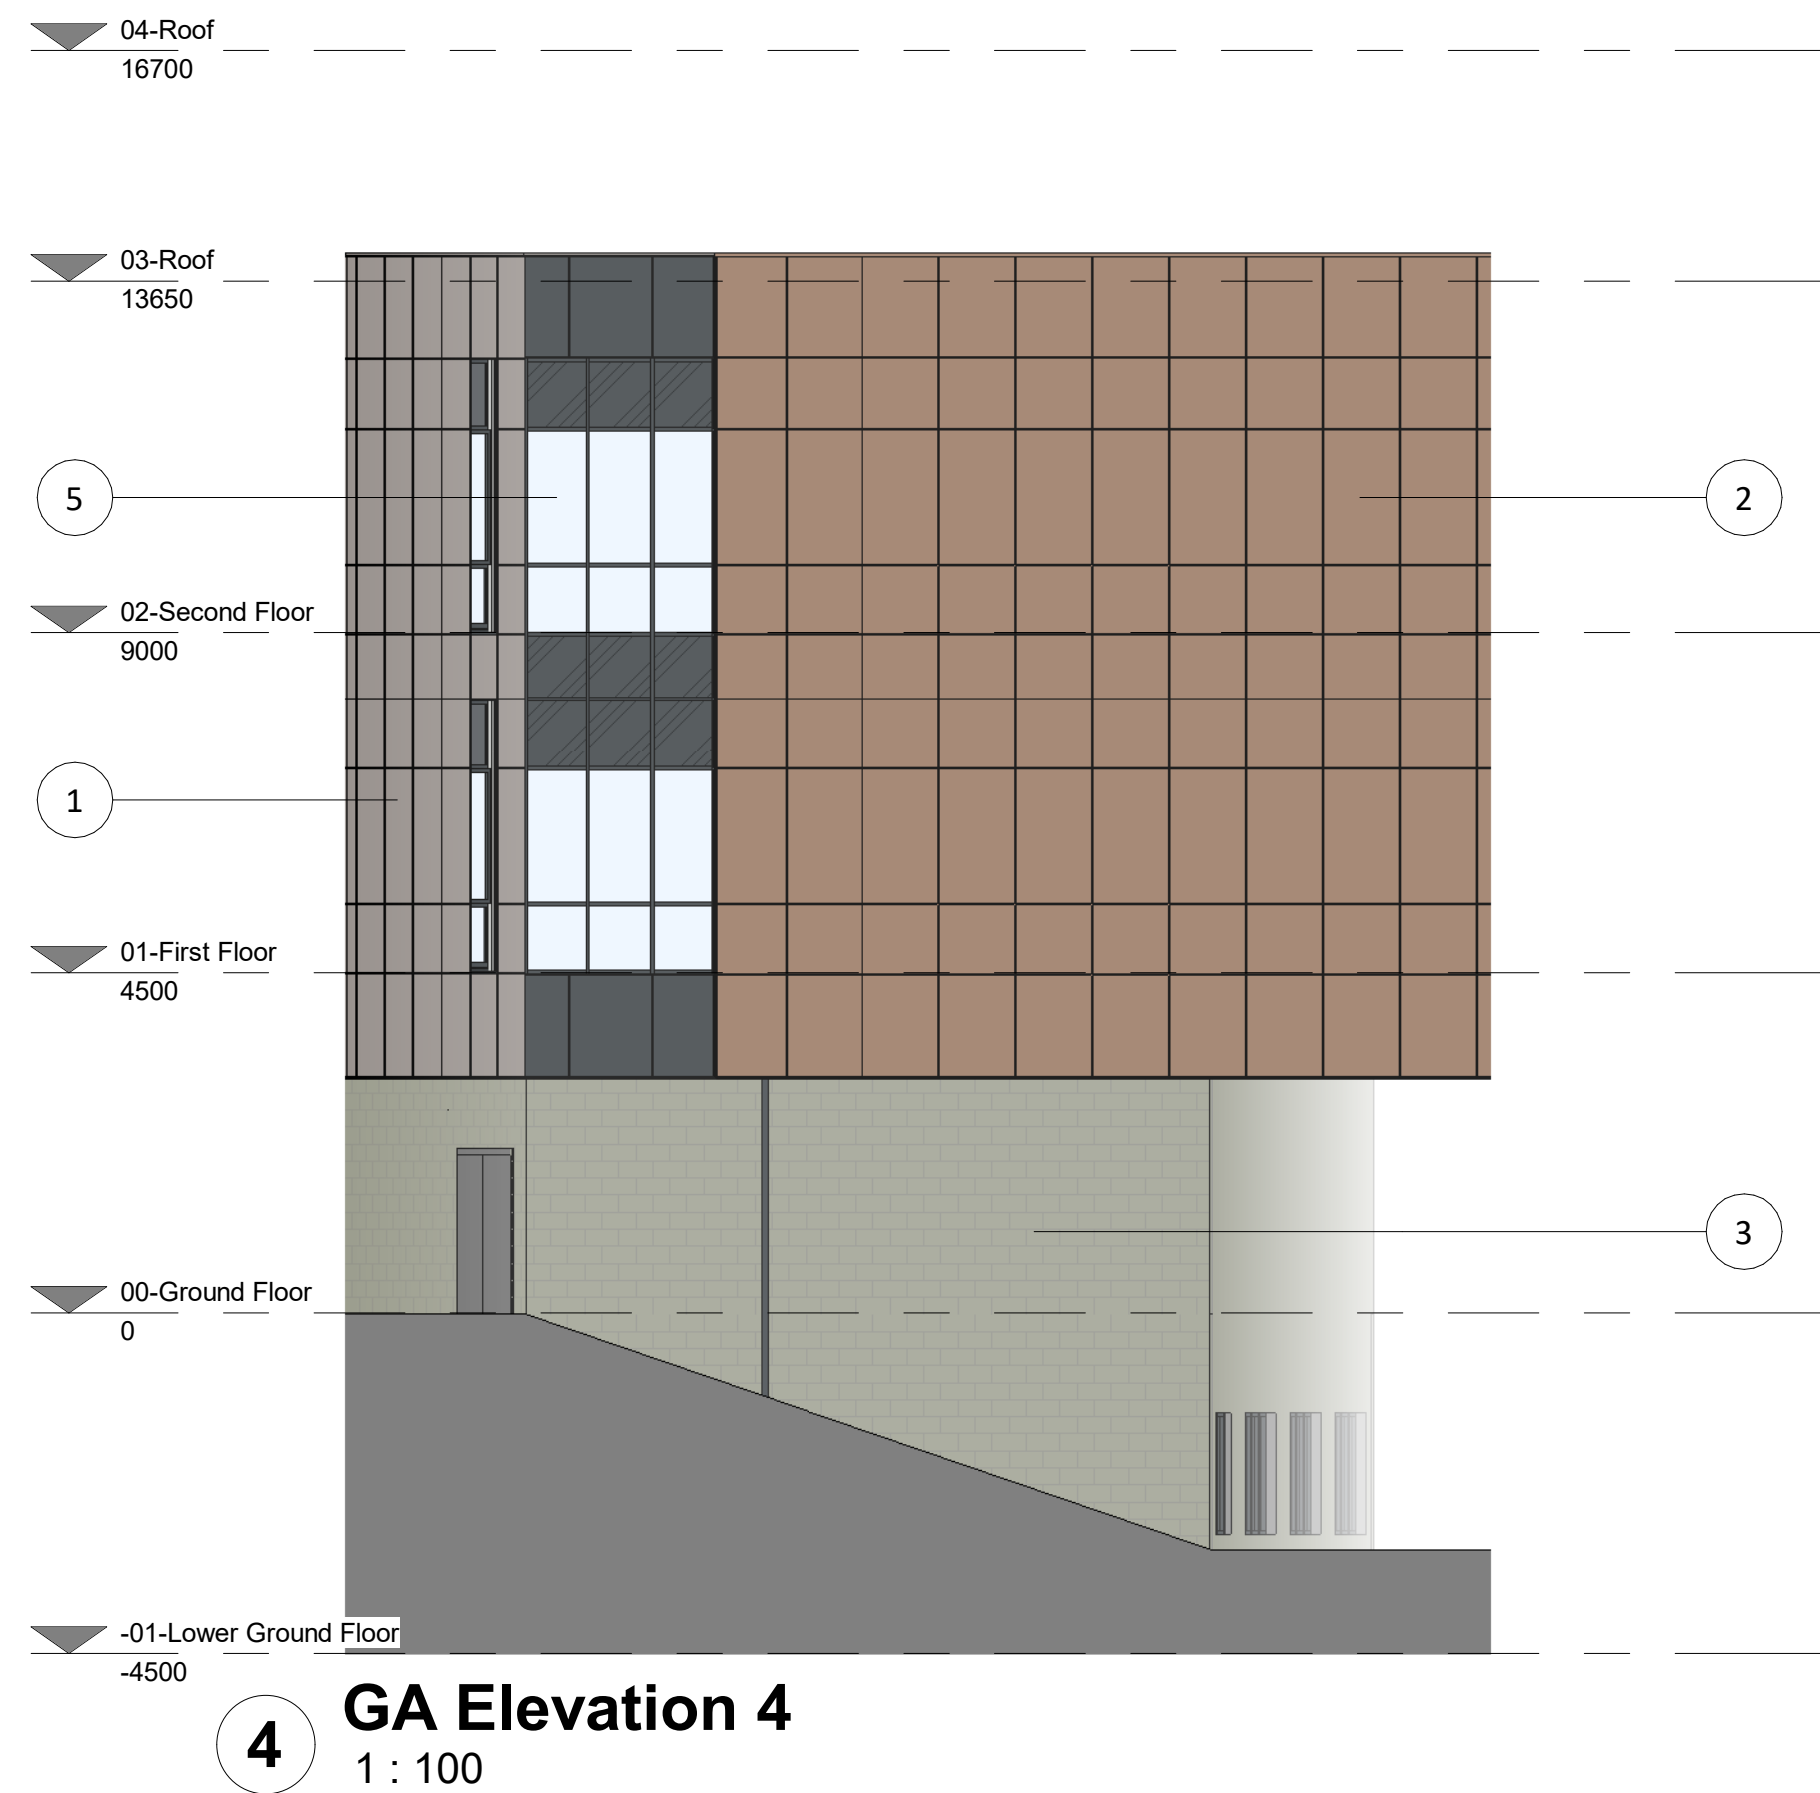


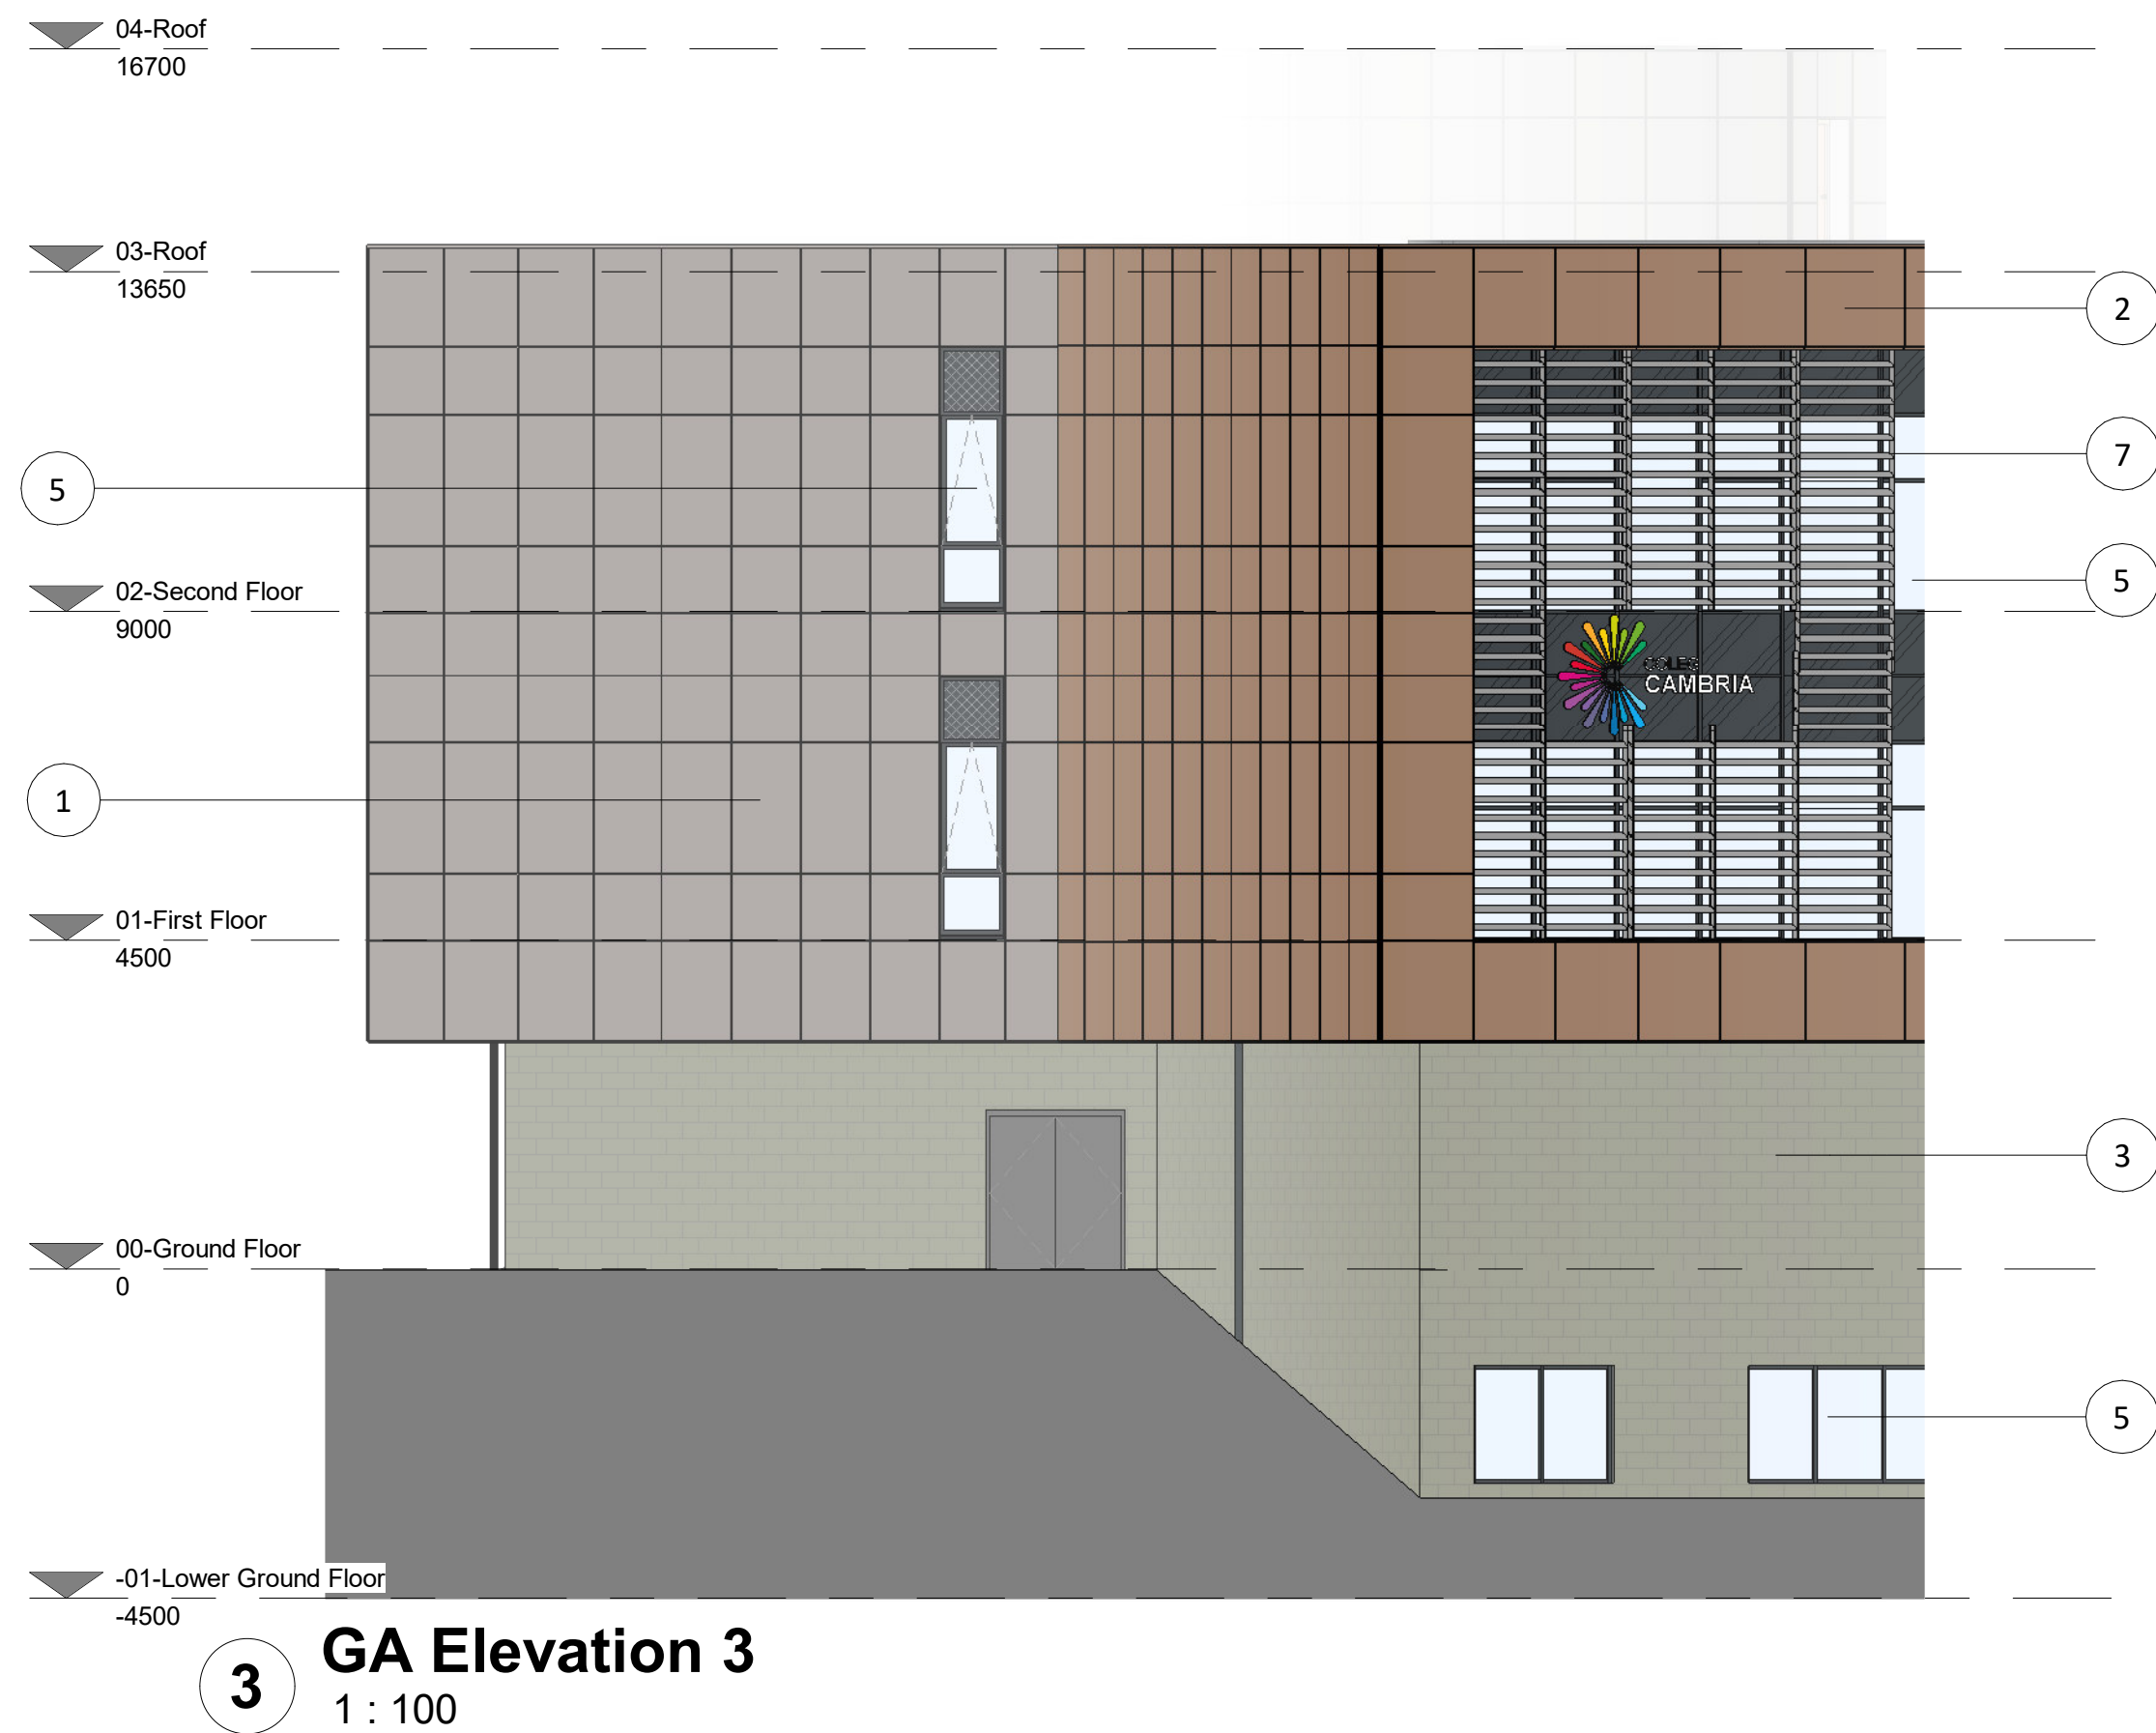

General Notes

1. Contractor to verify all dimensions and check level datums on site
2. All of the designs are the sole property of TACP Architects Ltd and may not be used without their written agreement
3. All prints, specifications and their copyright are the property of TACP Architects Ltd
4. Do not scale off drawings
5. All dimensions shall be checked on site before commencement of shop drawings, manufacture and all discrepancies must be reported to TACP Architects Ltd

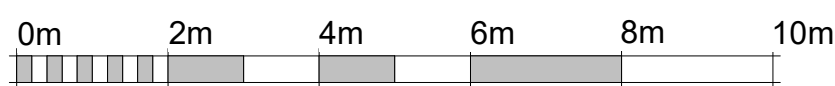

VISUAL SCALE 1:100 @ A1

Materials Key

- 1 Exterior cladding panels
Colour: Kingspan - Inspired Range 0003 Silver - TBC, with Powder coated aluminum edge capping to match
- 2 Exterior cladding panels
Colour: Kingspan - Inspired Range 0004 Oxidized Copper - TBC, with Powder coated aluminum edge capping to match
- 3 Forticrete or similar Burnished Venezia finished block
Colour: Pewter with mortar to match
- 4 Forticrete or similar Splitfaced block
Colour: Pewter with mortar to match
- 5 Curtain walling system with clear glazed panel
Colour: Ral 7016 Anthracite Grey - TBC
- 6 Powder coated aluminium external double glazed door / window / roof light with clear glazed panel
Colour: Ral 7016 Anthracite Grey - TBC
- 7 Powder coated aluminium louvres
Colour: Ral 7016 Anthracite Grey - TBC

Revisions

Rev	Date	Description	By	Check
P01	27/10/22	Drawing issued to design team following update	DW	DM
P02	07/02/22	Building reduced to retain existing trees on the site. Issued for Planning	ACR	AJC



Client

Coleg Cambria

Project Title

Yale Phase 2

Drawing Title

GA Elevations (ii)

Scale	Date	Drawn By	Checked By	Office
1 : 100@A1	05/01/22	EH	AJC	Wrexham
Job Number	Project*Originator*Zone*Level*Type*Role*Number	Revision		
20068	YP2 -TACP- XX- ZZ- DR- A-201	P02		

TACP Architects Ltd
Pembroke House
Ellice Way, Wrexham Technology Park,
Wrexham, LL13 7YT
01978 291161

admin@tacparchitects.co.uk
www.tacparchitects.co.uk

Architecture • Interior Design • Healthcare Planning • Conservation • Masterplanning • Sustainable Design

