



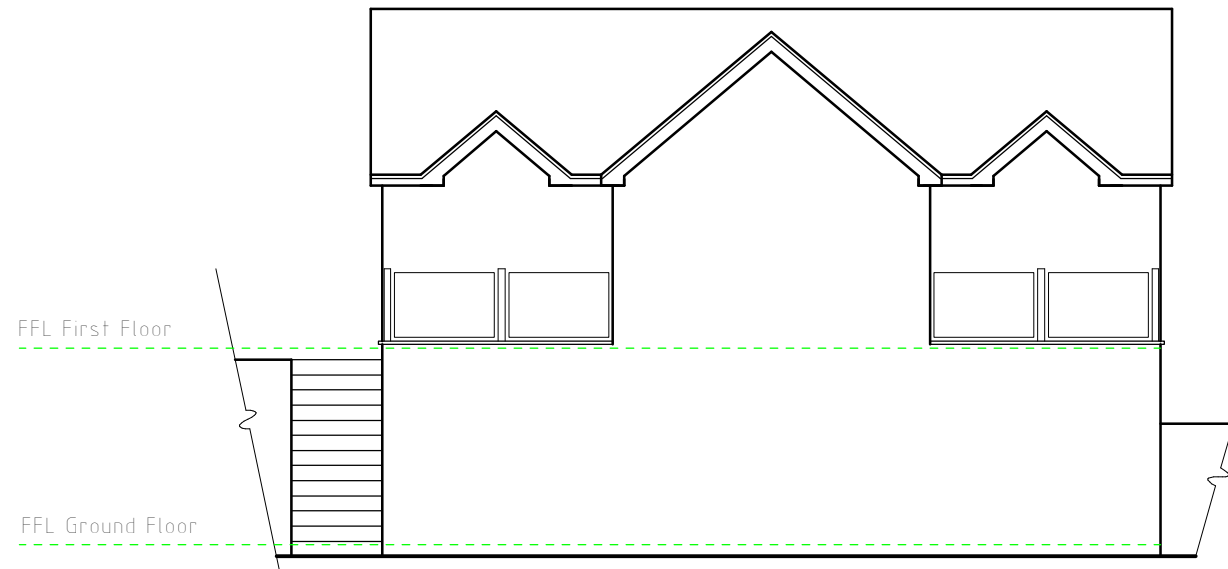

Typical Elevation 1:100

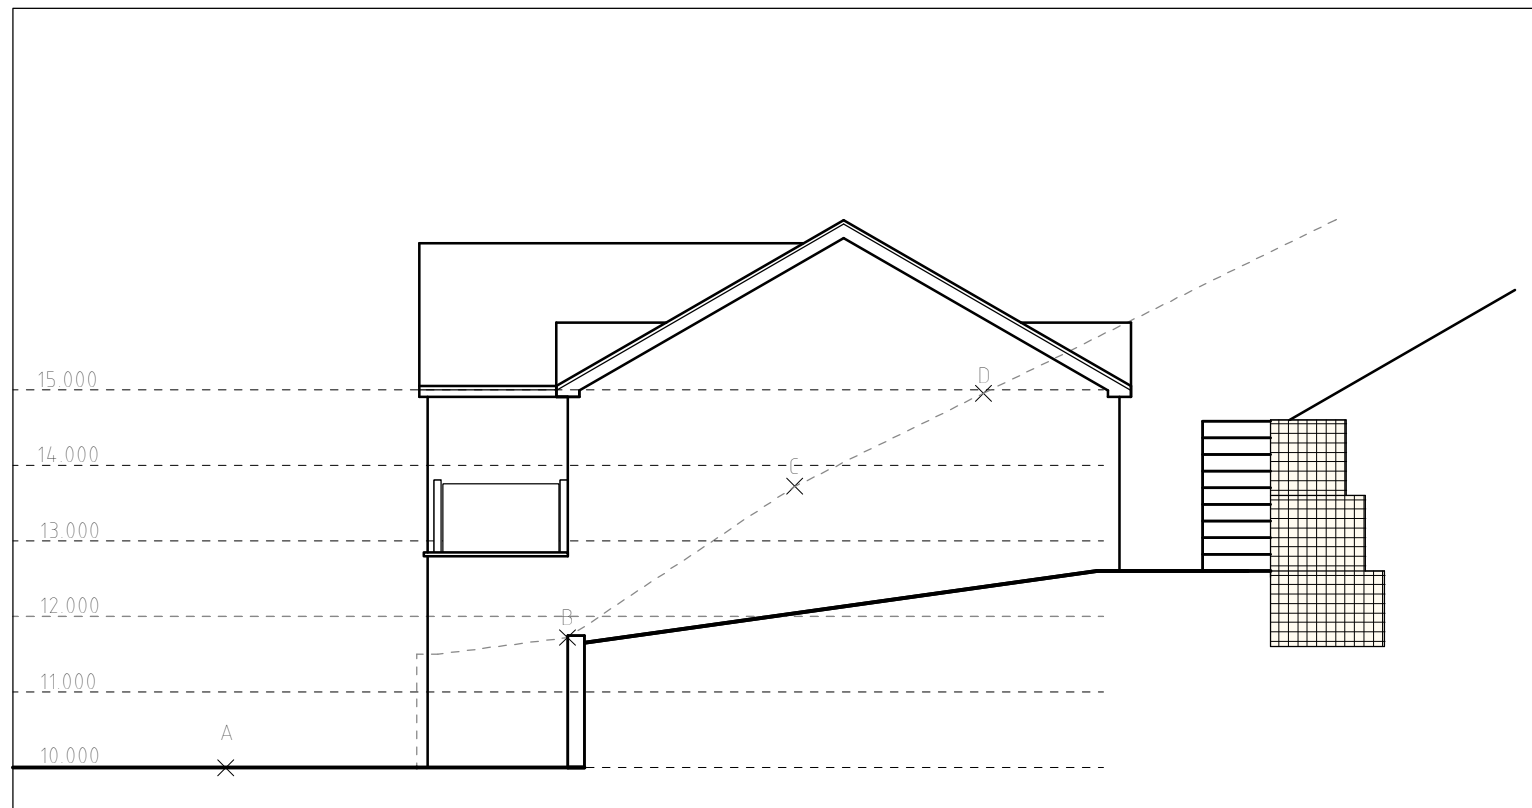

Section Z-Z 1:100

A	04/10	Height Reduced	SIH
Rev	Date	Detail	Initial

Project:
Proposed Alterations to Land
Opposite,
Llwybr Y Garth, Yr Ochr,
Fron, Llangollen, LL20 7RS.

Title: Typical Elevation & Section Z-Z	Scale: (A3) 1:100
--	----------------------

Drawn By: D.J.Edwards	Date: Feb 2021
--------------------------	-------------------

Drawing No: E075/003	Sheet: 1 of 1
-------------------------	------------------

blueprint
architectural services



Office 3K4,
Redwither Business Tower,
Wrexham. LL13 9XT
Tel: 01978 356500
www.blueprintarchitectural.com

© copyright all rights reserved