


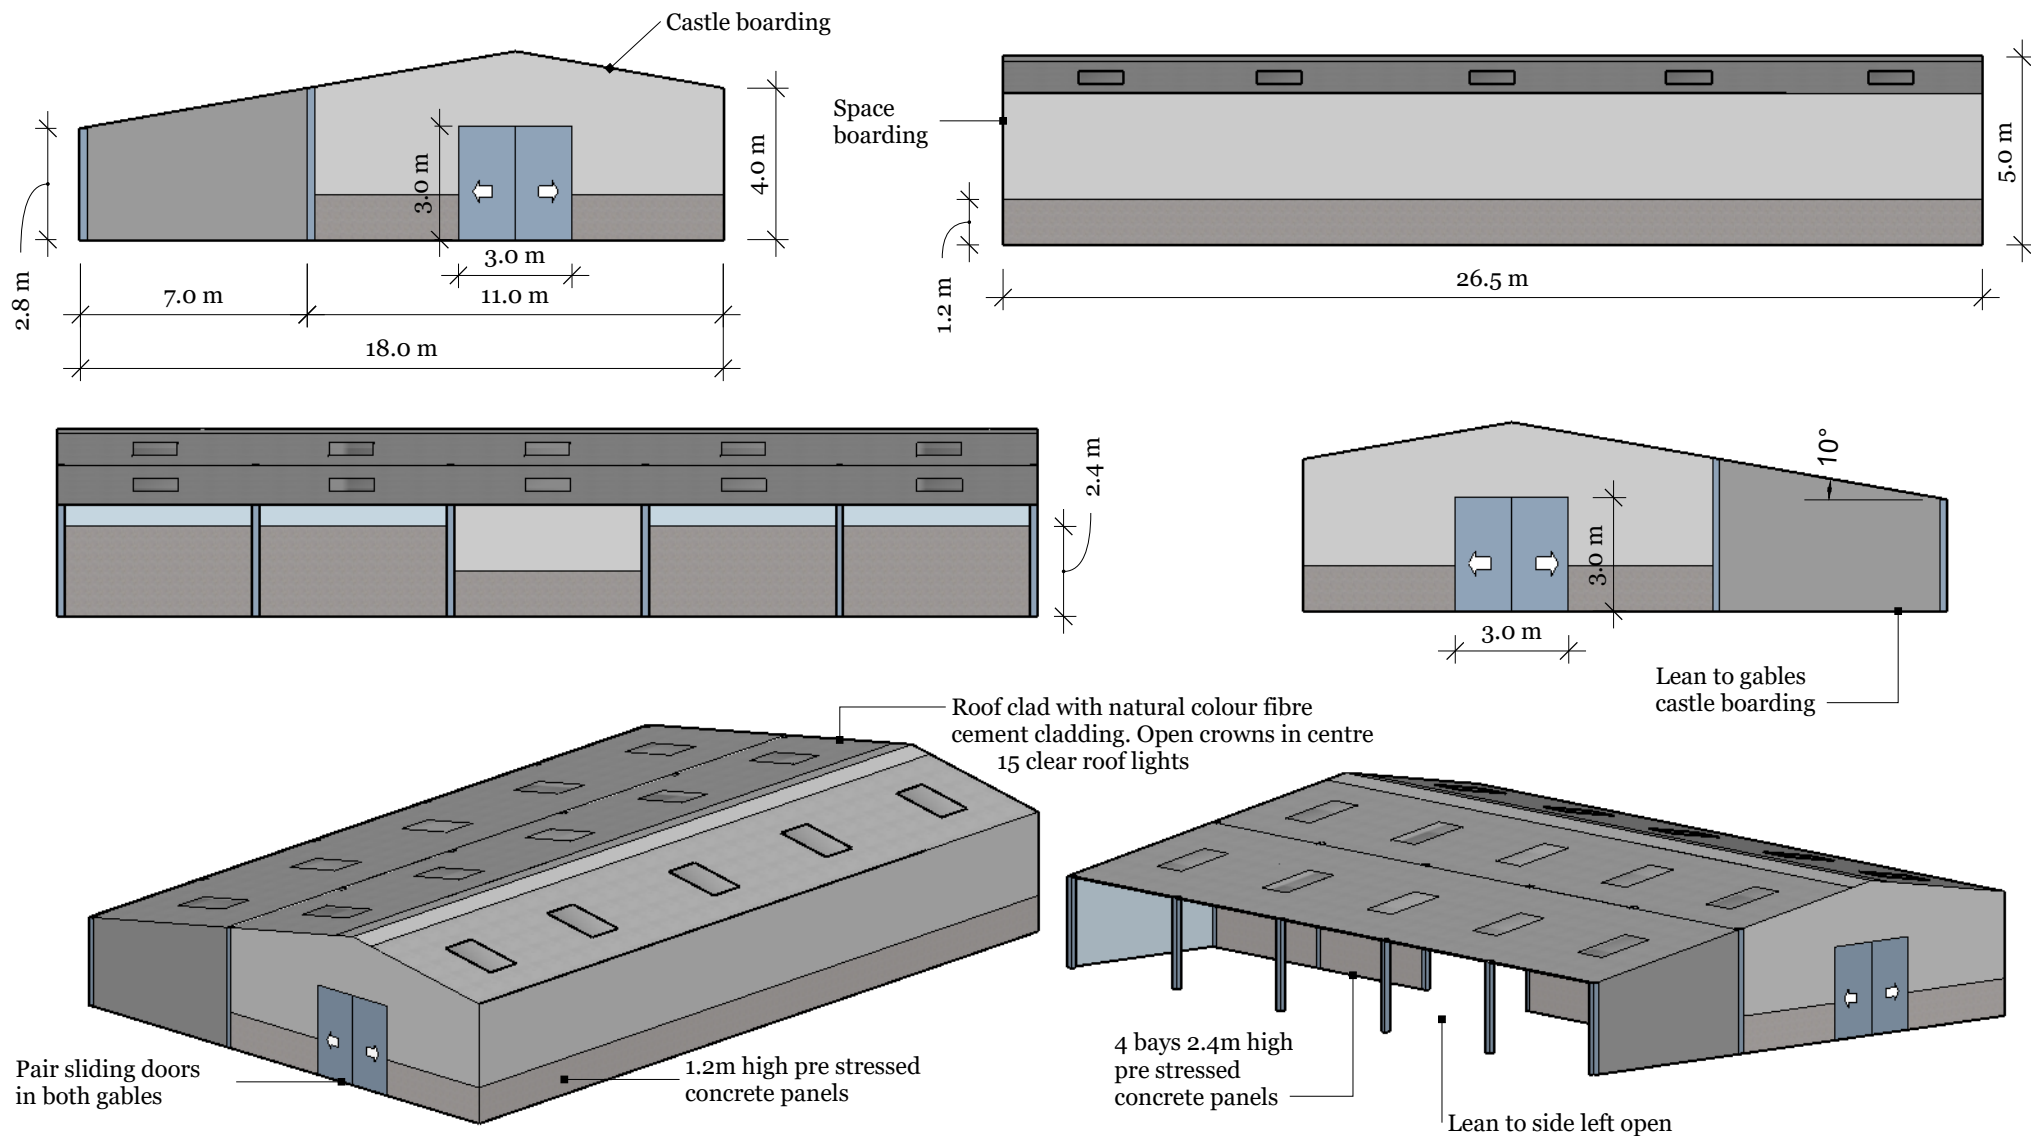

Pegasus Arenas
Presteigne

TC Morgan Construction

Drawn by KLM

June 2021 - O/A 18m x 26.5m
May 2021 - 1st issue

Elevations 1:200 @ A4
Isometric 1:250 @ A4

O1a

A