


drawing status:	PLANNING	
approved by:	date approved:	dwg. rev.
	__/__/__	__

KEY

- SITE BOUNDARY
- APPLICATION
- BOUNDARY

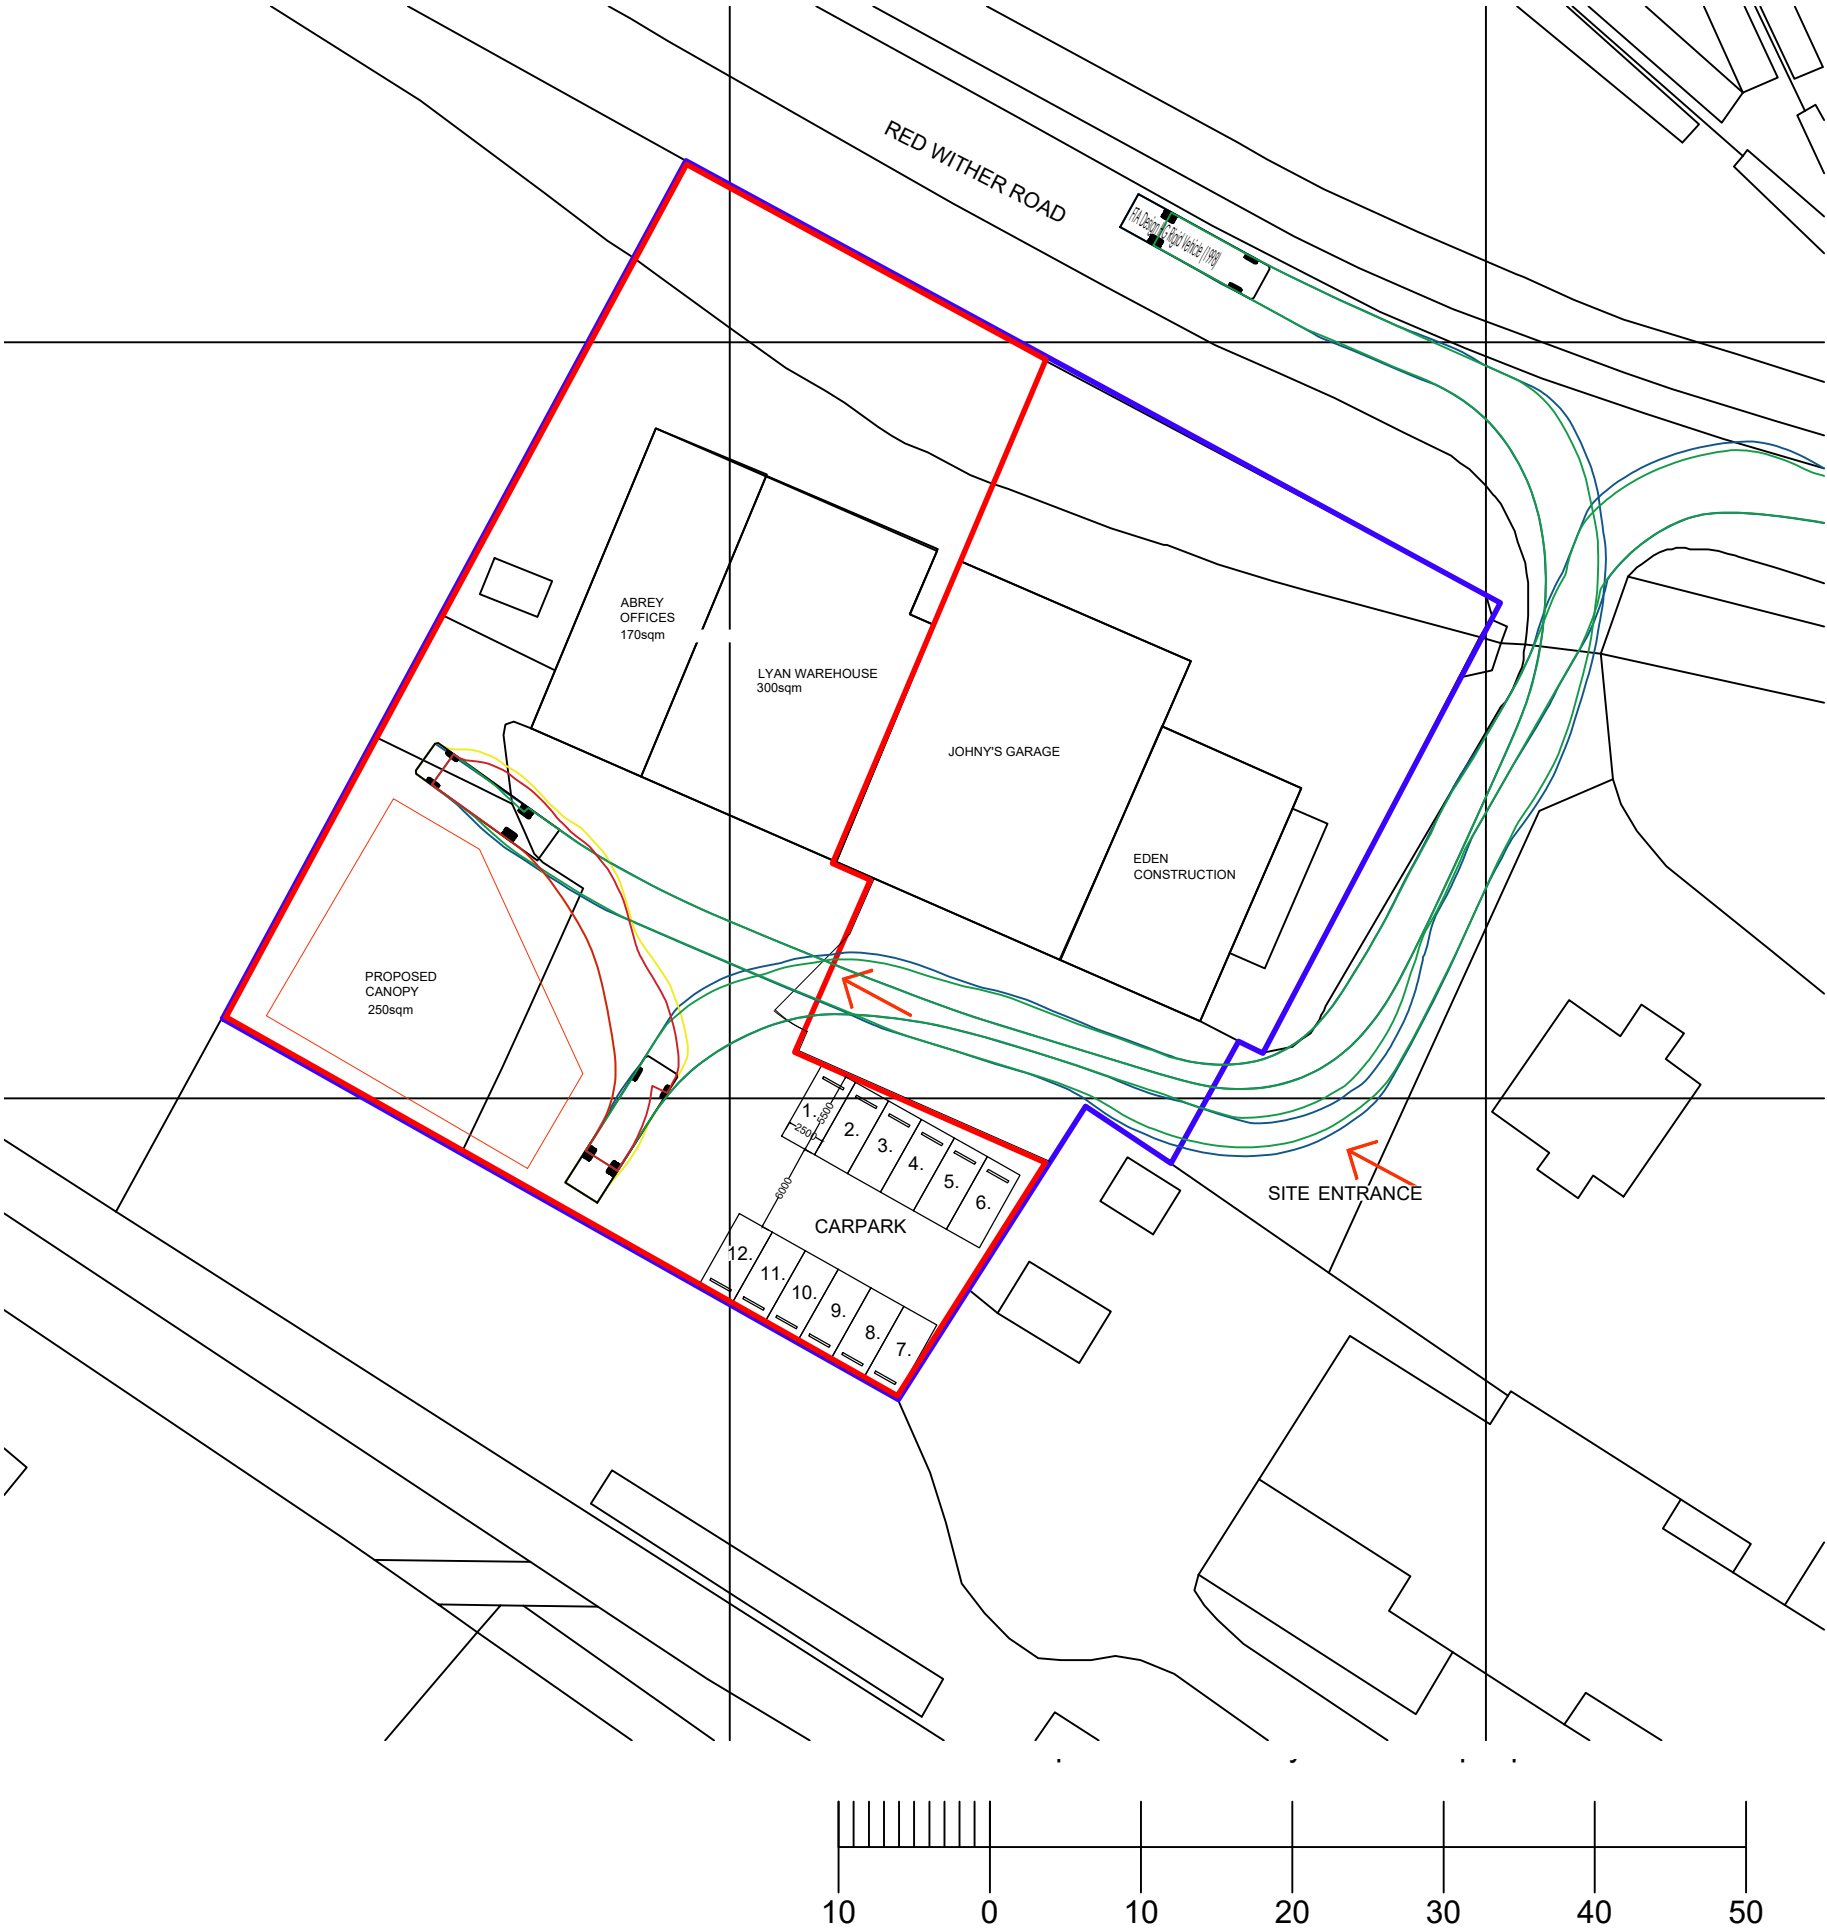

project ref:	05- RWLPW
project client:	Mr Jones
project name:	Red Wither -Lyan Packaging
drawing number:	05
drawing title:	Parking / HGV turning Plan
drawing scale:	1:500 @ A3

rev.	date	comments.

All levels and dimensions to be checked on site by contractor prior to commencement.

Any variations / anomalies to be reported to LWE Interiors. This drawing is to be read in conjunction with all others relating to the project and all information derived accordingly. Do not scale from this drawing use figured dimensions only. All work shown on this drawing to be carried out in accordance with current British Standards and Codes of Practice.

The information shown on this drawing shall not be reproduced or copied in any form without prior written consent. © Copyright to LWE Interiors.