




Elevation A-A

Scale: 1: 200 @ A3

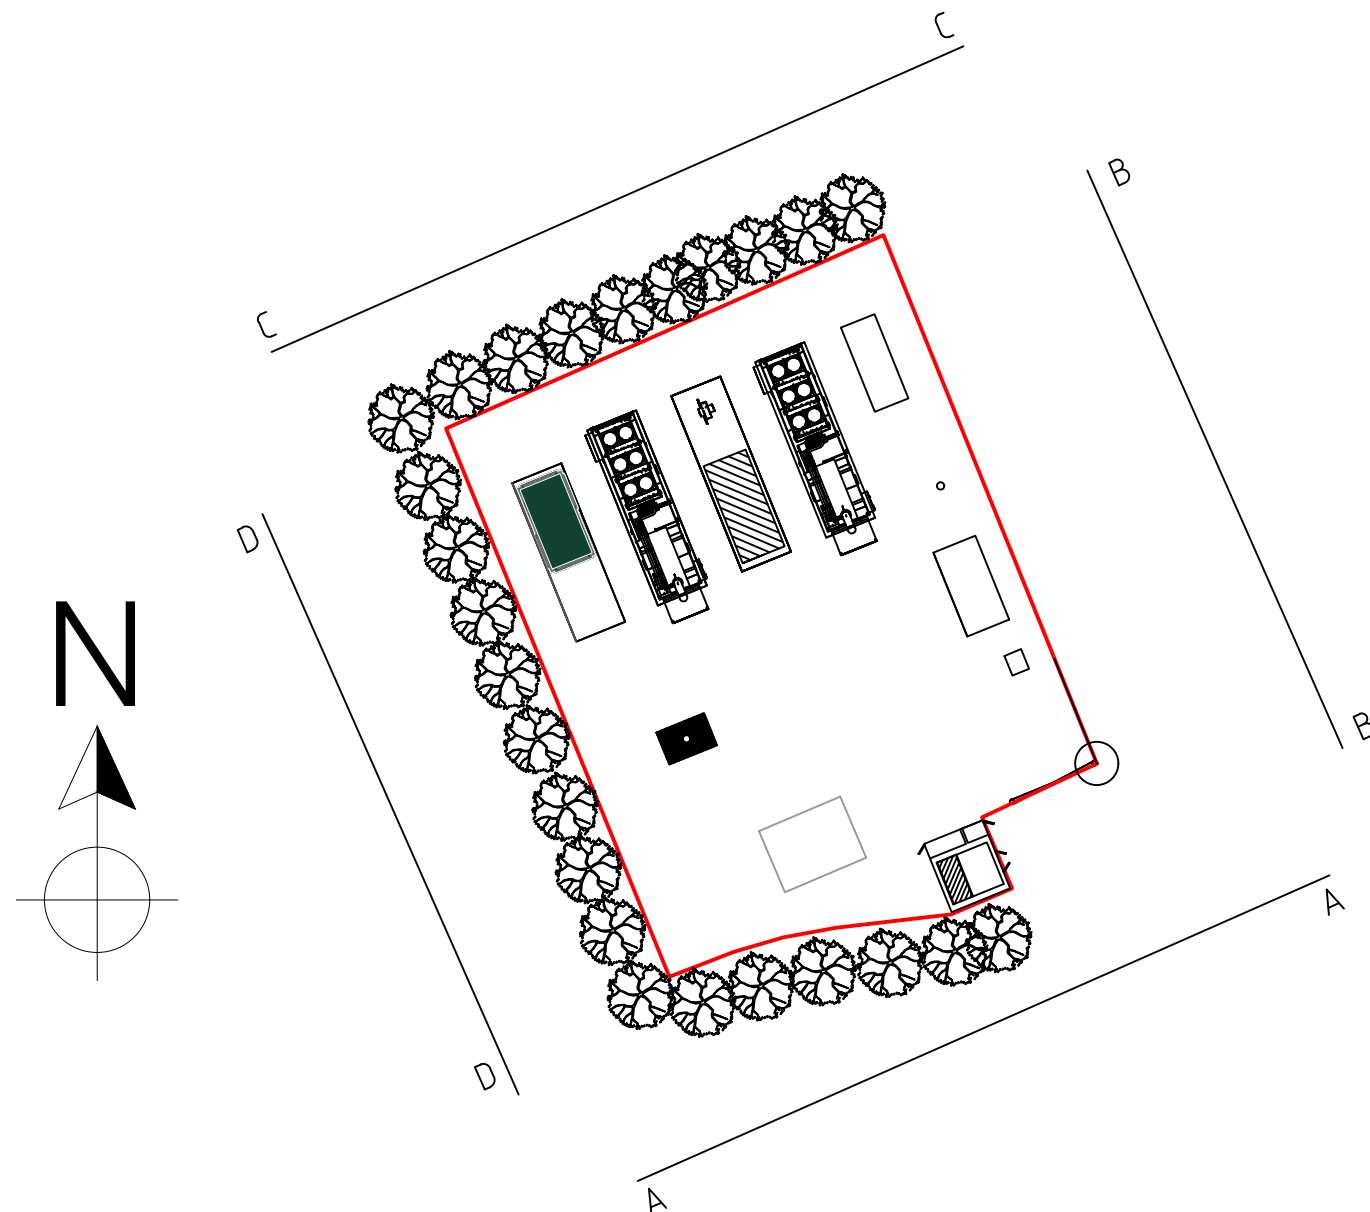

Scale: 1: 500 @ A3

# LEGEND

|   |  |   |              |
|---|--|---|--------------|
| A   |  | 17/9/21   | Scales added |
| Rev. Suffix   |  | Date   | Details      |
| SITE   |  |   |              |
| LLAY<br>GRID GENERATION SITE   |  |   |              |
| TITLE   |  |   |              |
| COMPOUND ELEVATION<br>A-A   |  |   |              |
| DWG. No.   |  | REV   |              |
| BN004-0-Llay-002.1   |  | A   |              |
| SCALE   |  | DATE   |              |
| AS SHOWN   |  | 17/9/21   |              |
| DRAWN   |  | STATUS   |              |
| DT   |  | Proposed   |              |
|   |  | <b>Biogas Technology Limited</b><br>Edison House<br>Daniel Adamson Road<br>Salford<br>Manchester<br>M50 1DT<br>Telephone (0161) 660 2222 |              |
| <br><b>Ylem Energy Limited</b><br>Edison House<br>Daniel Adamson Road<br>SALFORD M50 1DT<br>Telephone +44 (0) 161 660 2222<br>Email <a href="mailto:info@ylemenergy.com">info@ylemenergy.com</a><br><b>YlemEnergy.com</b><br>Registered in England No. 02152229 |  |   |              |