


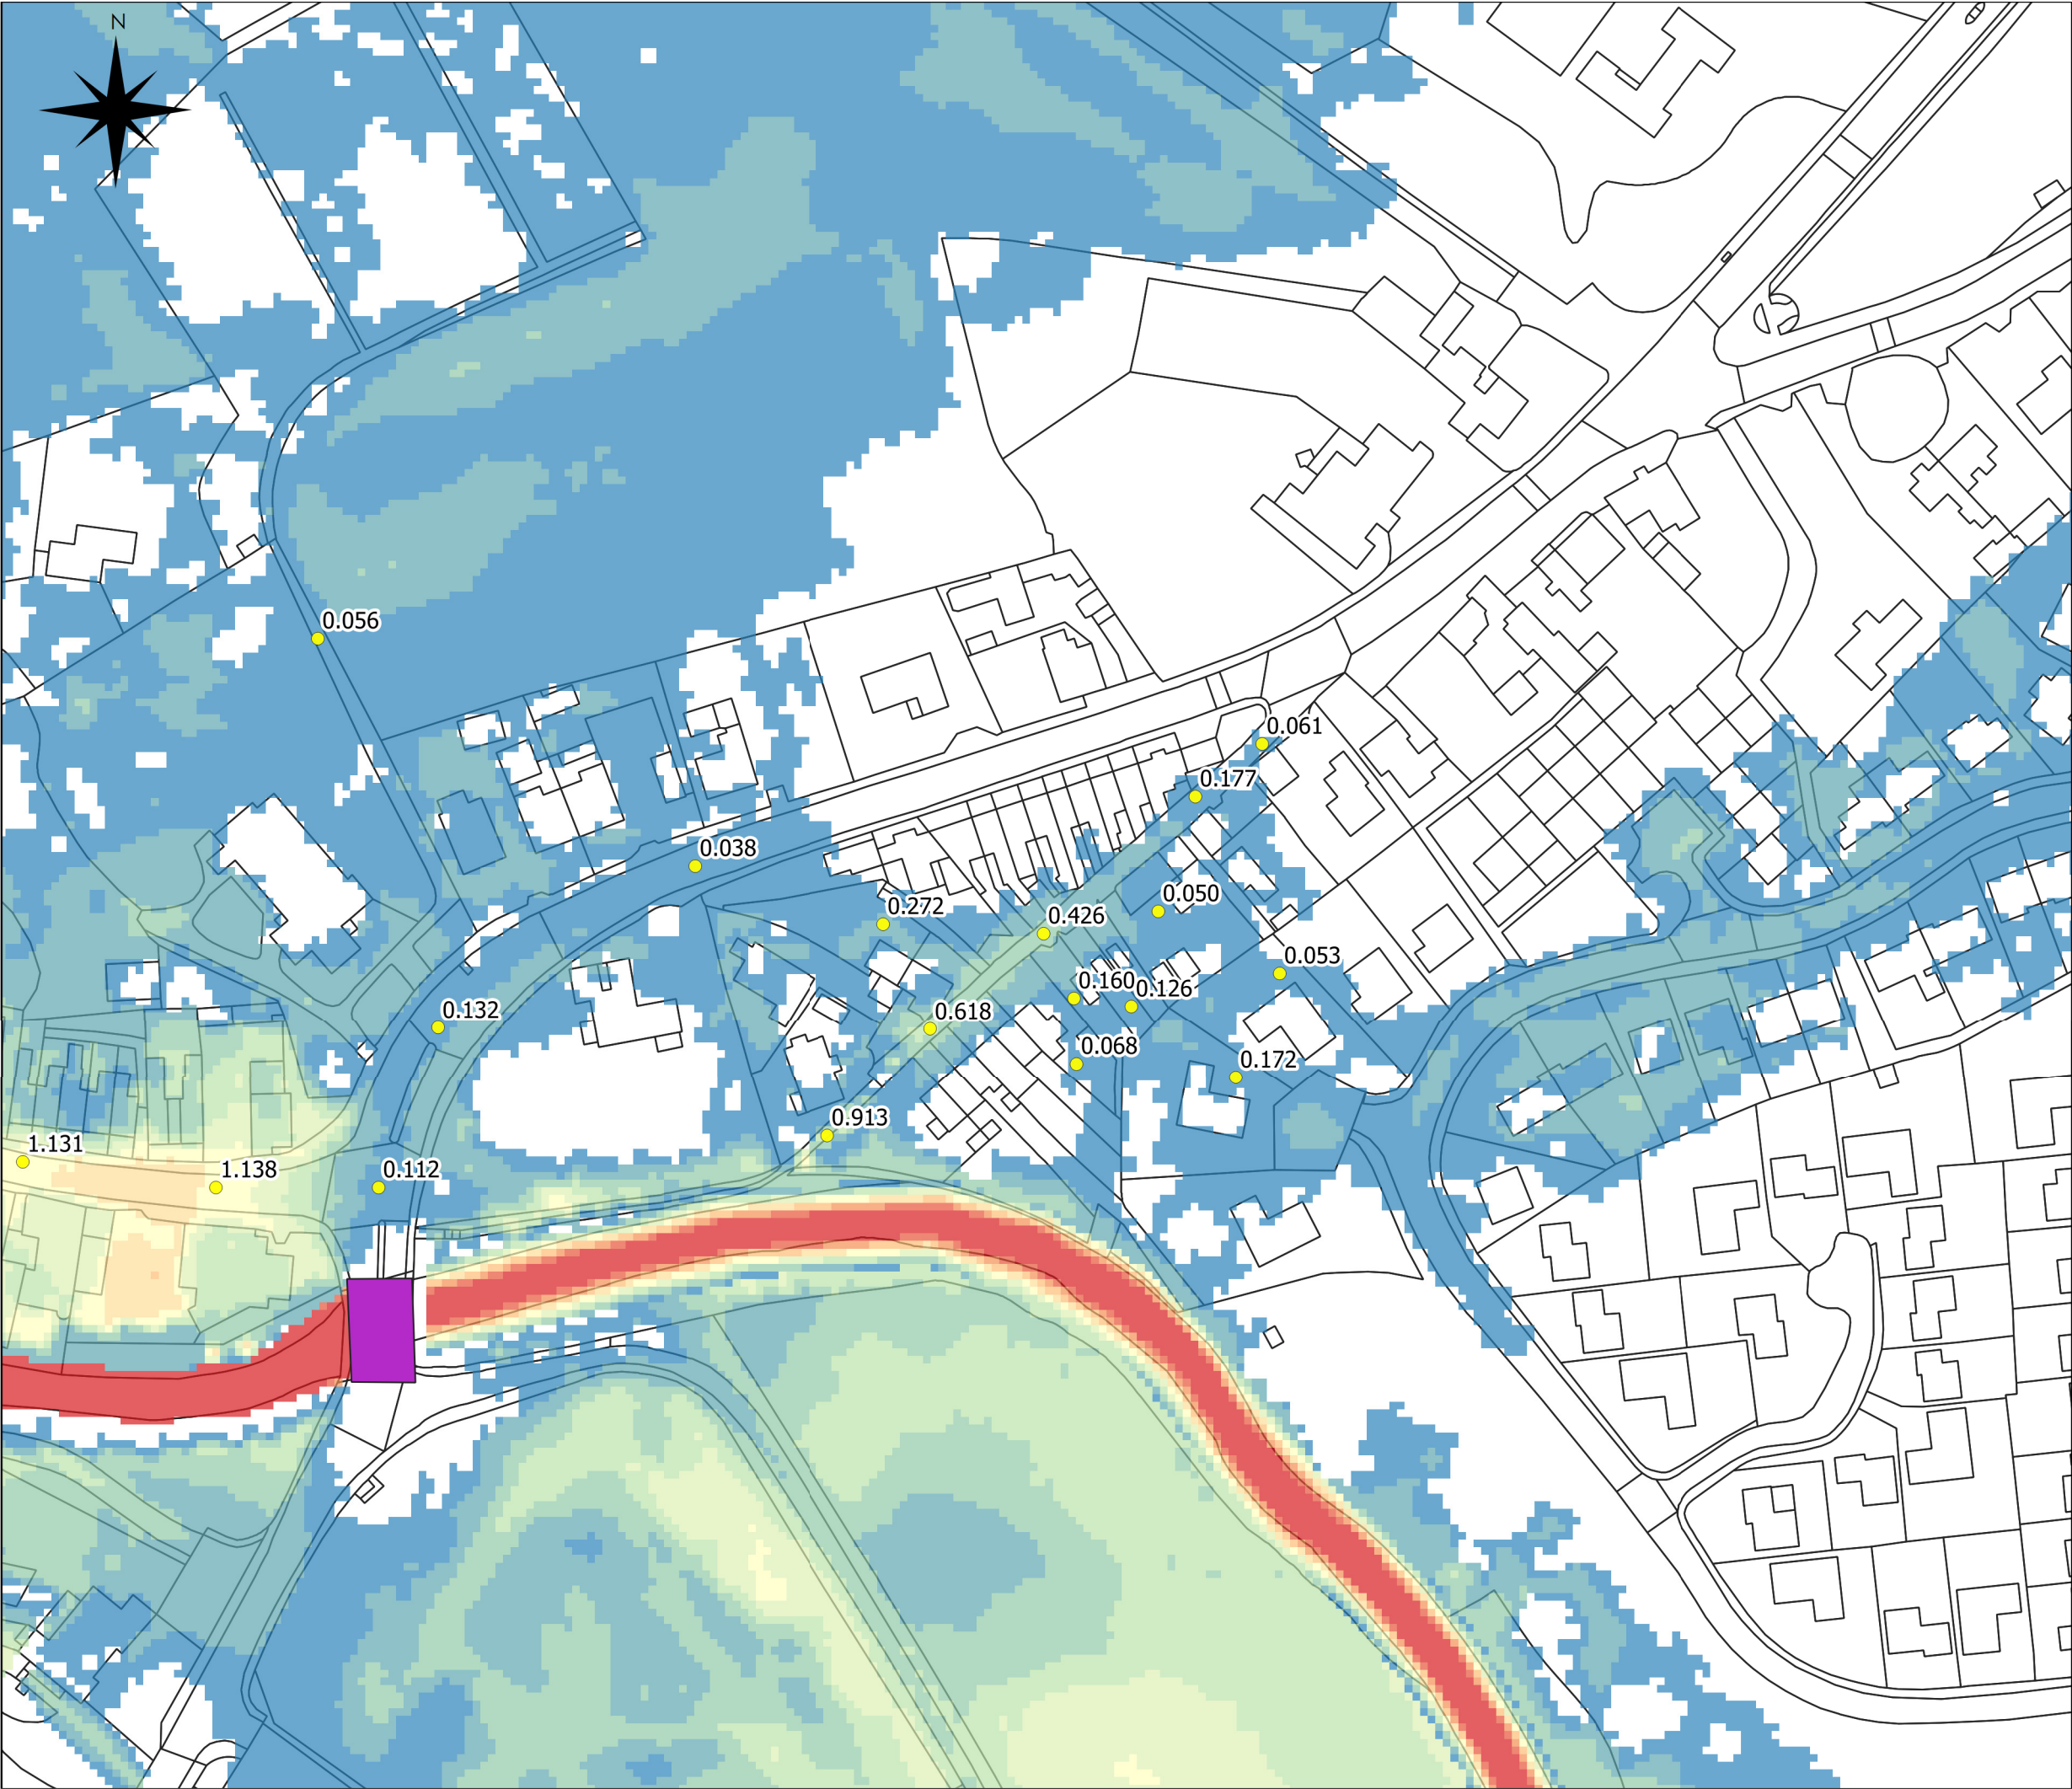

DO NOT SCALE

Site Boundary

Blockage Location

Existing Blockage Q1000
Predicted Flood Depth (m)

0.01 - 0.20

0.21 - 0.40

0.41 - 0.60

0.61 - 0.80

0.81 - 1.00

1.01 - 1.20

1.21 - 1.40

1.41 - 1.60

1.61 - 1.80

1.81 - 2.00

2.00 +

Spot Depth (m)

Notes: Existing scenario includes onsite elevations from topographic survey MBS825 by MB Surveying (01/02/19)

A	02/06/21	PT	PRELIMINARY	DK
REV	DATE	BY	DESCRIPTION	CHK

DRAWING STATUS:

BETTS HYDRO
CONSULTING ENGINEERS

Unit 6, Old Marsh Farm Barns, Welsh Road, Sealand, Flintshire CH5 2LY
Tel: 01244 288178 enquiries@betts-associates.co.uk

PROJECT:
LAND OFF ROSSETT ROAD
ROSSETT

TITLE:
RIVER ALYN
CHESTER ROAD BRIDGE 25% BLOCKAGE
EXISTING 0.1% AEP (Q1000)
3M CELL MODEL
DETAIL ON GUN STREET
PREDICTED FLOOD DEPTH PLAN

DATE: OCT 21	SCALE @ SIZE: D.N.S	DRAWN: P.T.	CHECKED: D.K.
-----------------	------------------------	----------------	------------------

PROJECT No: HYD554	DRAWING No: 502	REV: A
-----------------------	--------------------	-----------