


All levels and dimensions to be checked on site by contractor prior to commencement.

Any variations / anomalies to be reported to LW E Interiors. This drawing is to be read in conjunction with all others relating to the project and all information delivered accordingly. Do not rely solely on this drawing for any figured dimensions only. All work shown on this drawing to be carried out in accordance with current British Standards and Codes of Practice.

The information shown on this drawing shall not be reproduced or copied in any form without prior written consent. © Copyright to LW E Interiors.

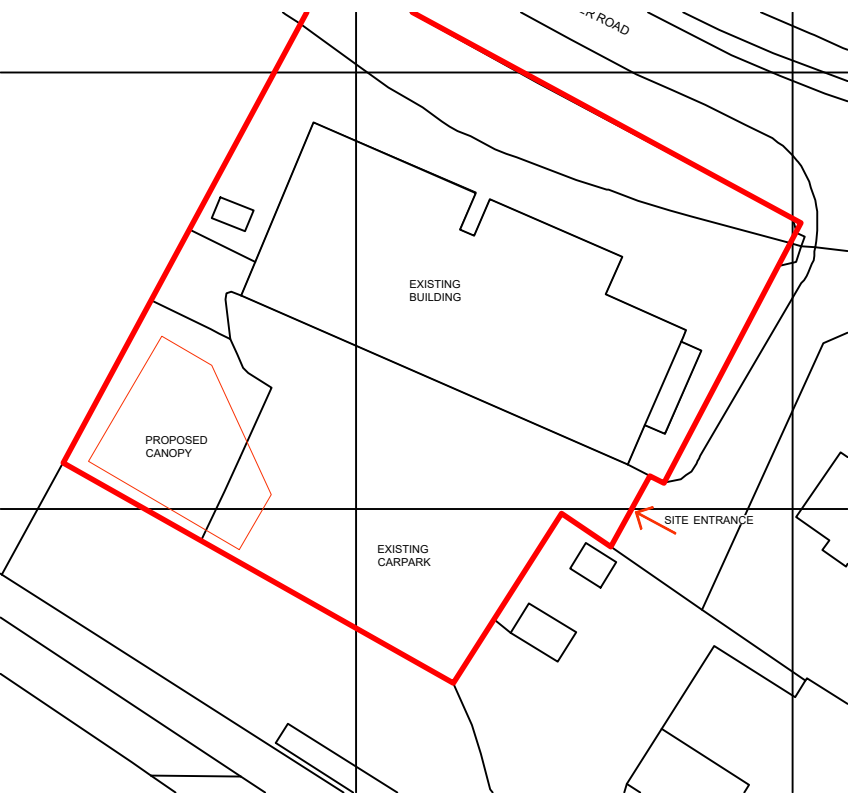

project ref: 05- RWLPW
project client: Mr Jones
project name: Red Wither -Lyan Packaging
drawing number: 2
drawing title: Proposed Elevations
drawing scale: 1:50 @ A1

[illegible]