



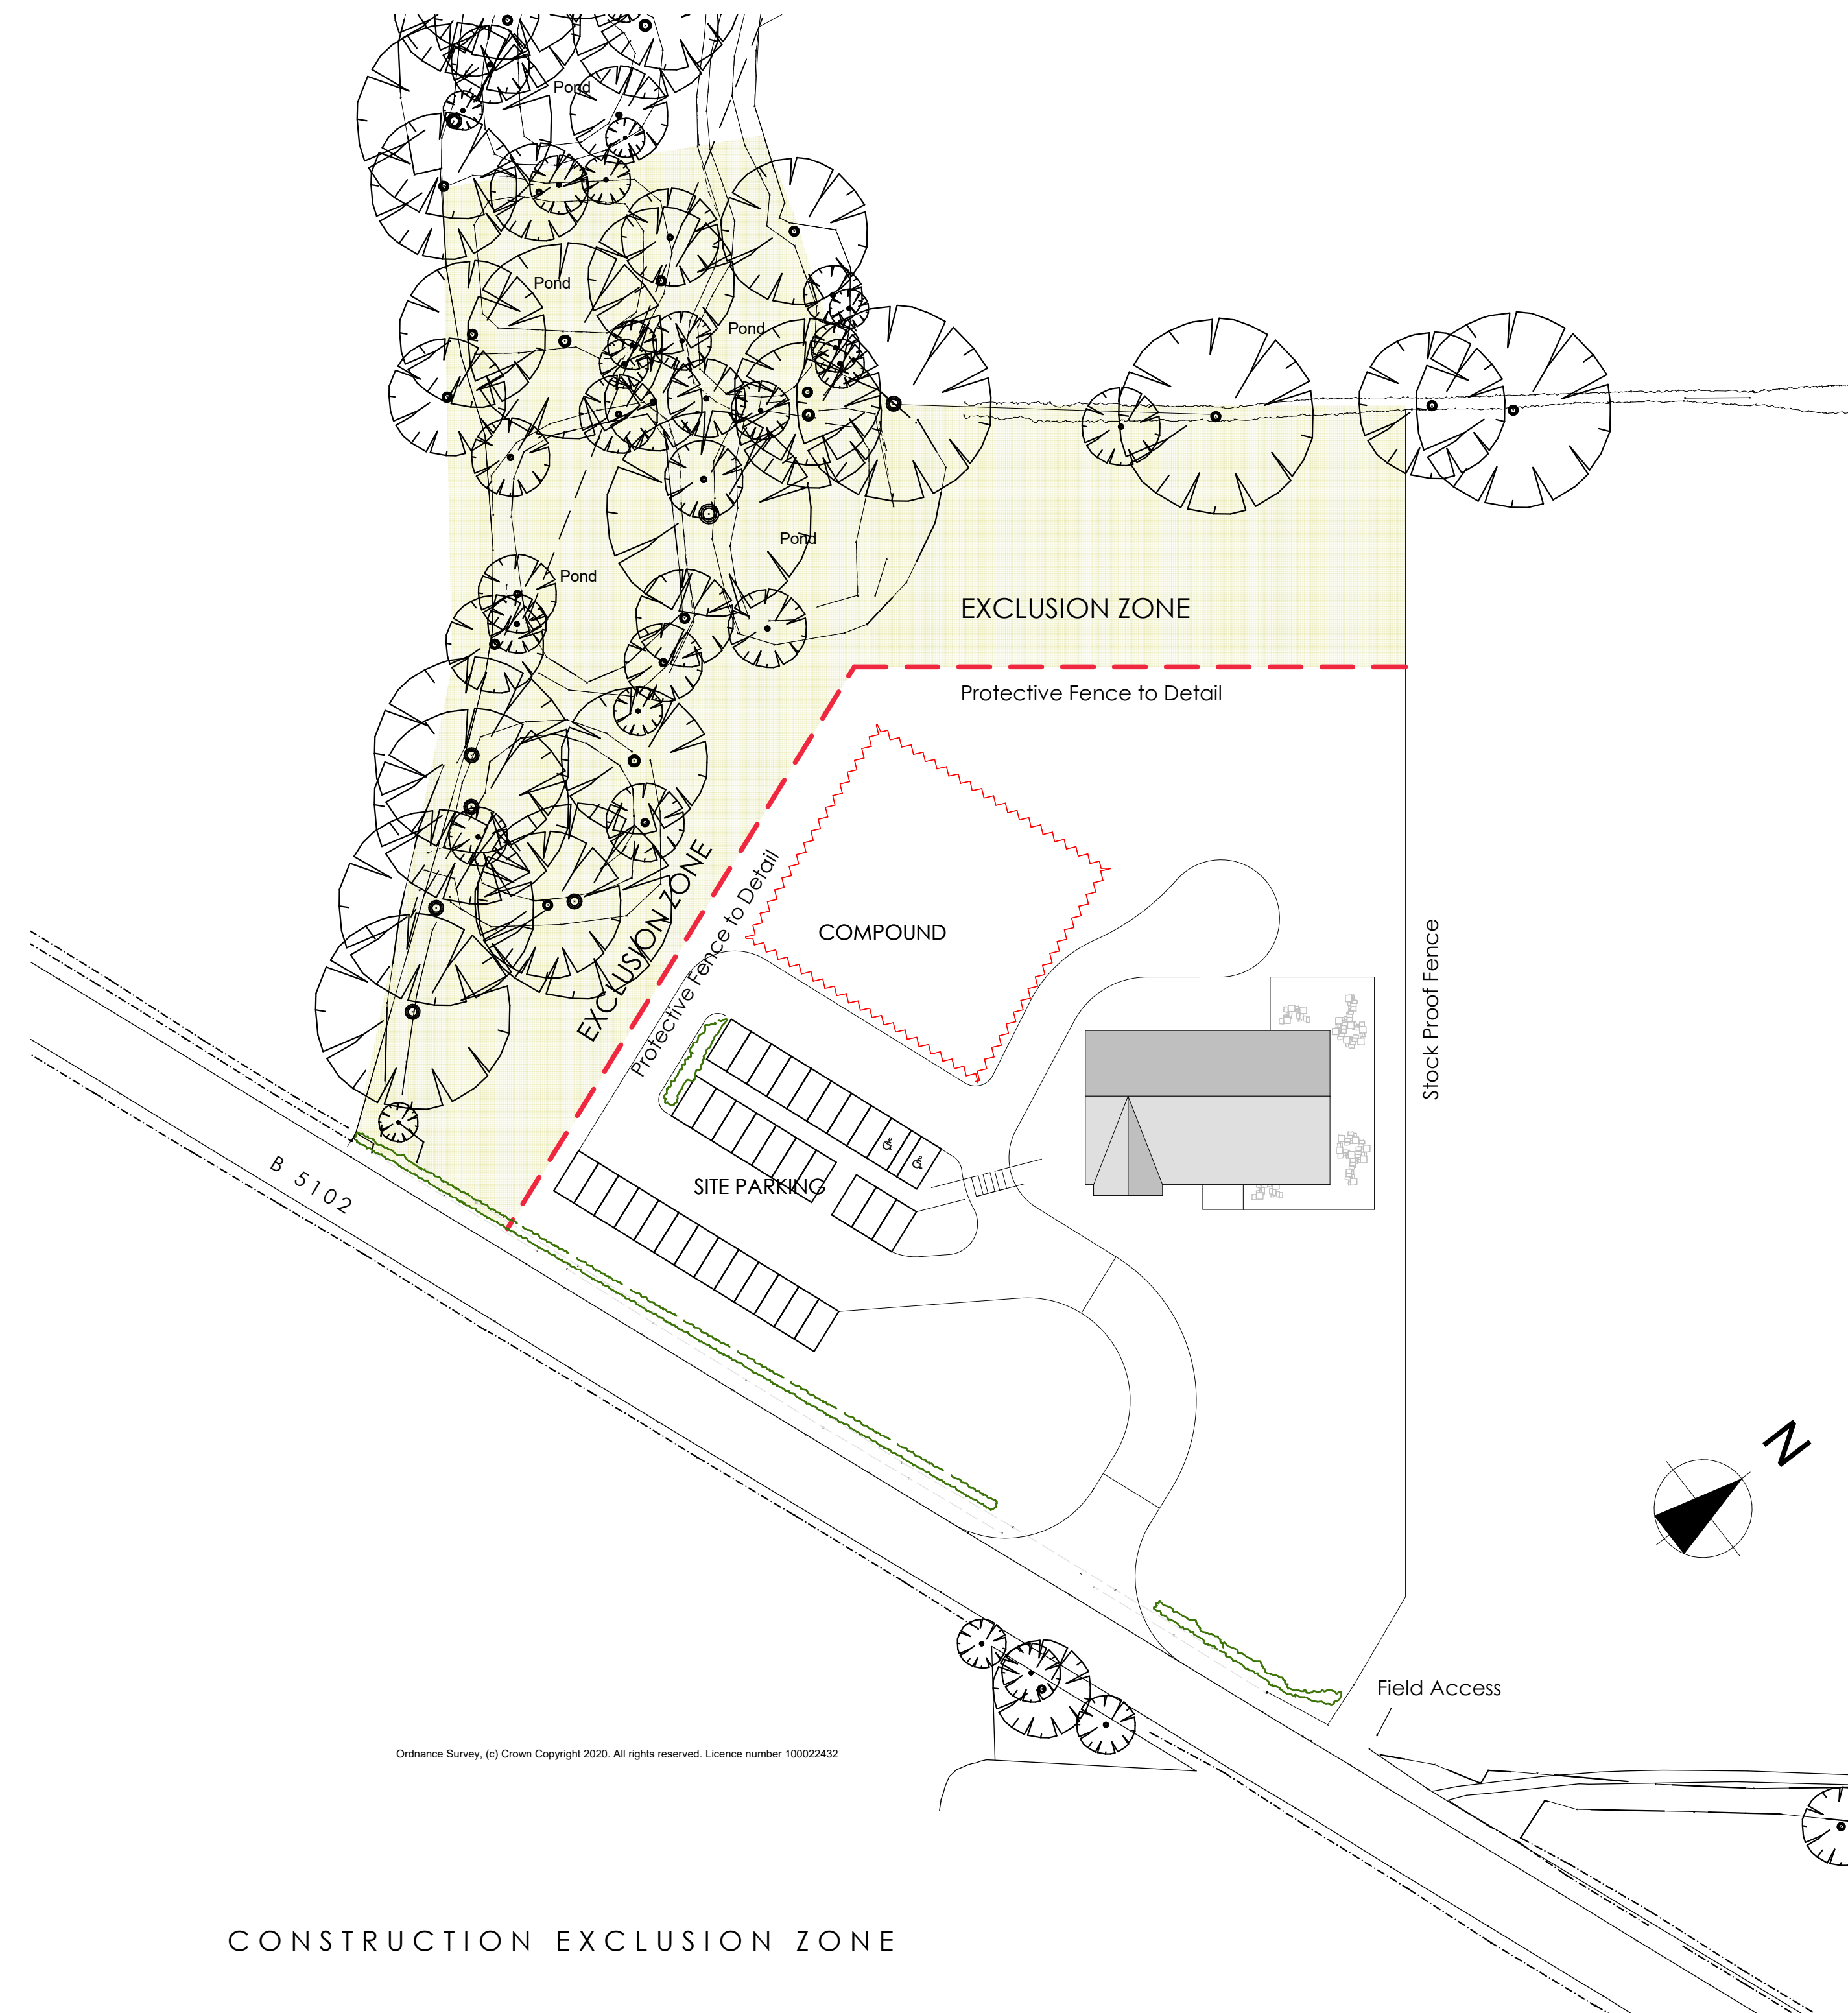

Ordnance Survey, (c) Crown Copyright 2020. All rights reserved. Licence number 100022432

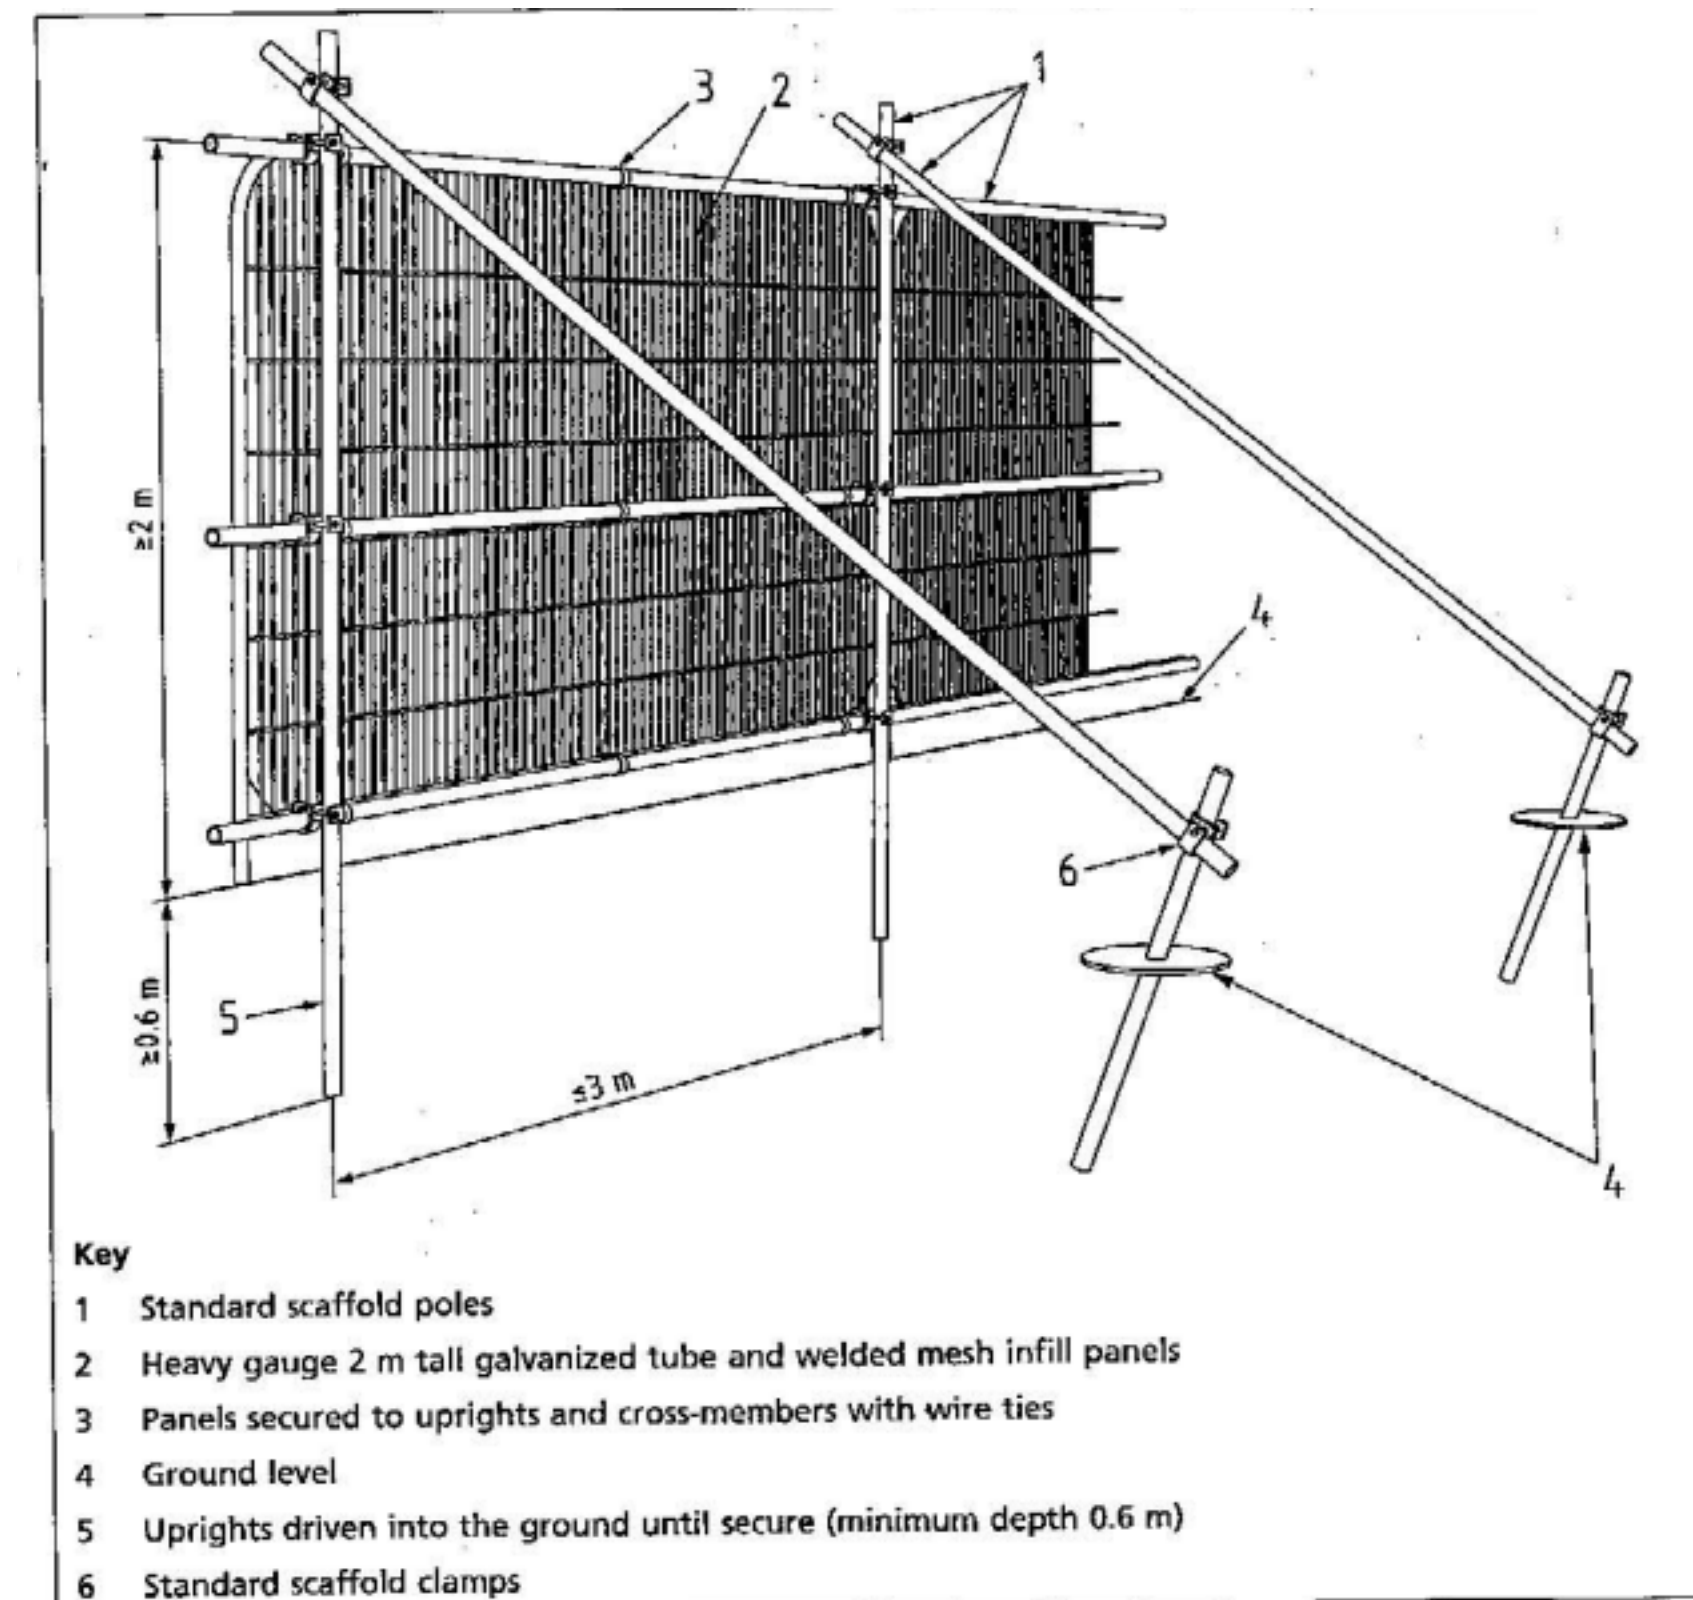

PROTECTIVE FENCE DETAIL TO BS5837:2012

Notes

Revision	Description	Date
BLEAZARD & GALLETTA LLP INCORPORATED IN ENGLAND AND WALES LIMITED LIABILITY PARTNERSHIP		
Maypole Court, 2 High Street, Wem, Shropshire, SY4 5AA Telephone: 01939 235 303 Fax: 01939 235 344 Email: info@bleazardandgalletta.co.uk Web: www.bleazardandgalletta.co.uk		
Project Location Rackery Farm, Higher Lane, Burton, Rossett, Wrexham LL12 0AD		
Project Description Proposed Farm Shop		
Client A & J Jones		
Drawing Tree Protection		
Scale: 1:500 @ A1		Sept 2021
Drawing Number 2026 D 06		

THE COPYRIGHT OF THIS DRAWING IS VESTED IN BLEAZARD AND GALLETTA LLP AND CANNOT BE COPIED OR REPRODUCED IN WHOLE OR IN PART WITHOUT THEIR WRITTEN CONSENT. DO NOT SCALE FROM THIS DRAWING. REPORT ANY ERRORS IMMEDIATELY.