


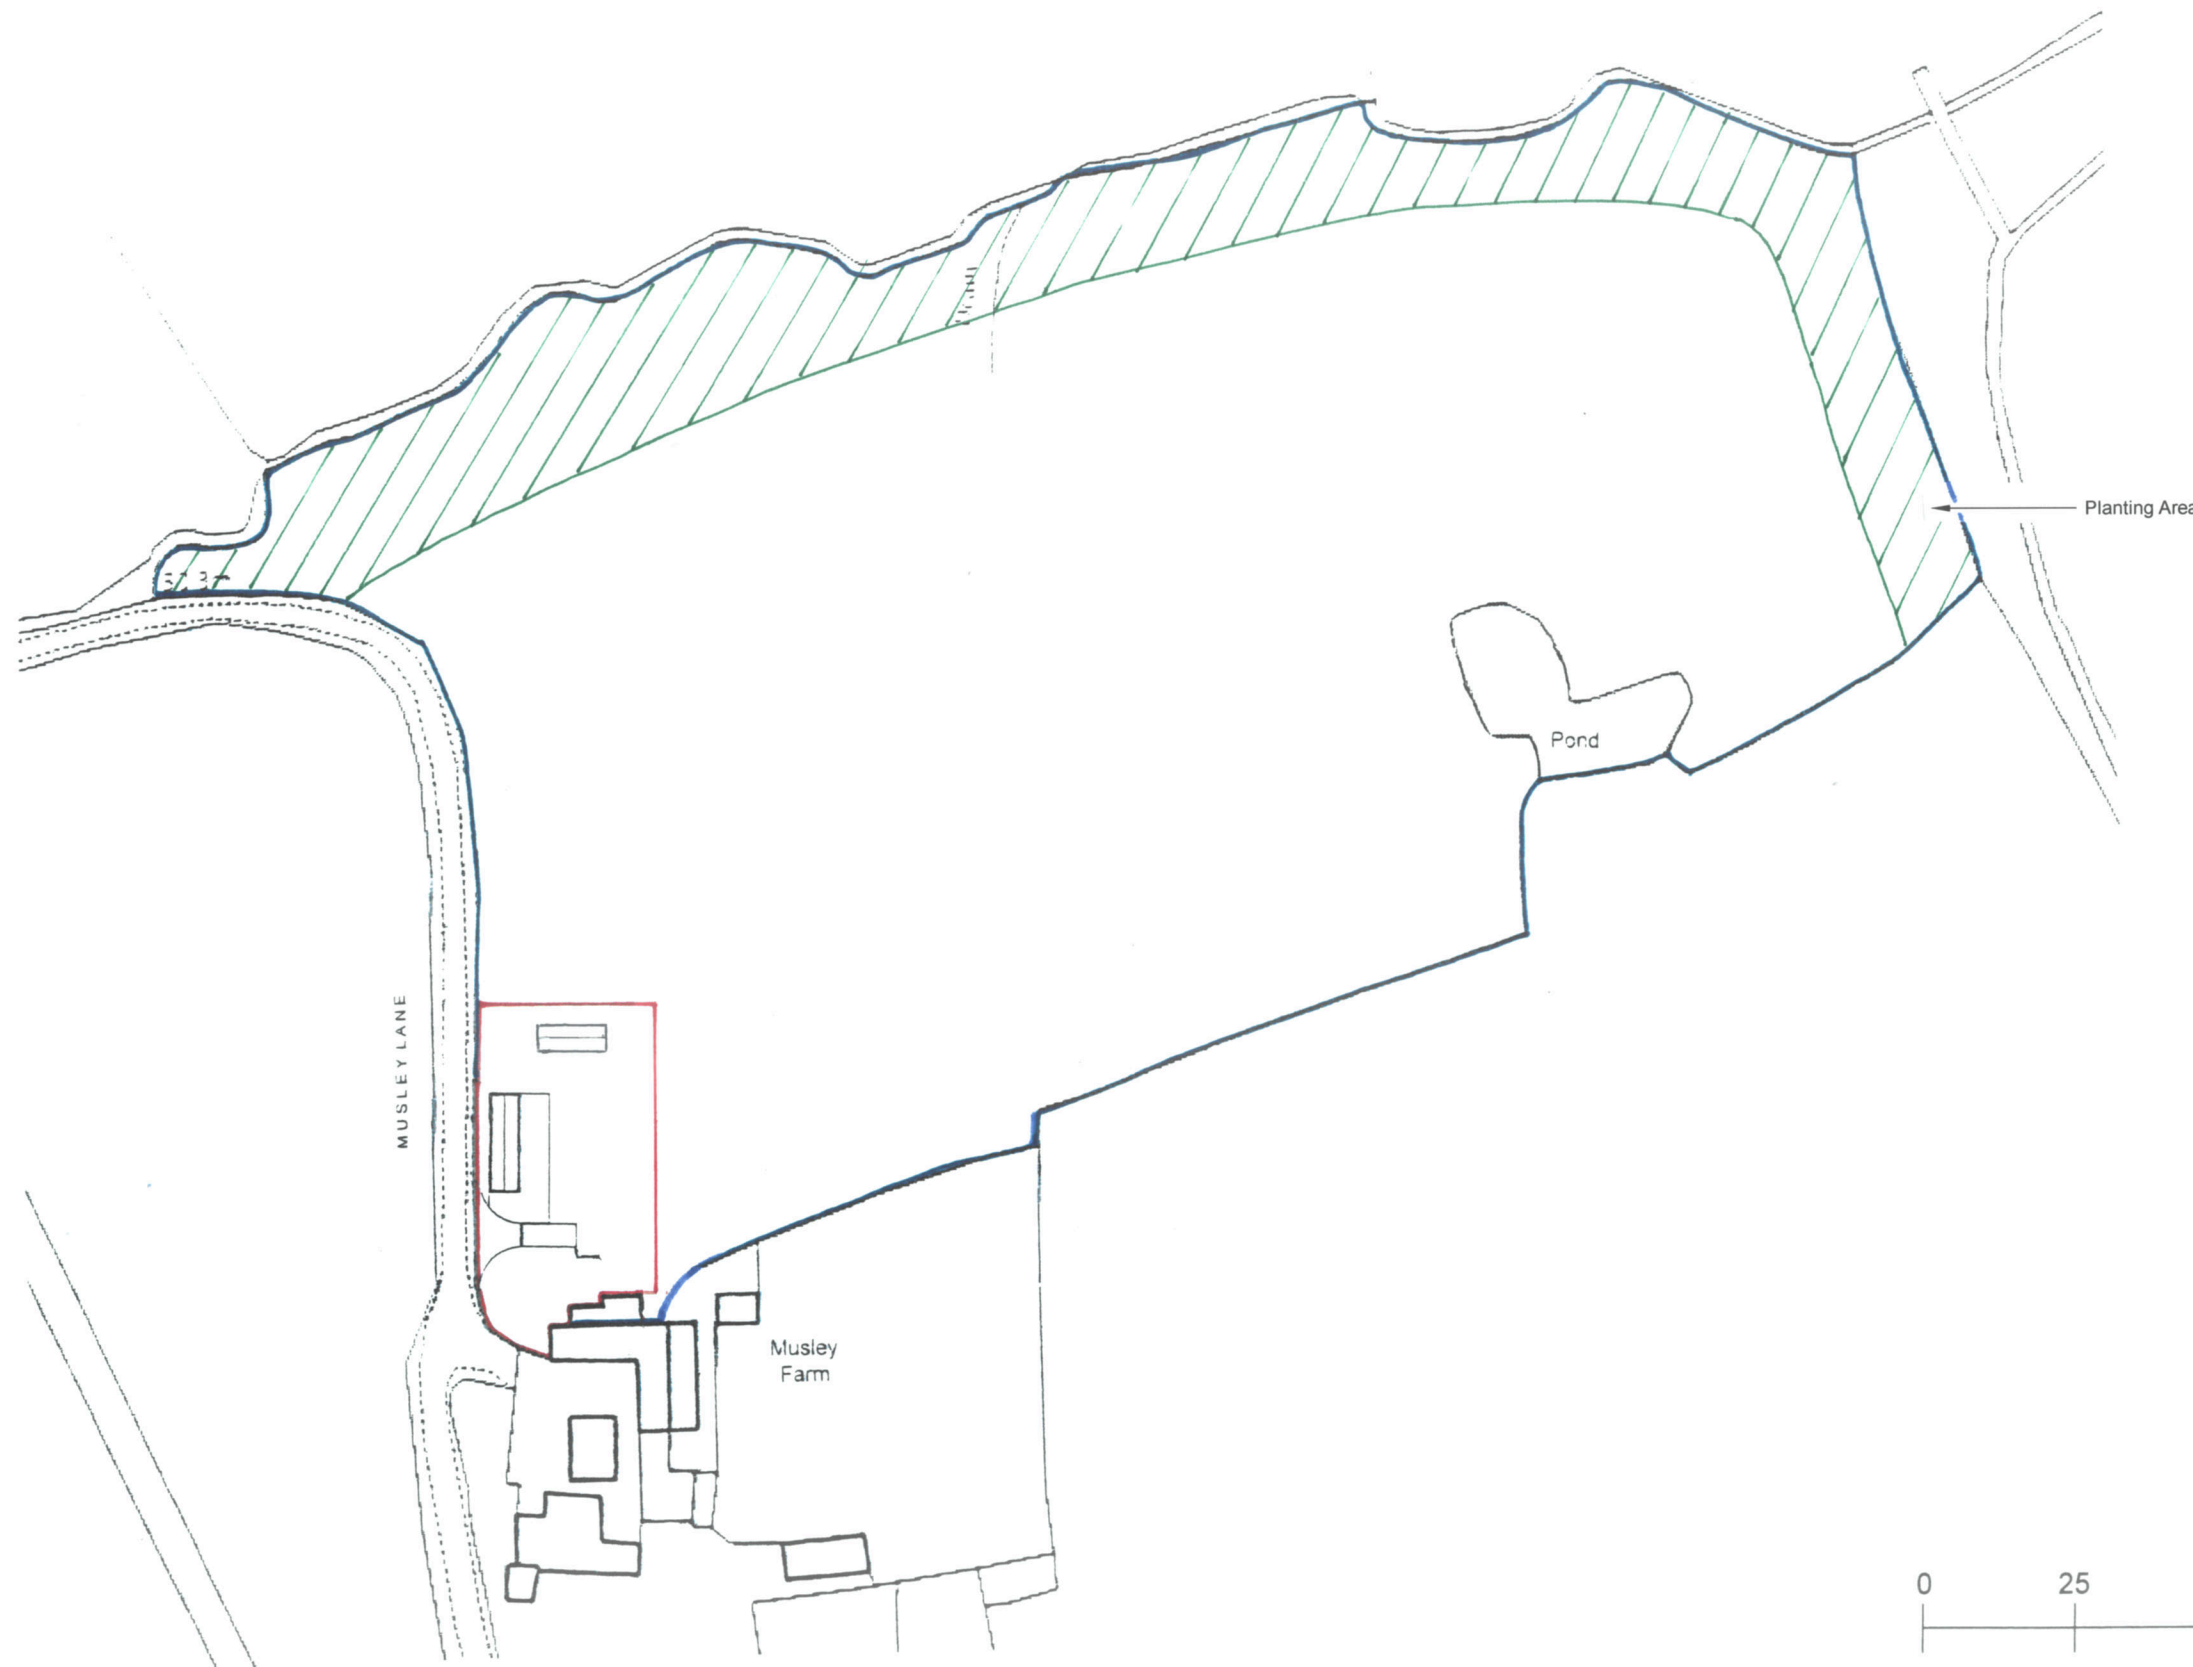

SITE LOCATION

CLIENT MRS S GRIFFITHS	DRAWN	BP	JUL 21
	CHECKED		
SITE ADDRESS OVERTON-ON-DEE, LL13 0LB			



Four Lane Ends, Wem
Shropshire, SY4 5UQ
Tel: (01939) 232382
Fax: (01939) 234032

THIS DRAWING IS THE PROPERTY OF BROWNS OF WEM LTD.
LICENSED TO COPY ORDNANCE SURVEY LTD PAPER MAPPING LICENSE 100056845

SCALE	JOB No	DWG No	REV
1:1250		6741	A