





1 Proposed Cross-Section
1 : 50

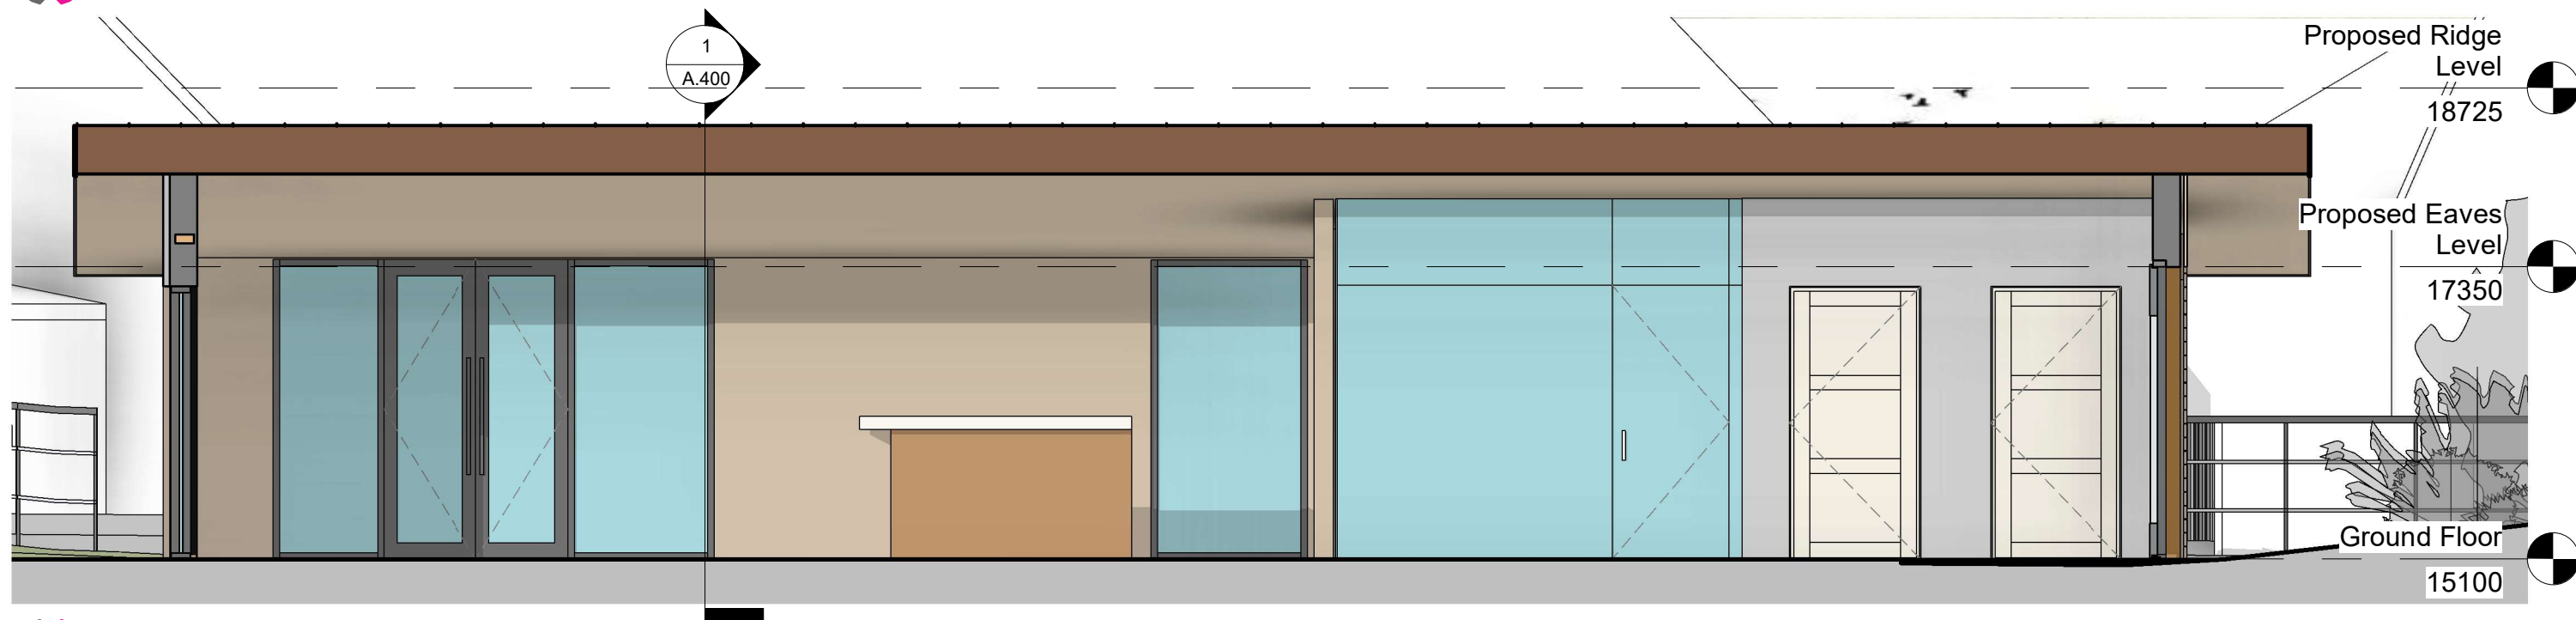

2 Proposed Longitudinal Section
1 : 50

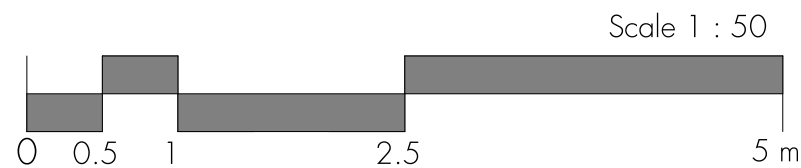

Revision Schedule

Revision Number	Revision Description	Revision Date	Issued by



JAR Architecture & Design Ltd, Design Loft, 9 Castle Street,
Conwy, LL32 8AY
TEL: 01492 572767
www.jararchitecture.co.uk

PROJECT ADDRESS

Rossett Community Hub, Rossett, LL12 0EY

STATUS

PLANNING

PURPOSE OF ISSUE

ISSUE

PROJECT

Proposed Community Hub

SHEET

Proposed Sections

CLIENT

HWB YR ORSEDD

Date 21.12.2021	Project number 2119	Scale (@ A3) 1 : 50
Drawn by RS	DRAWING NUMBER A.400	
Checked by JR	REV	