


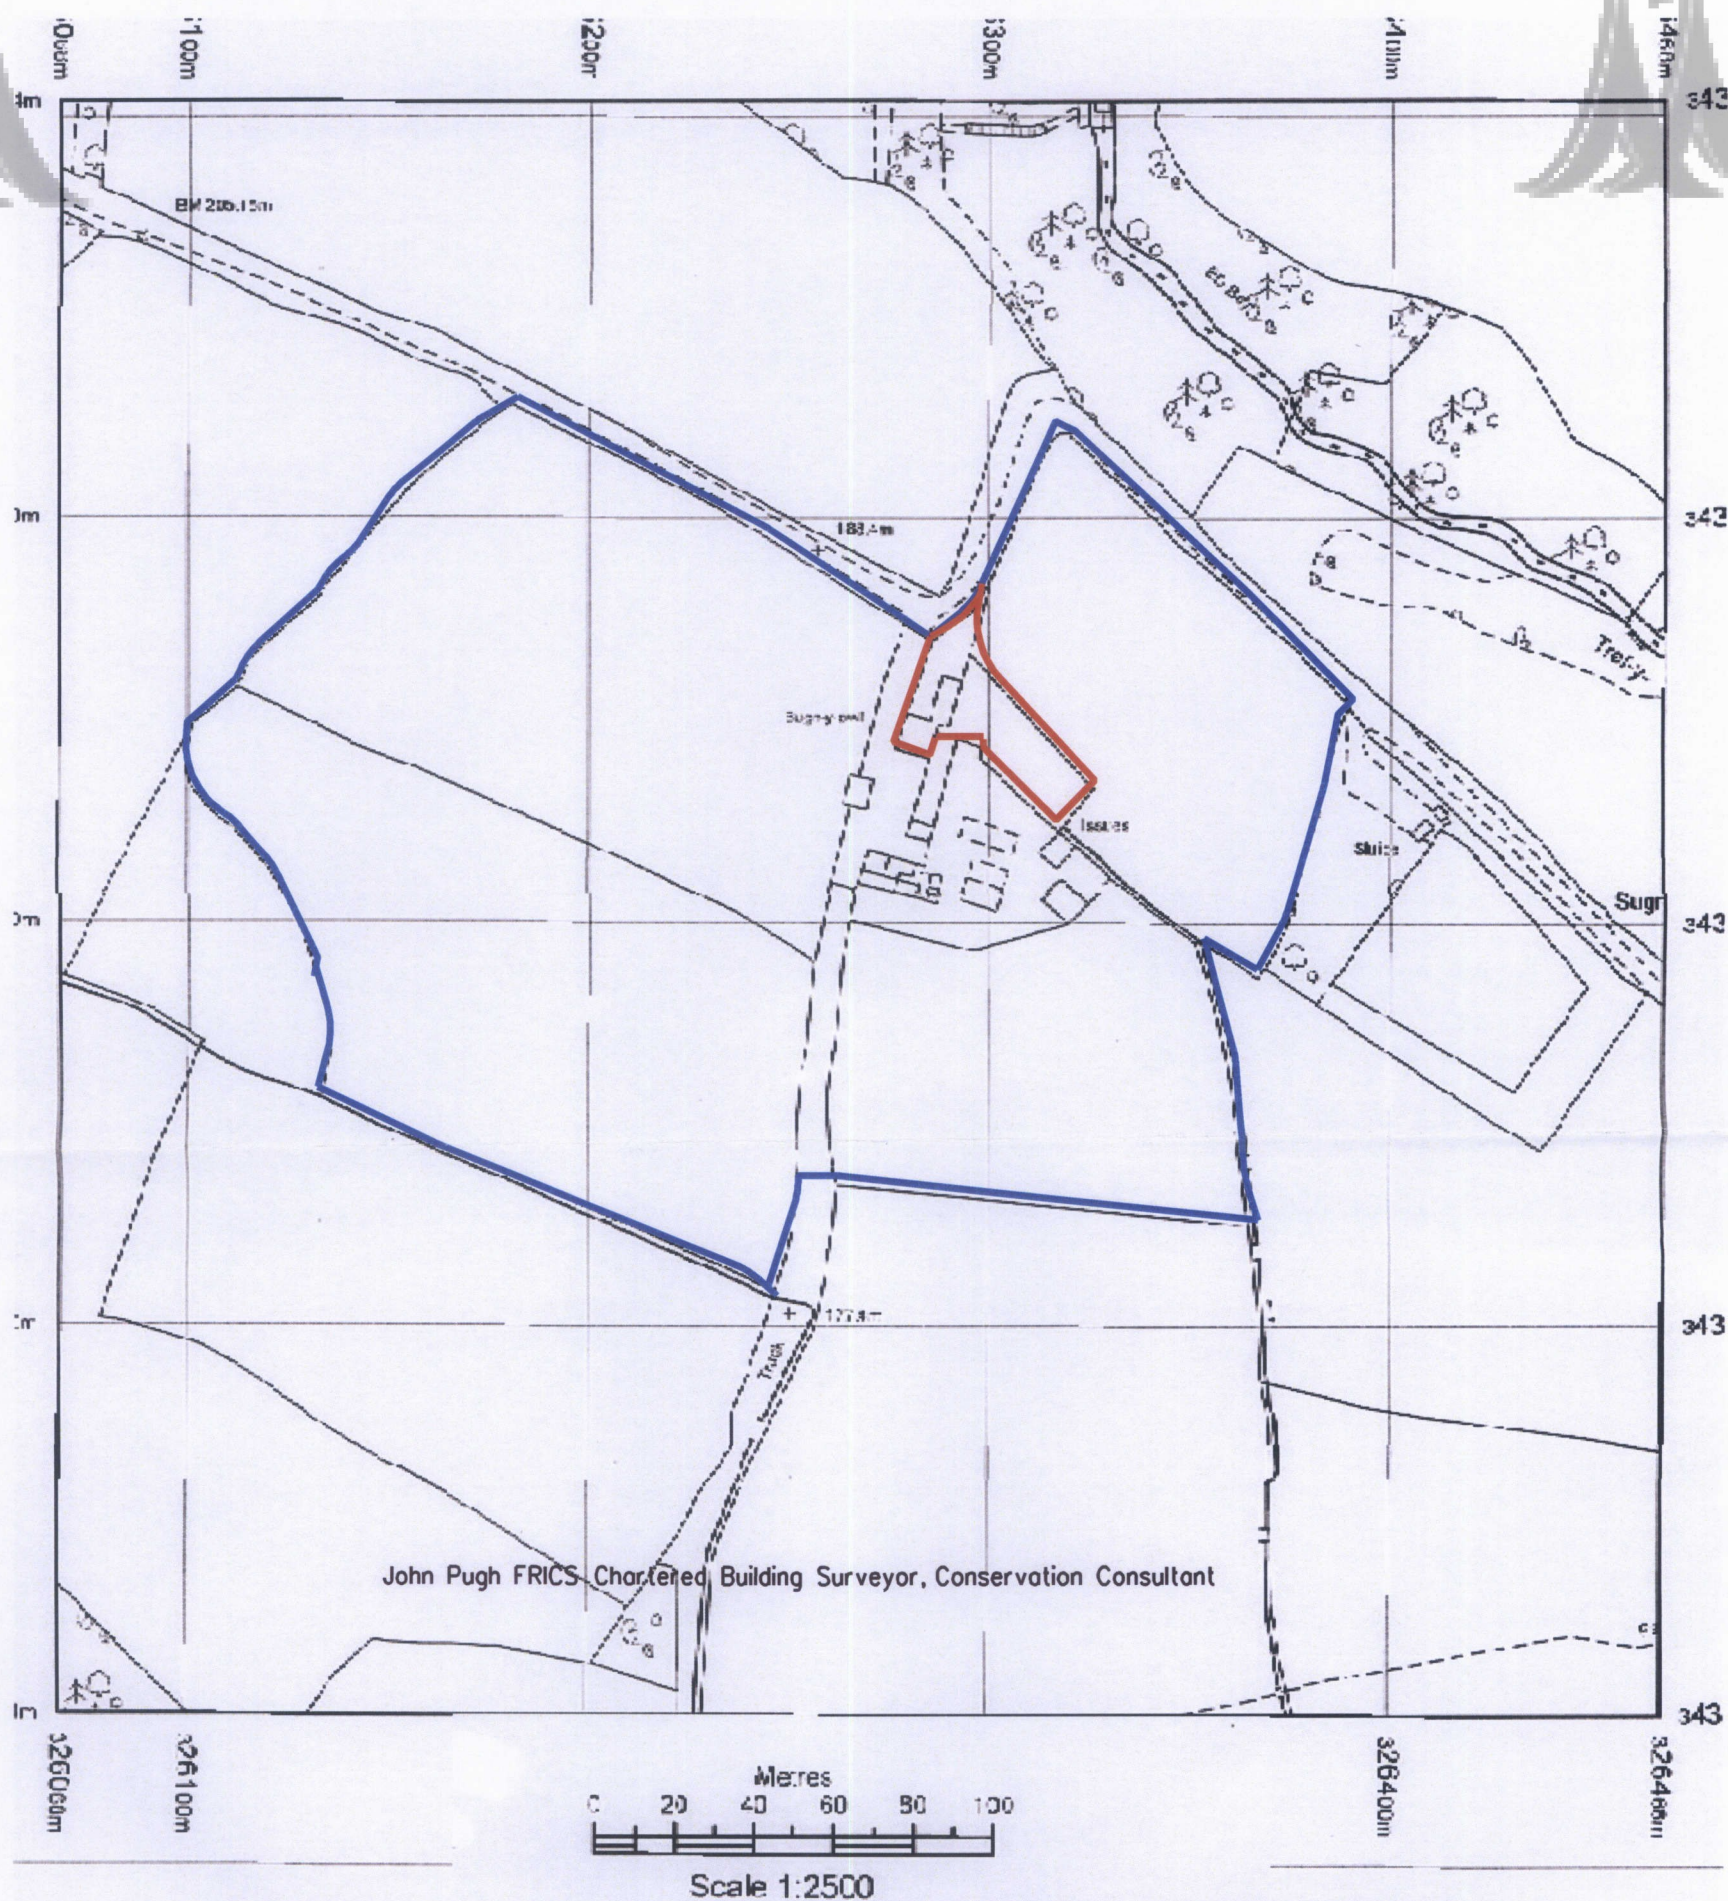

John Pugh FRICS Chartered Building Surveyor, Conservation Consultant

Bryn Coch Farm, Llanfair DC, Ruthin, Denbighshire, LL15 2SH Tele 01824 703074

Mr. & Mrs T Howard
Sugn-Y-Pwll Farm
Extension to House
Drawing as Proposed

Drawn Scale 1:2500 at A4 Date 01.21 Status

Dwg No JP/483/01 Rev

...Planning app for tom.dgn 17/01/2021 08:47:18