






G00 - Proposed Ground Floor Plan
1 : 50

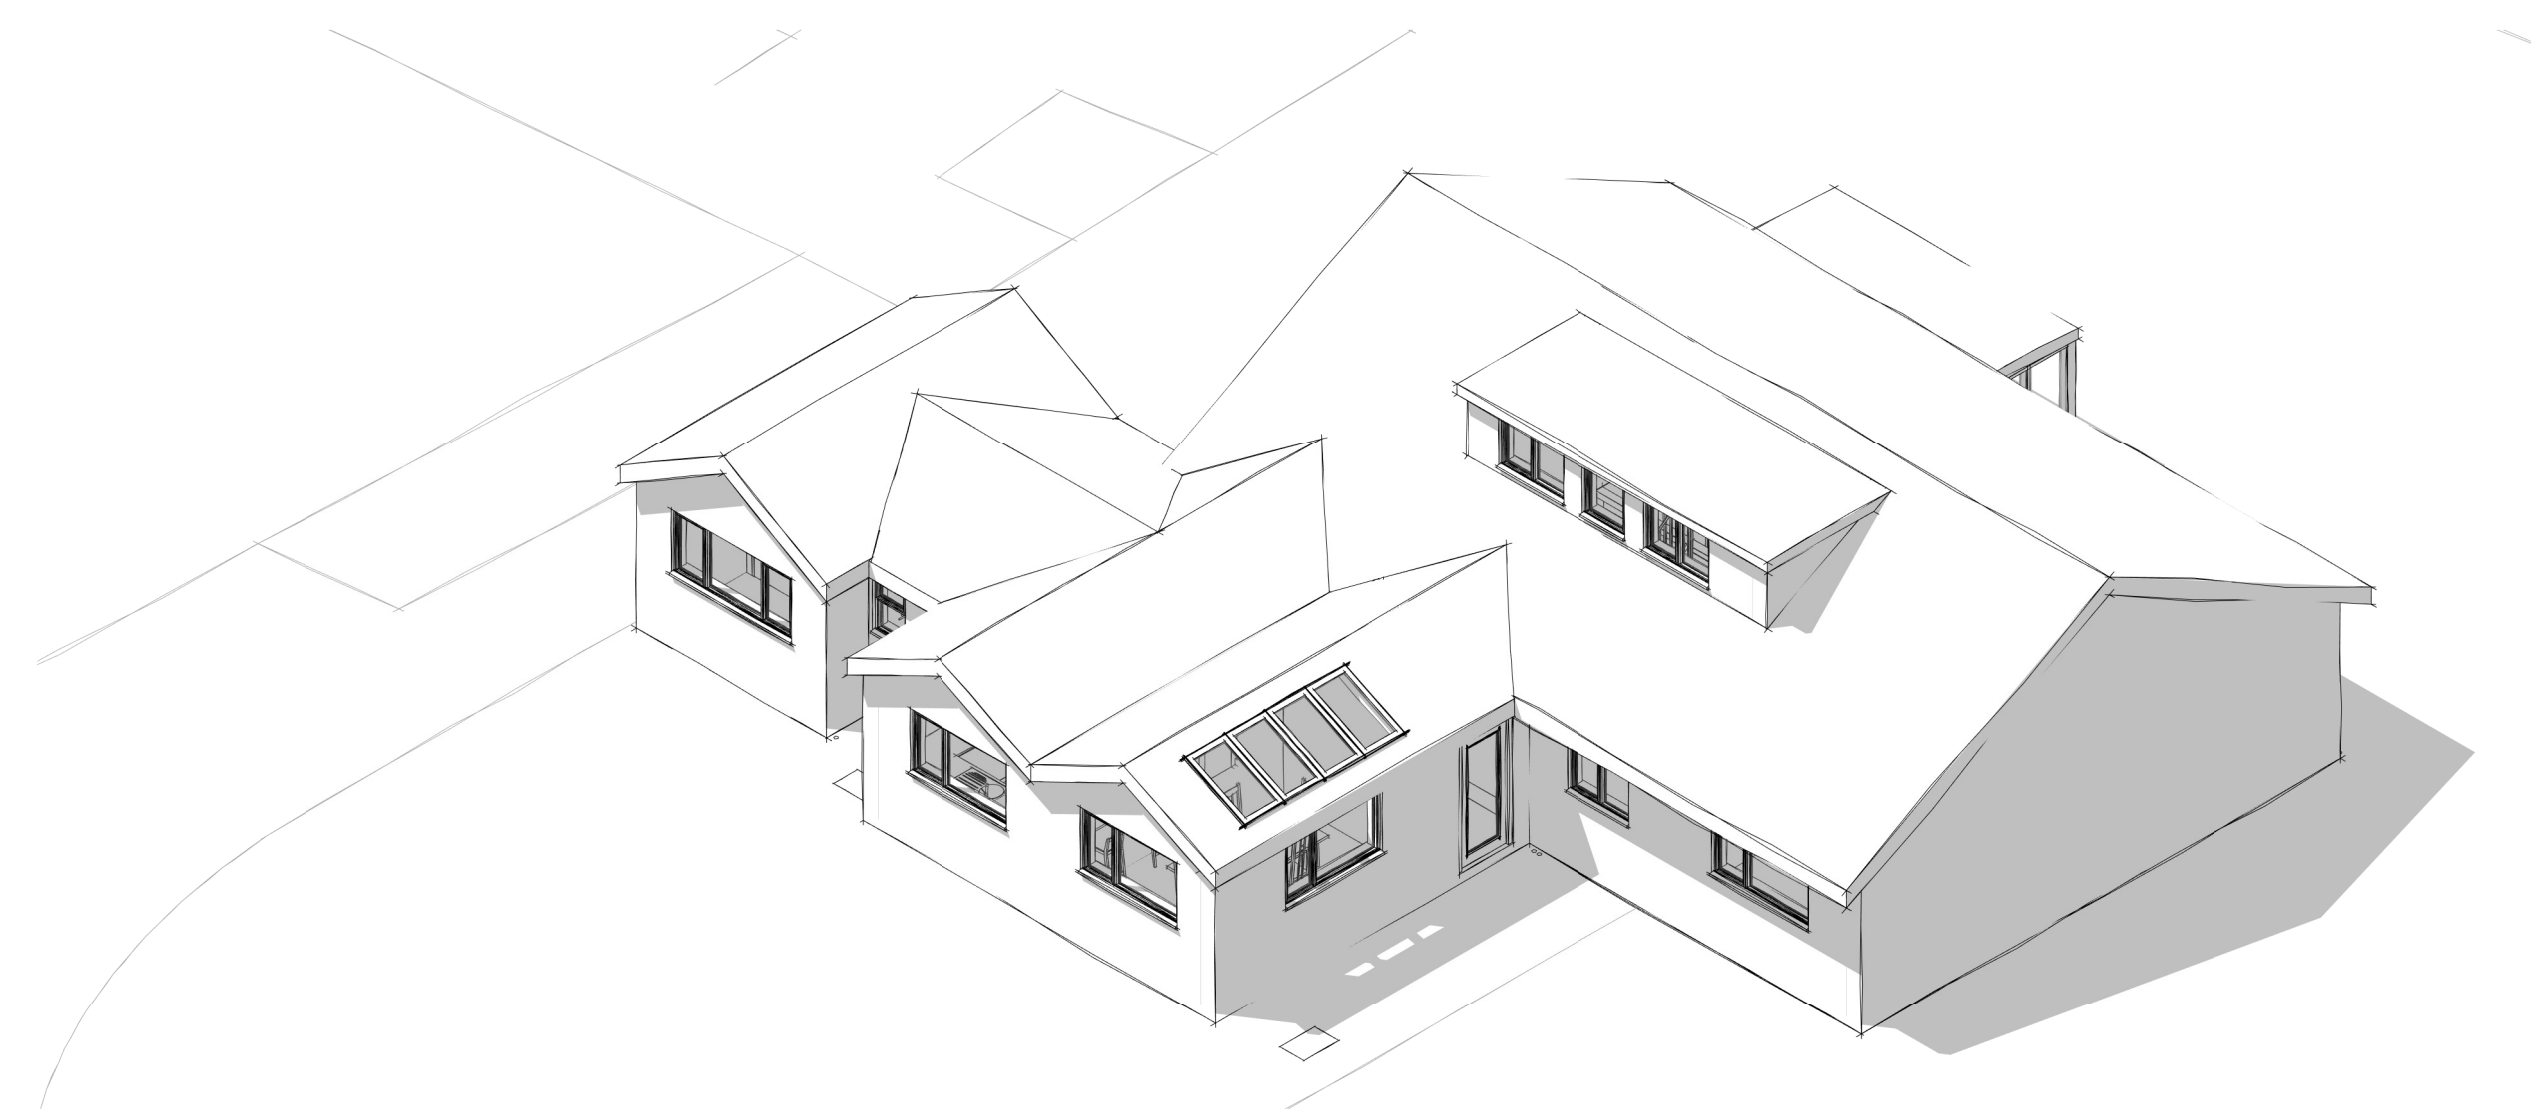

Proposed 3D View 1

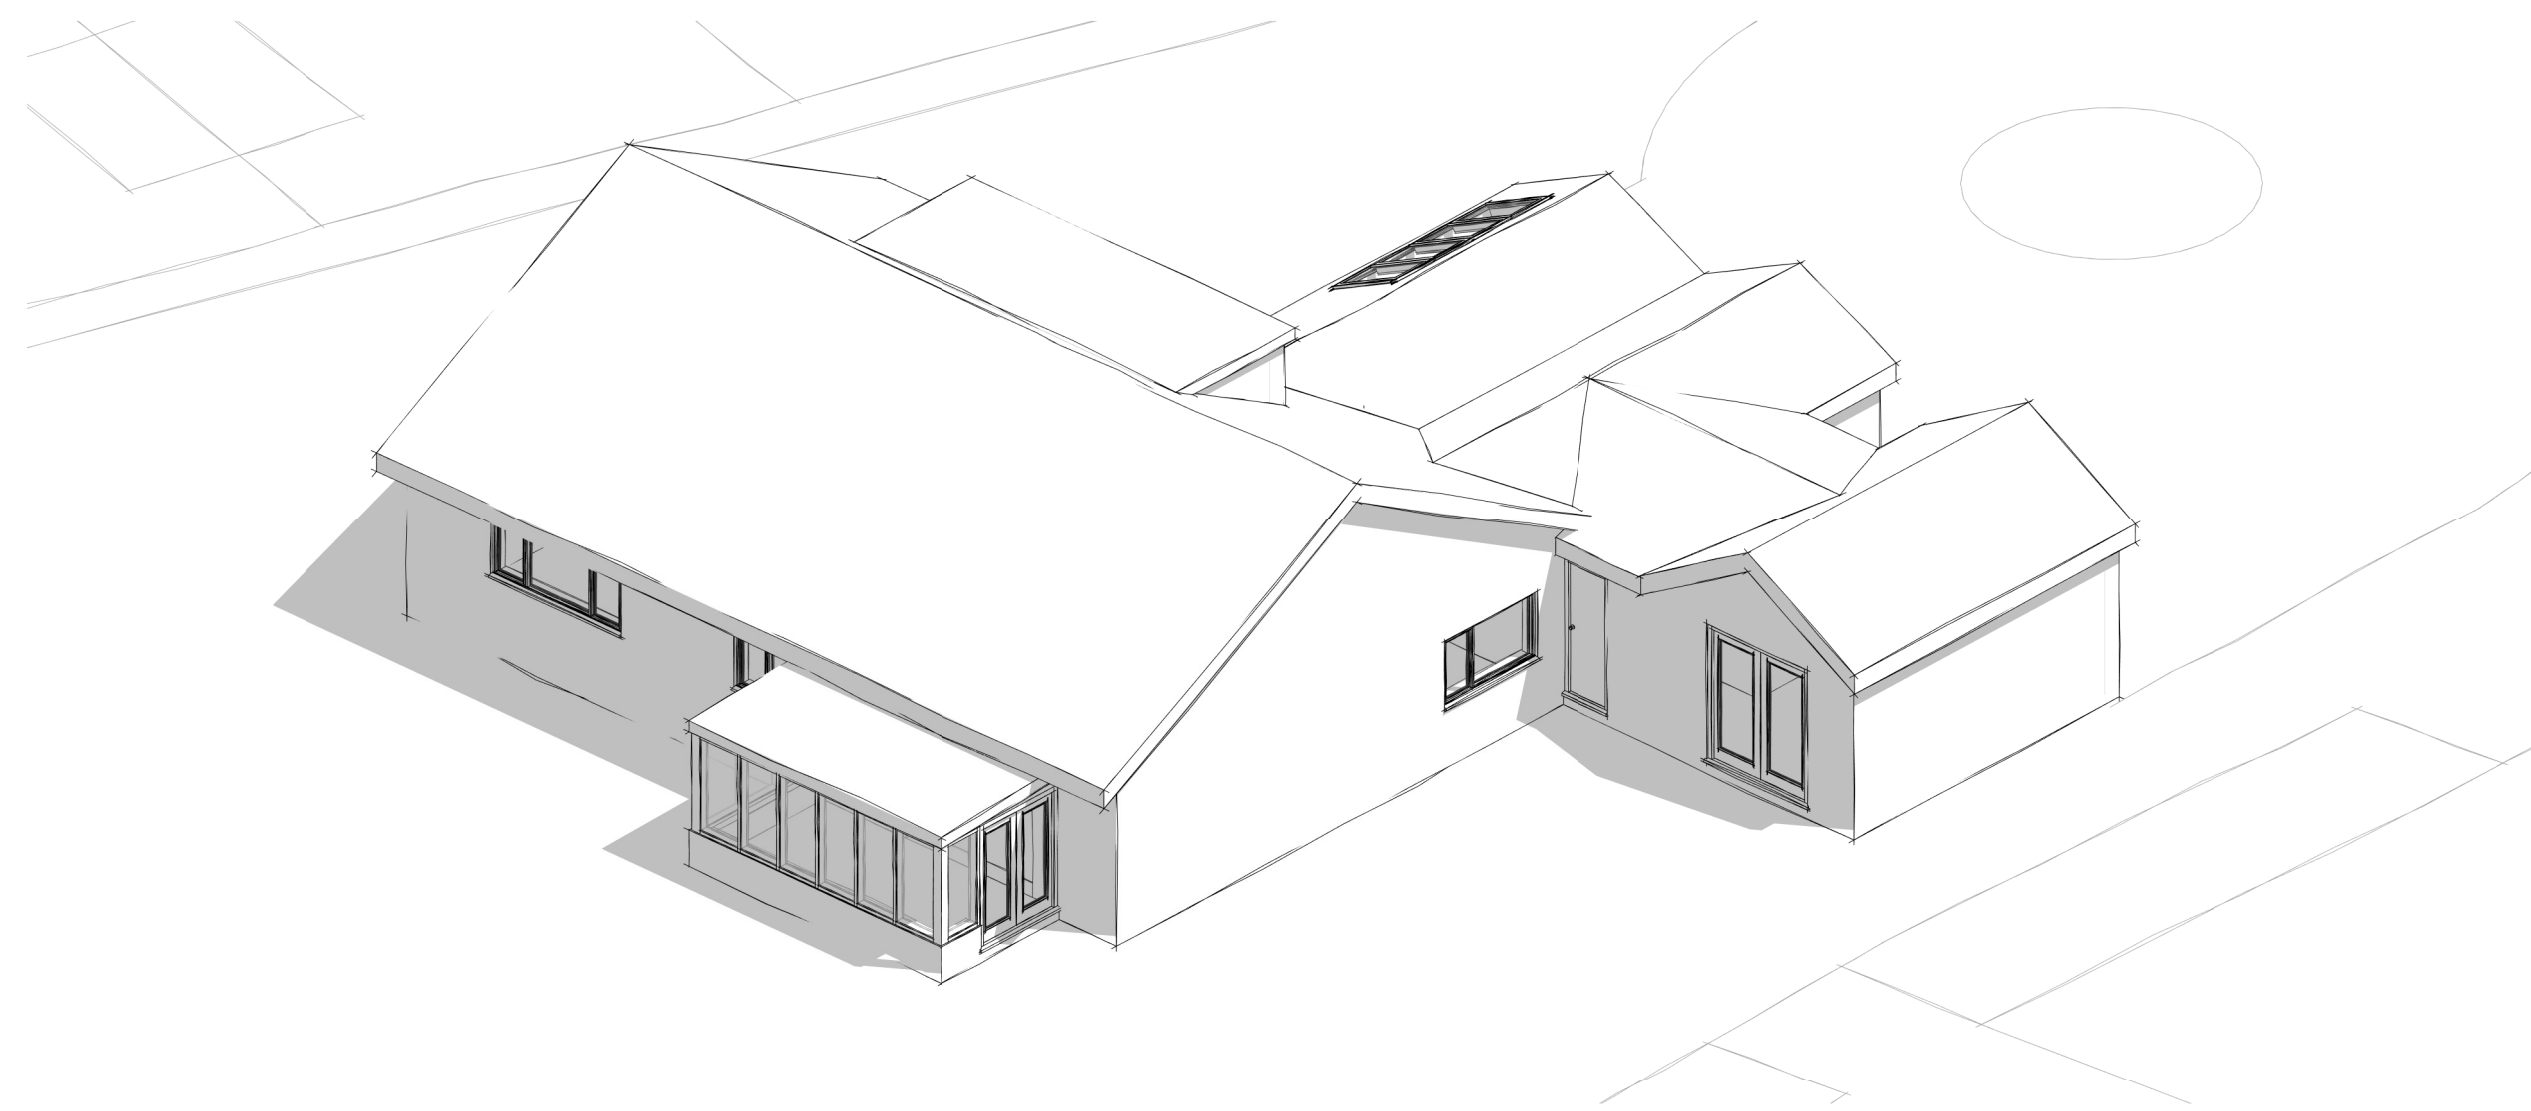

Proposed 3D View 2

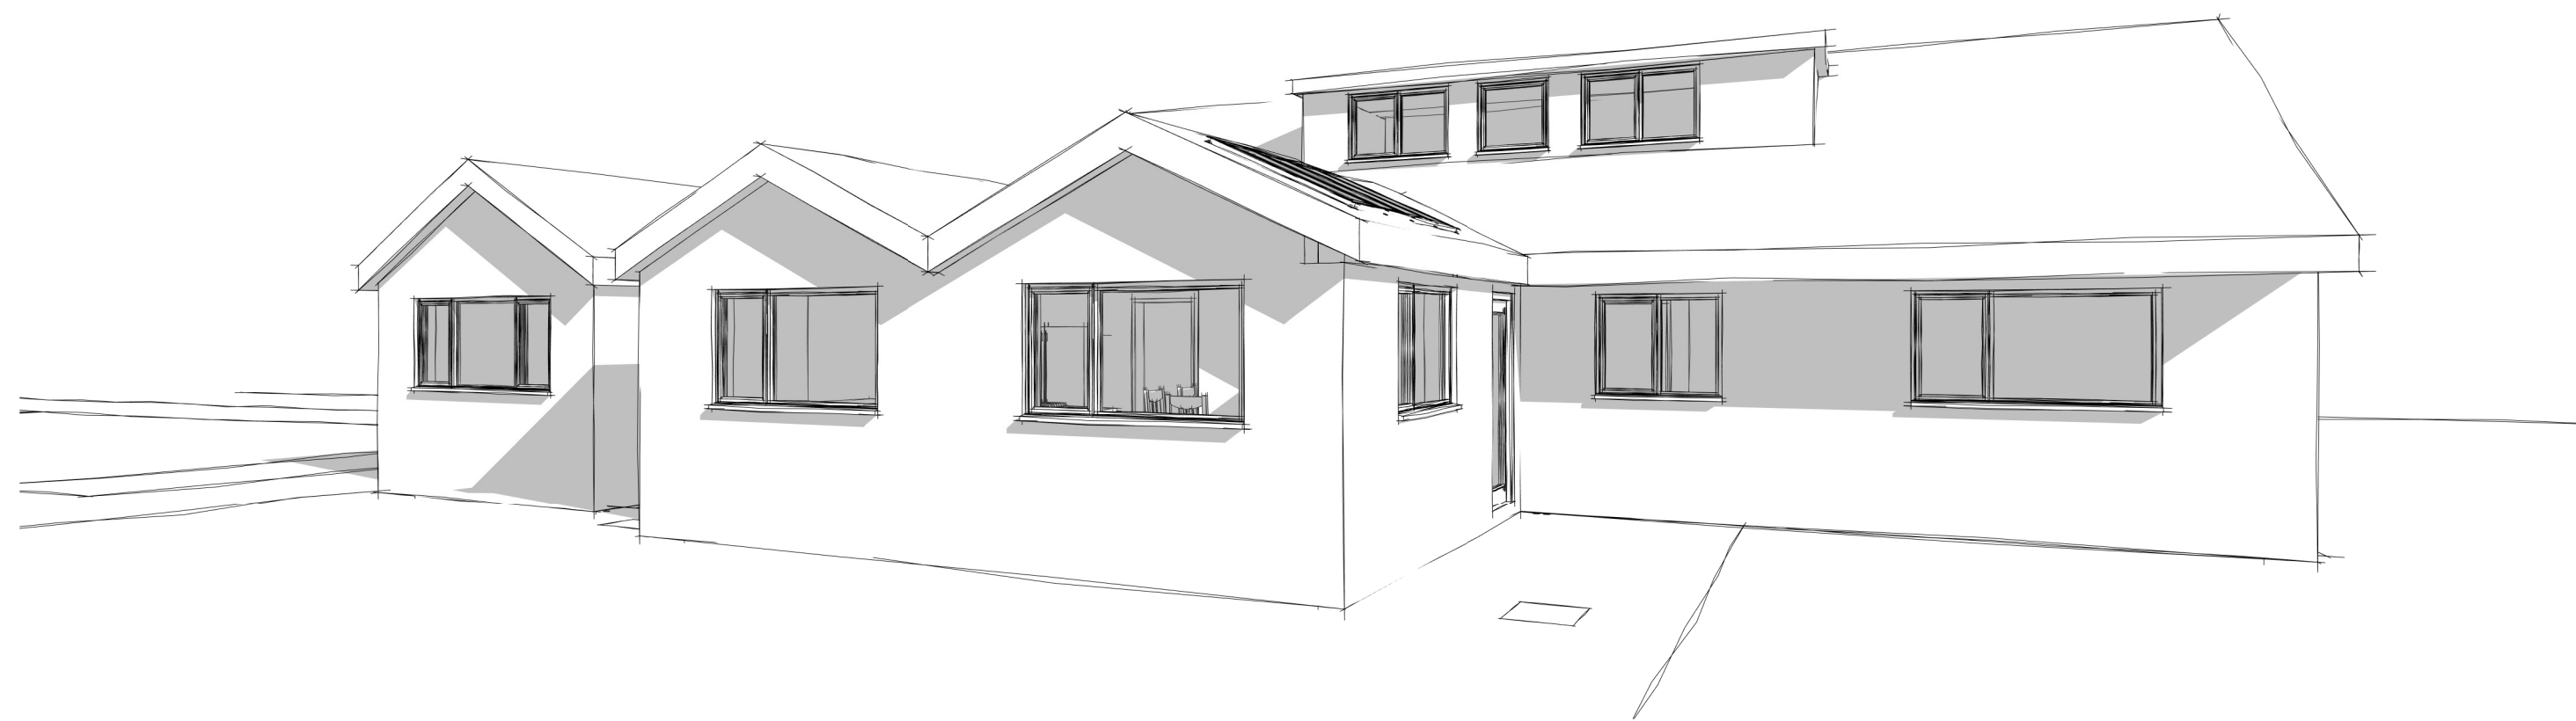

Proposed 3D Perspective 1



Proposed Internal 3D View 1