
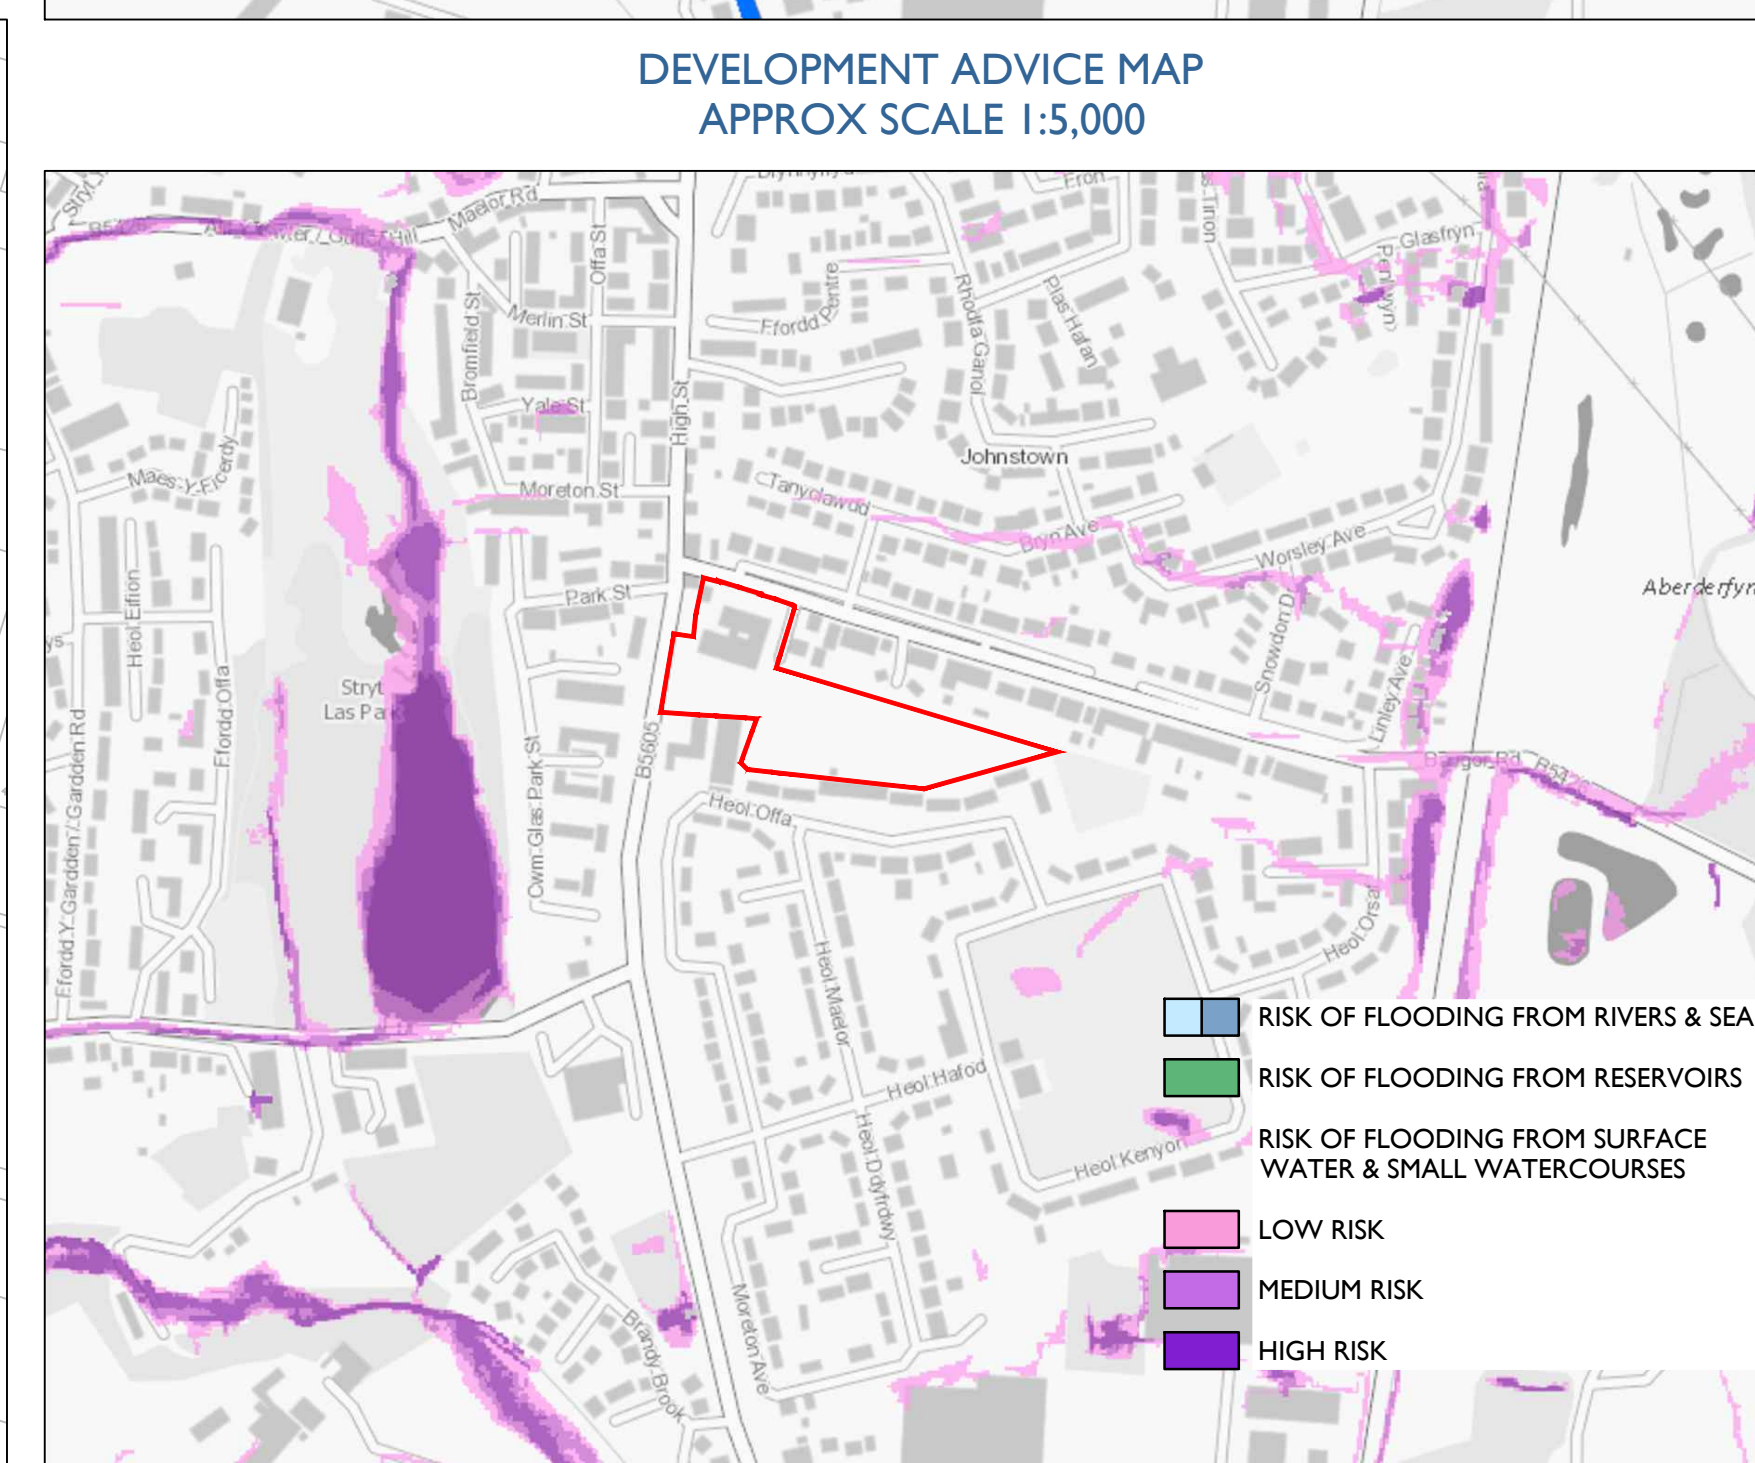
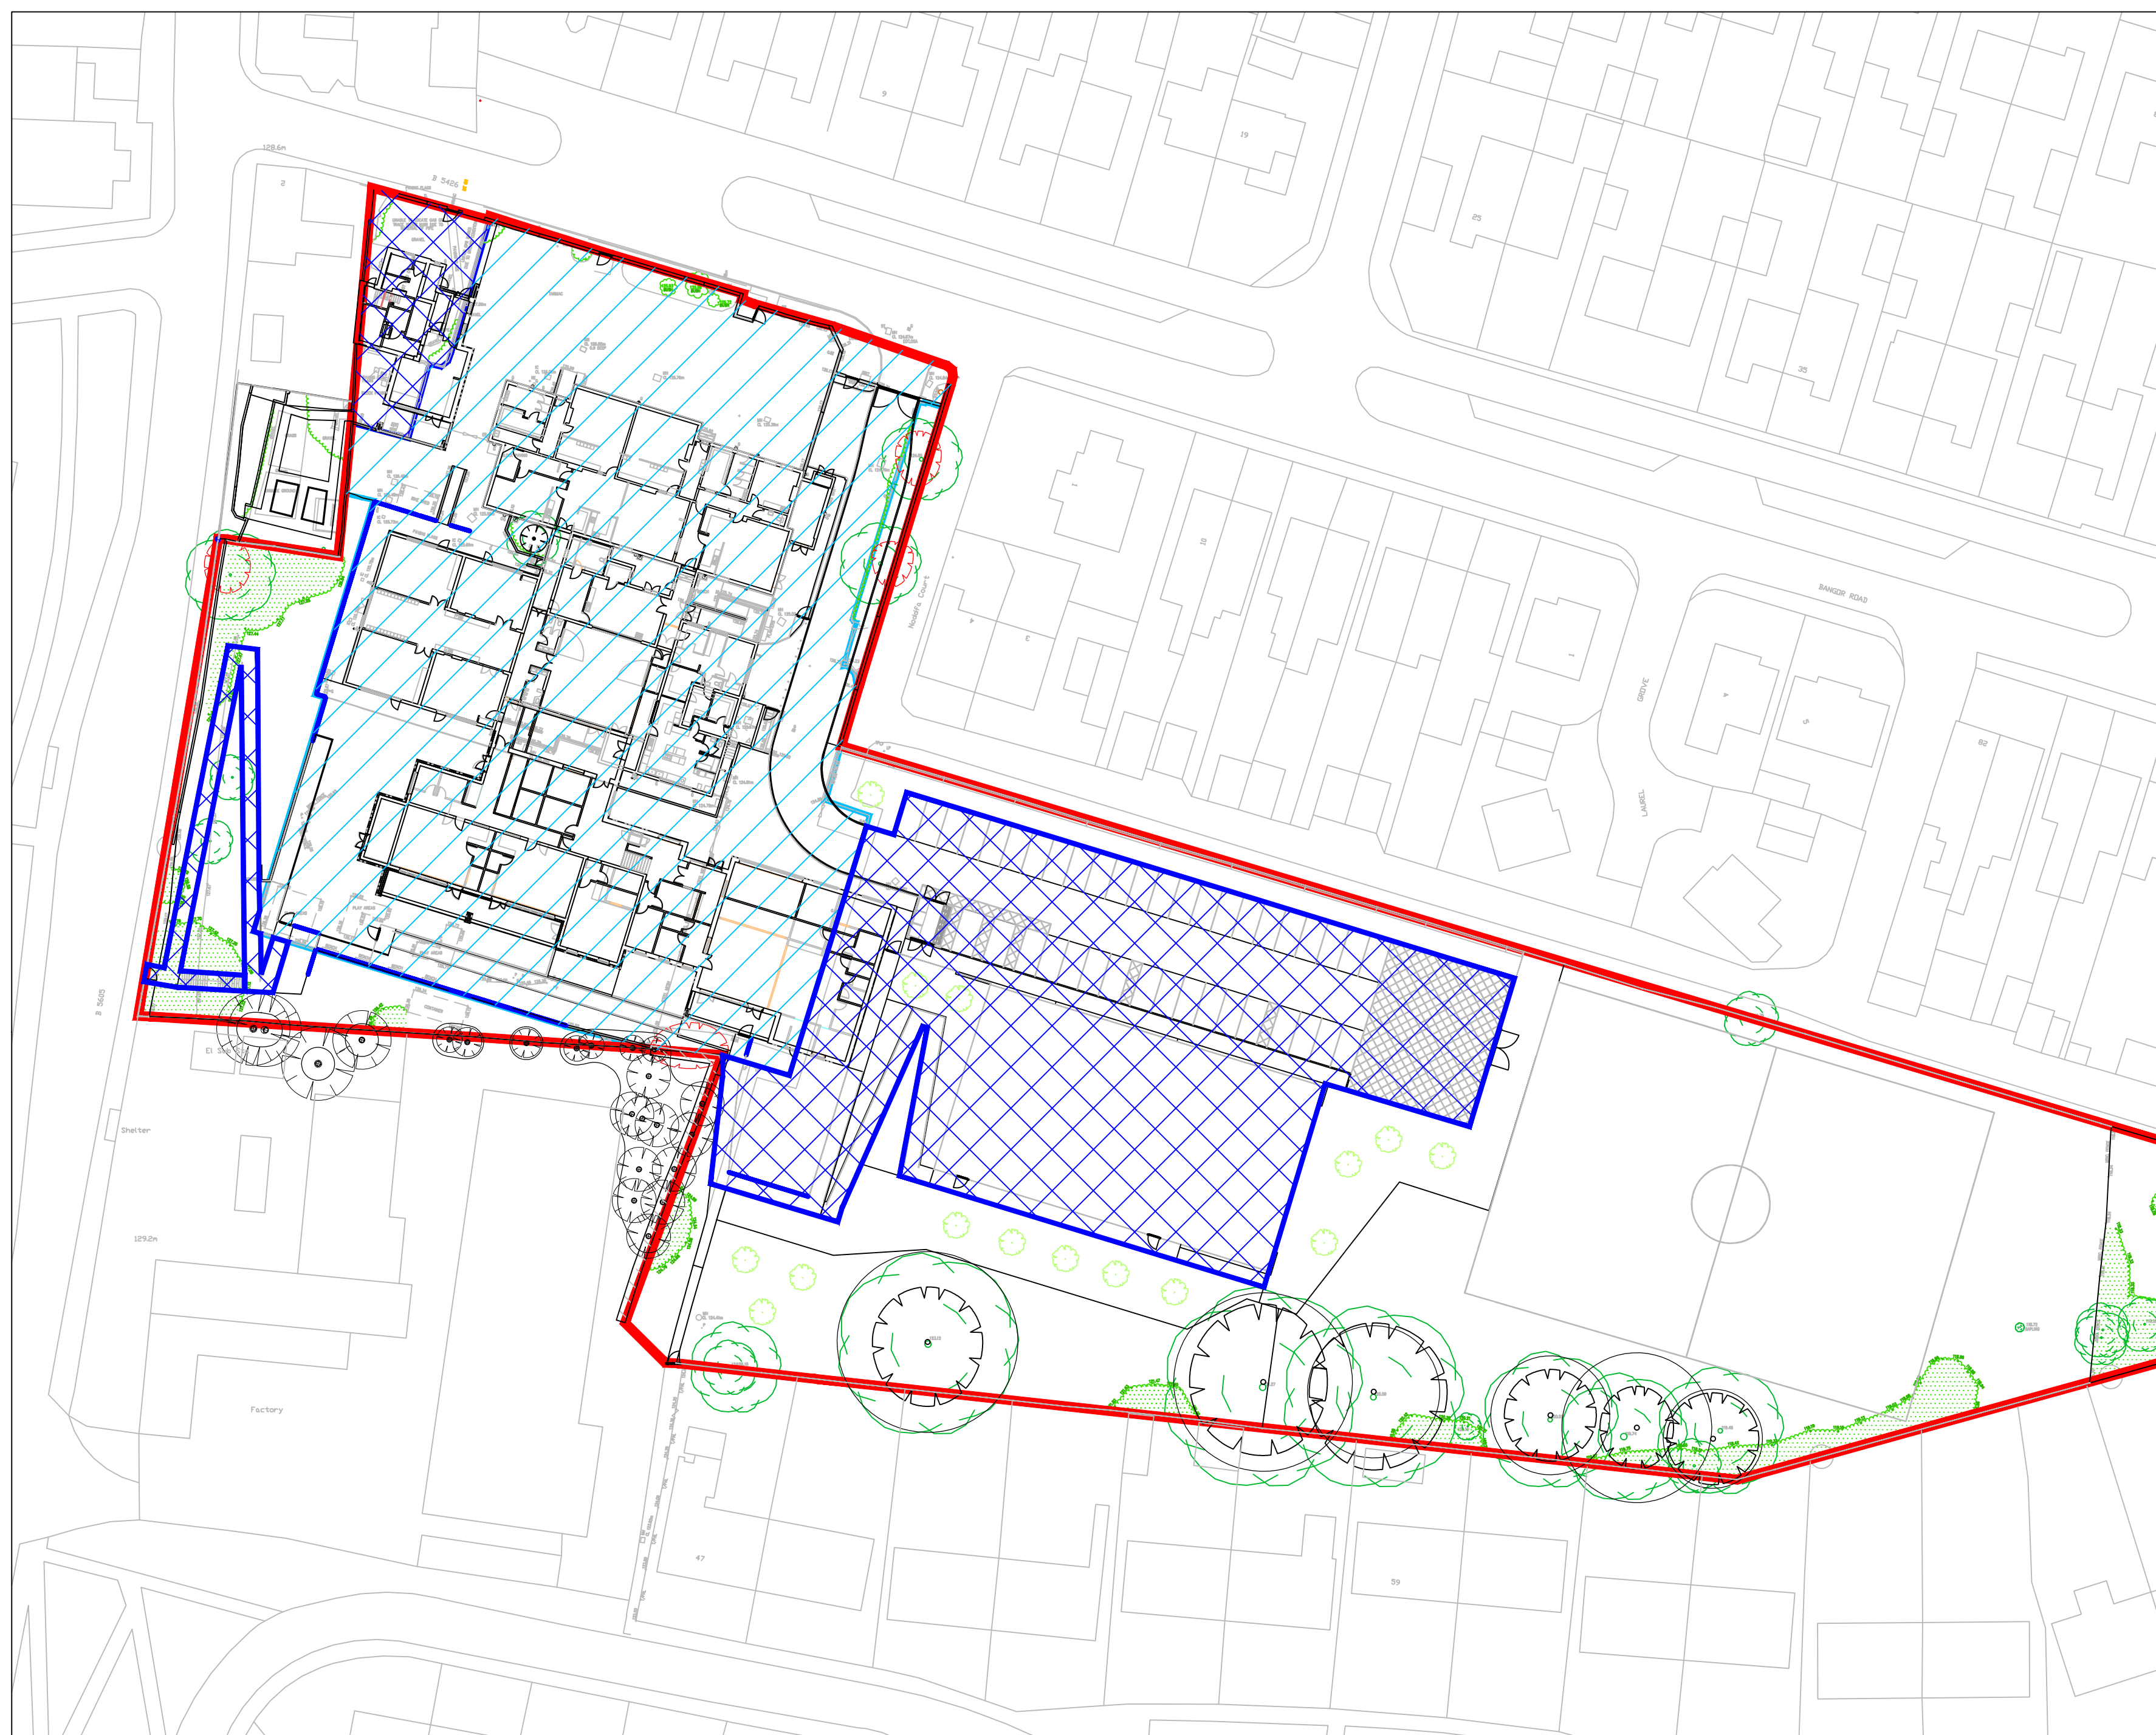
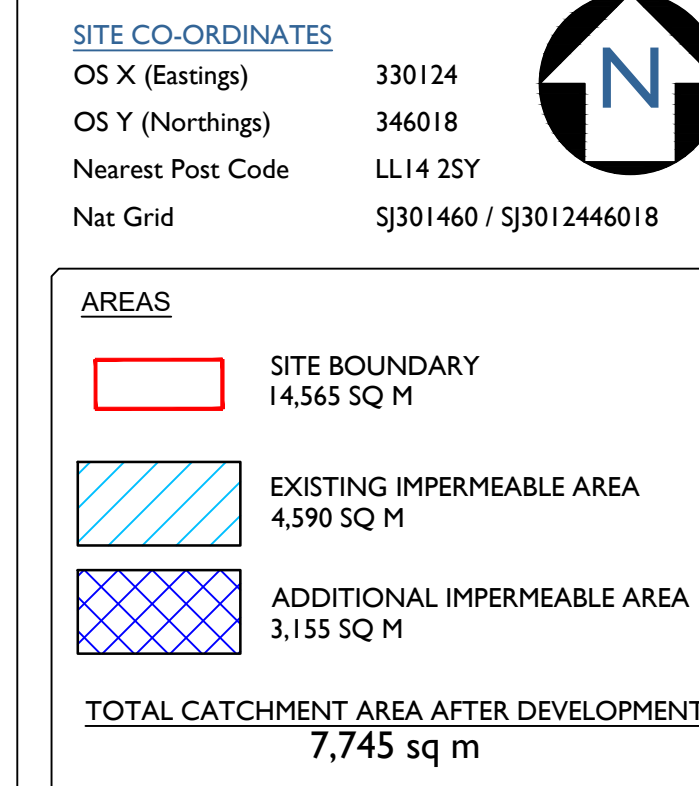
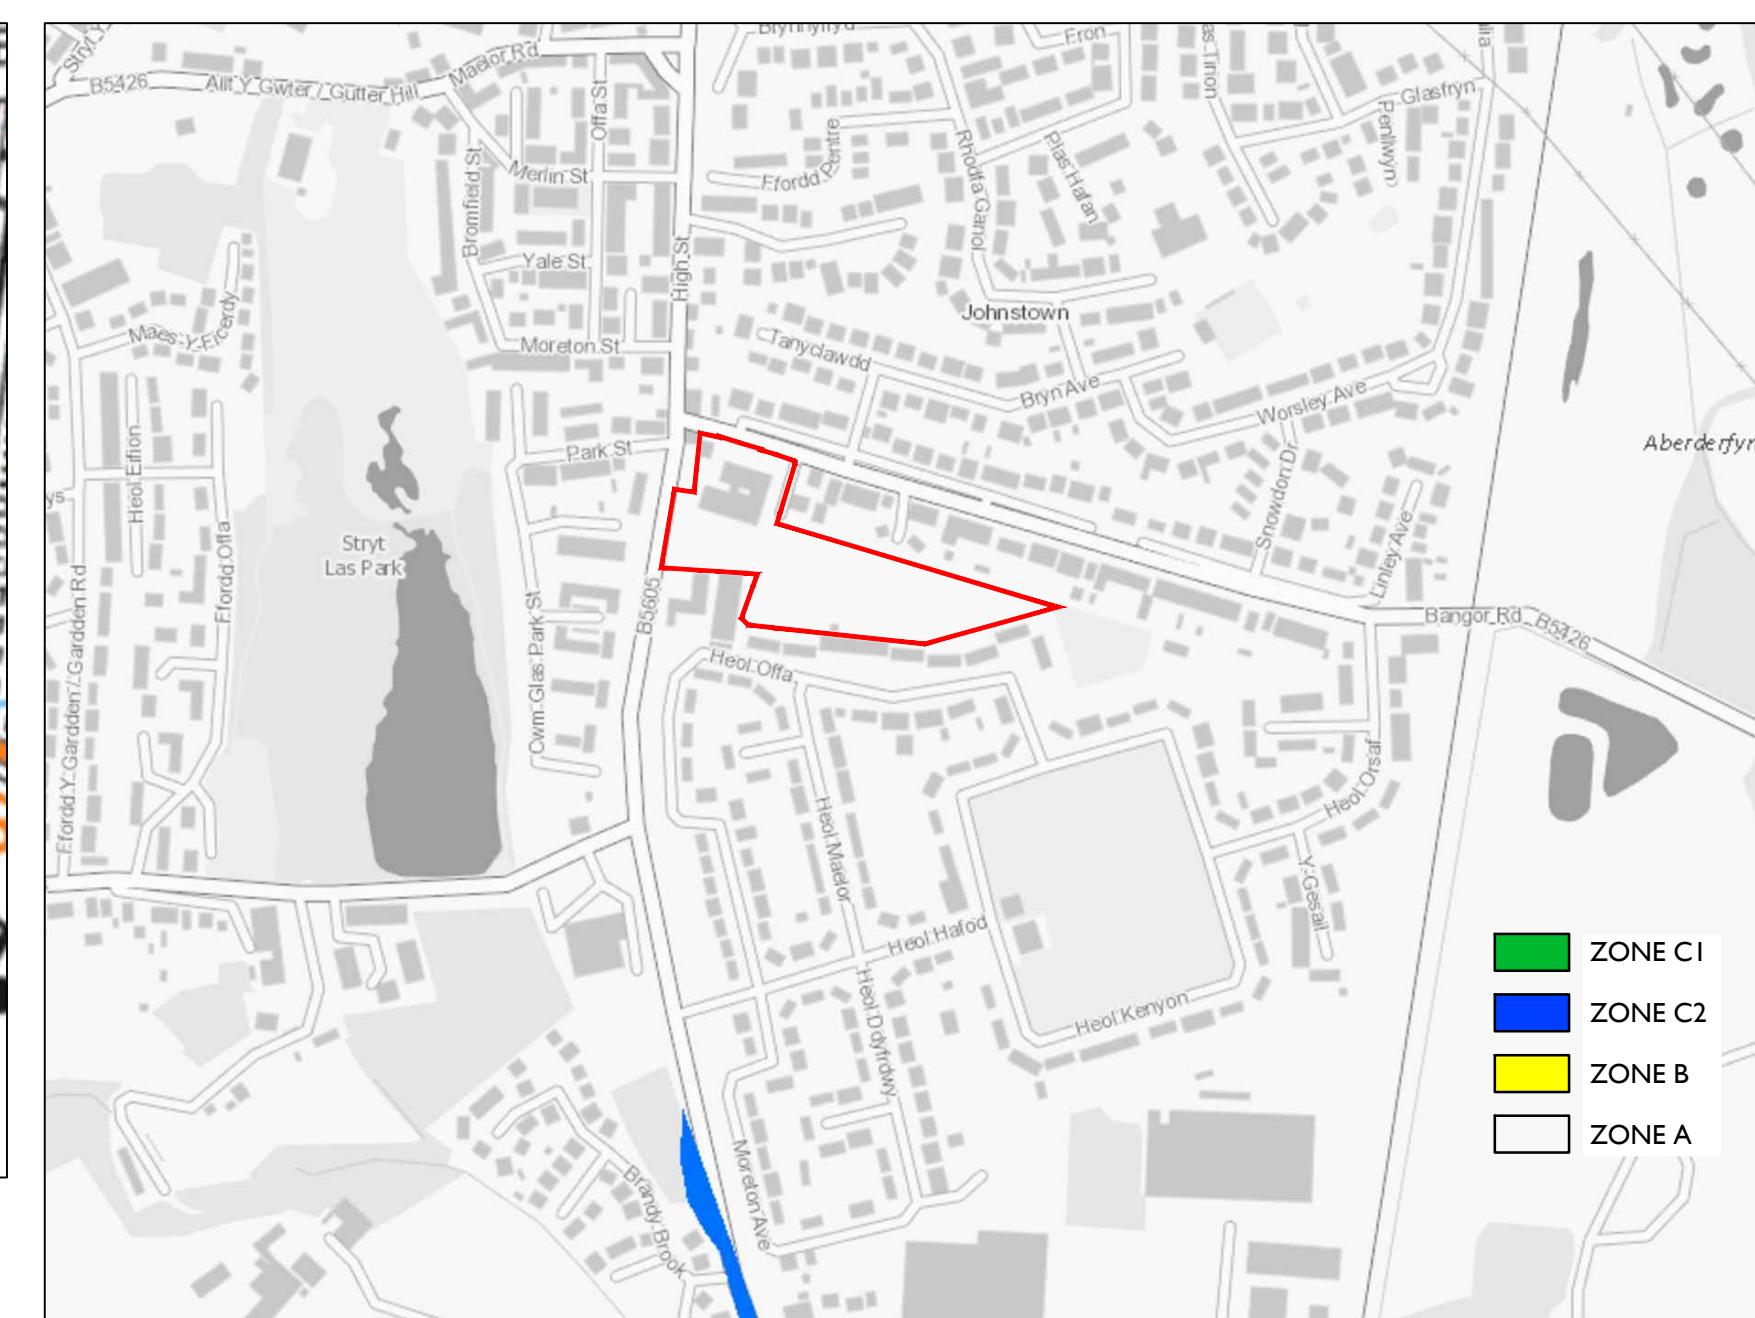


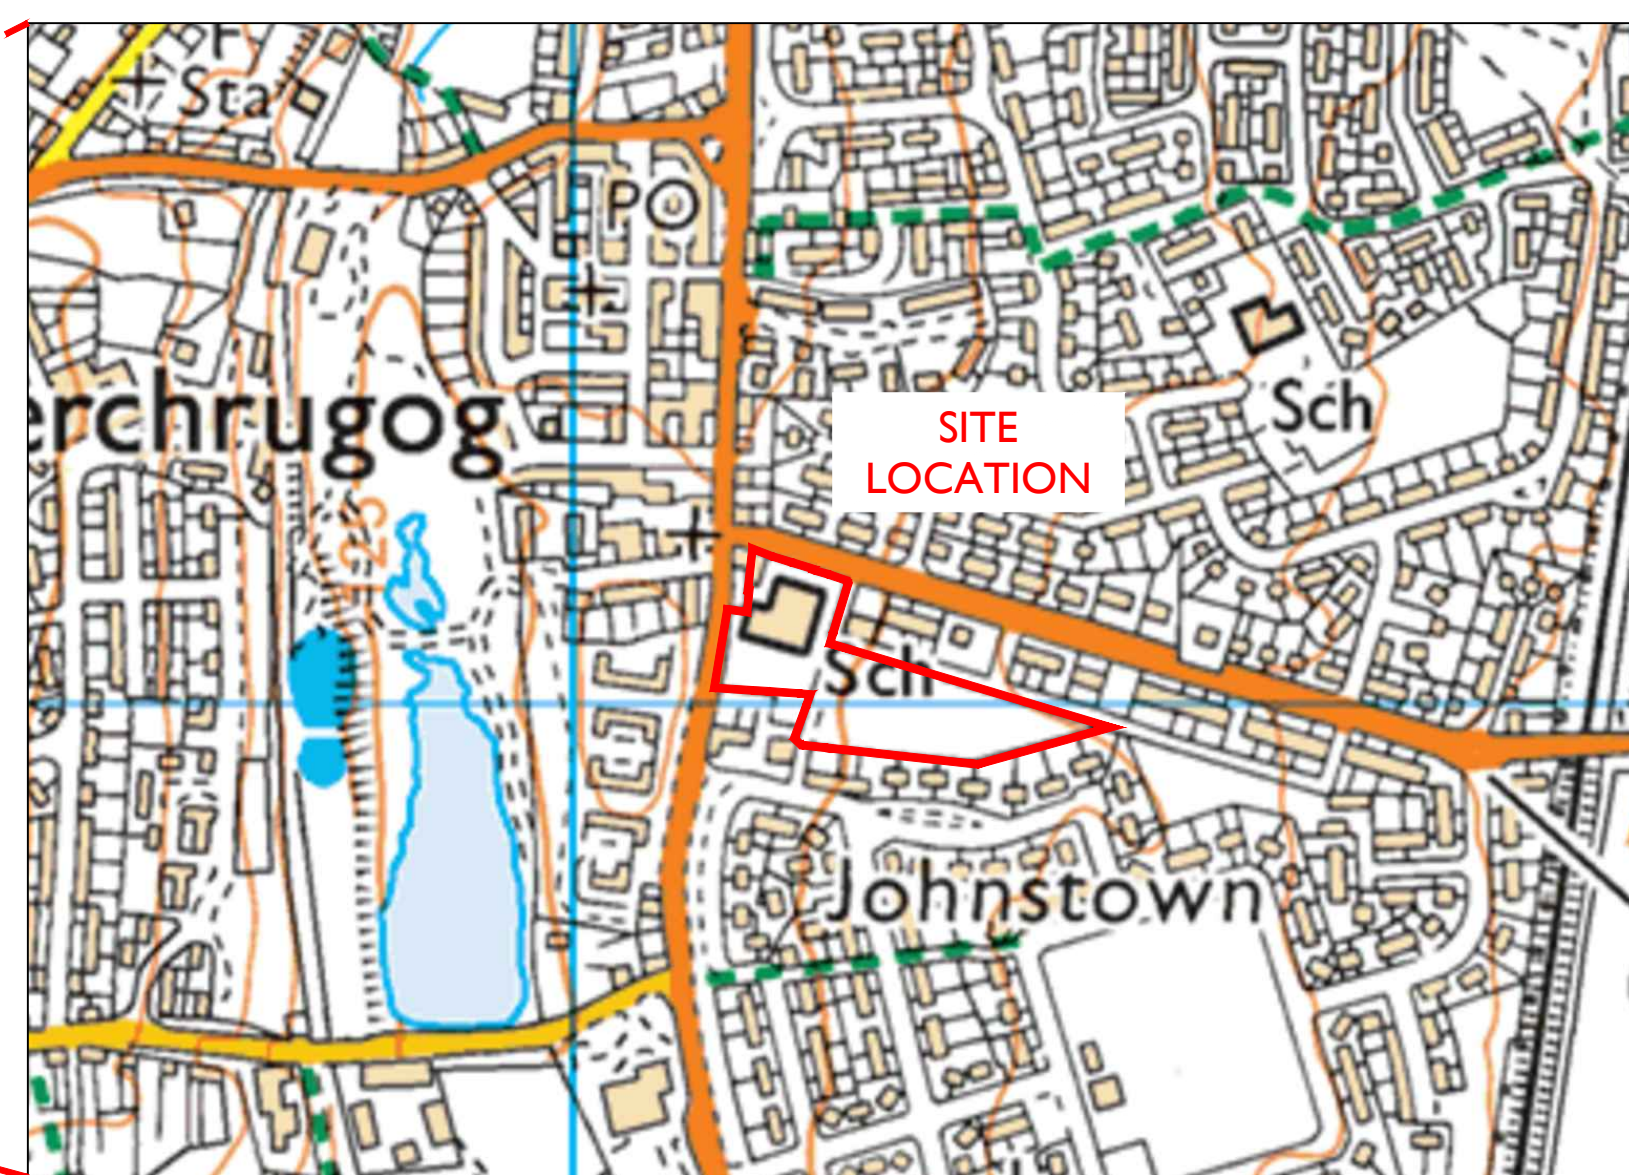

P02	UPDATED AS PER LATEST LAYOUT	RH	MM	JP	
REV	DESCRIPTION	BY	CHK	APR	

		JPS		CIVIL & STRUCTURAL ENGINEERS	
+44 (0)1244 894330		www.jpstructural.co.uk		info@jpstructural.co.uk	
PURPOSE OF ISSUE				STANDARD	
PRELIMINARY					
PROJECT					
YSGOL YR HAFOD JOHNSTOWN					
TITLE					
DRAINAGE SCHEME SITE INFORMATION					
CLIENT					
					
DRAWN BY		CHECKED BY		APPROVED BY	
RH		MM		JP	
DATE		SCALE (@ A1)		PROJECT NUMBER	
30.07.2021		As Shown		94001	
DRAWING NUMBER					
HAF-JPS-XX-XX-DR-C-0500					
REVISION					