
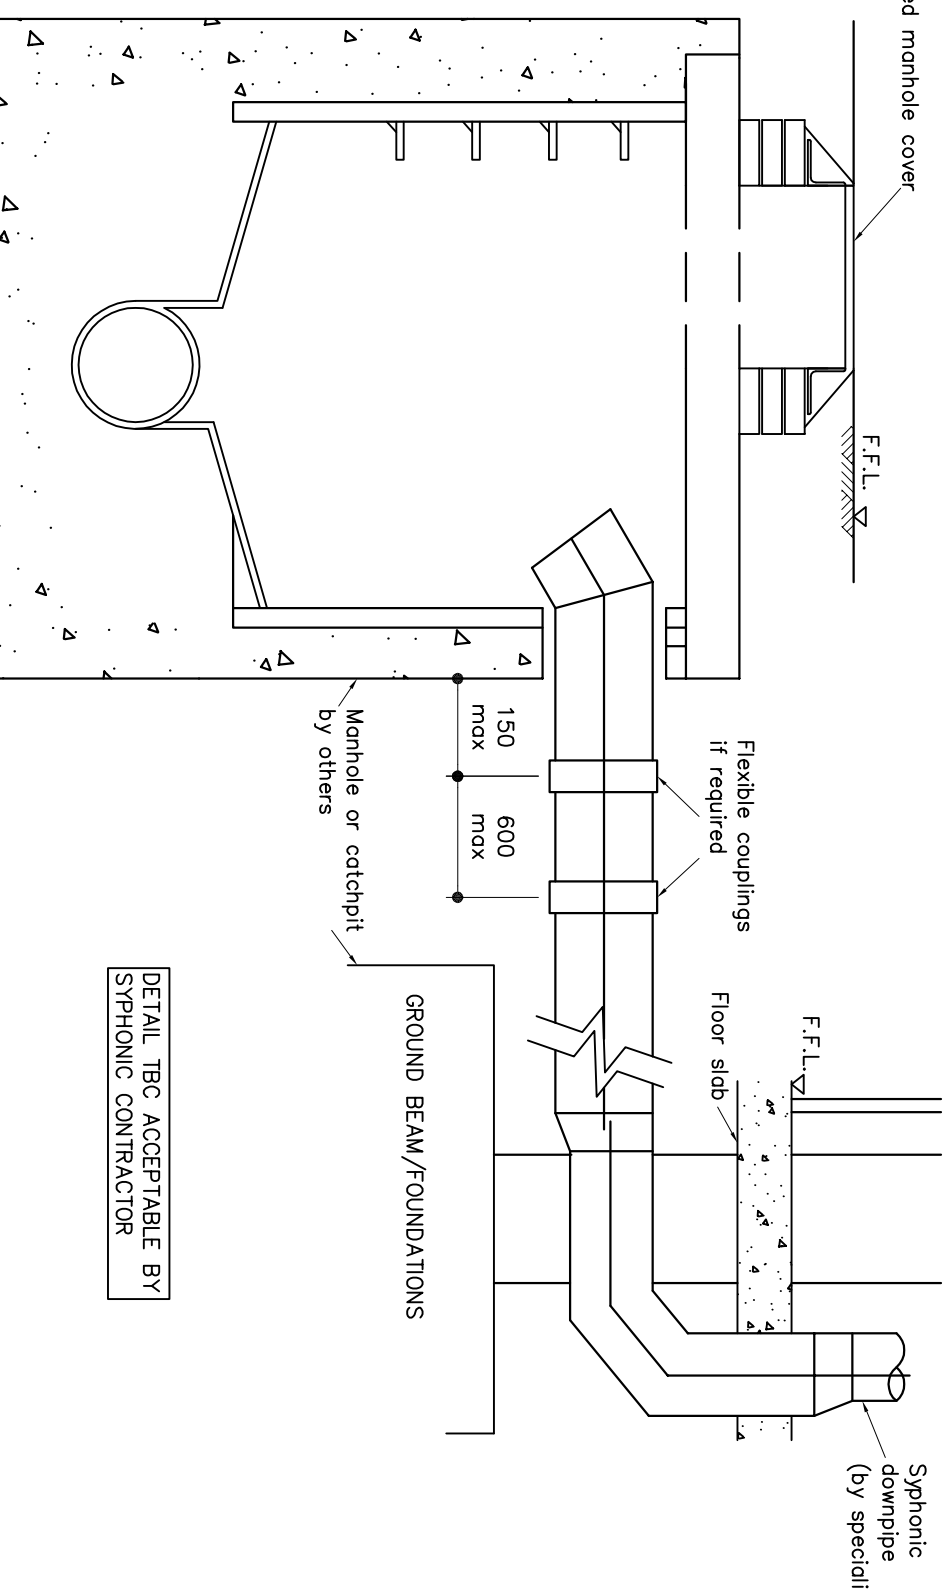
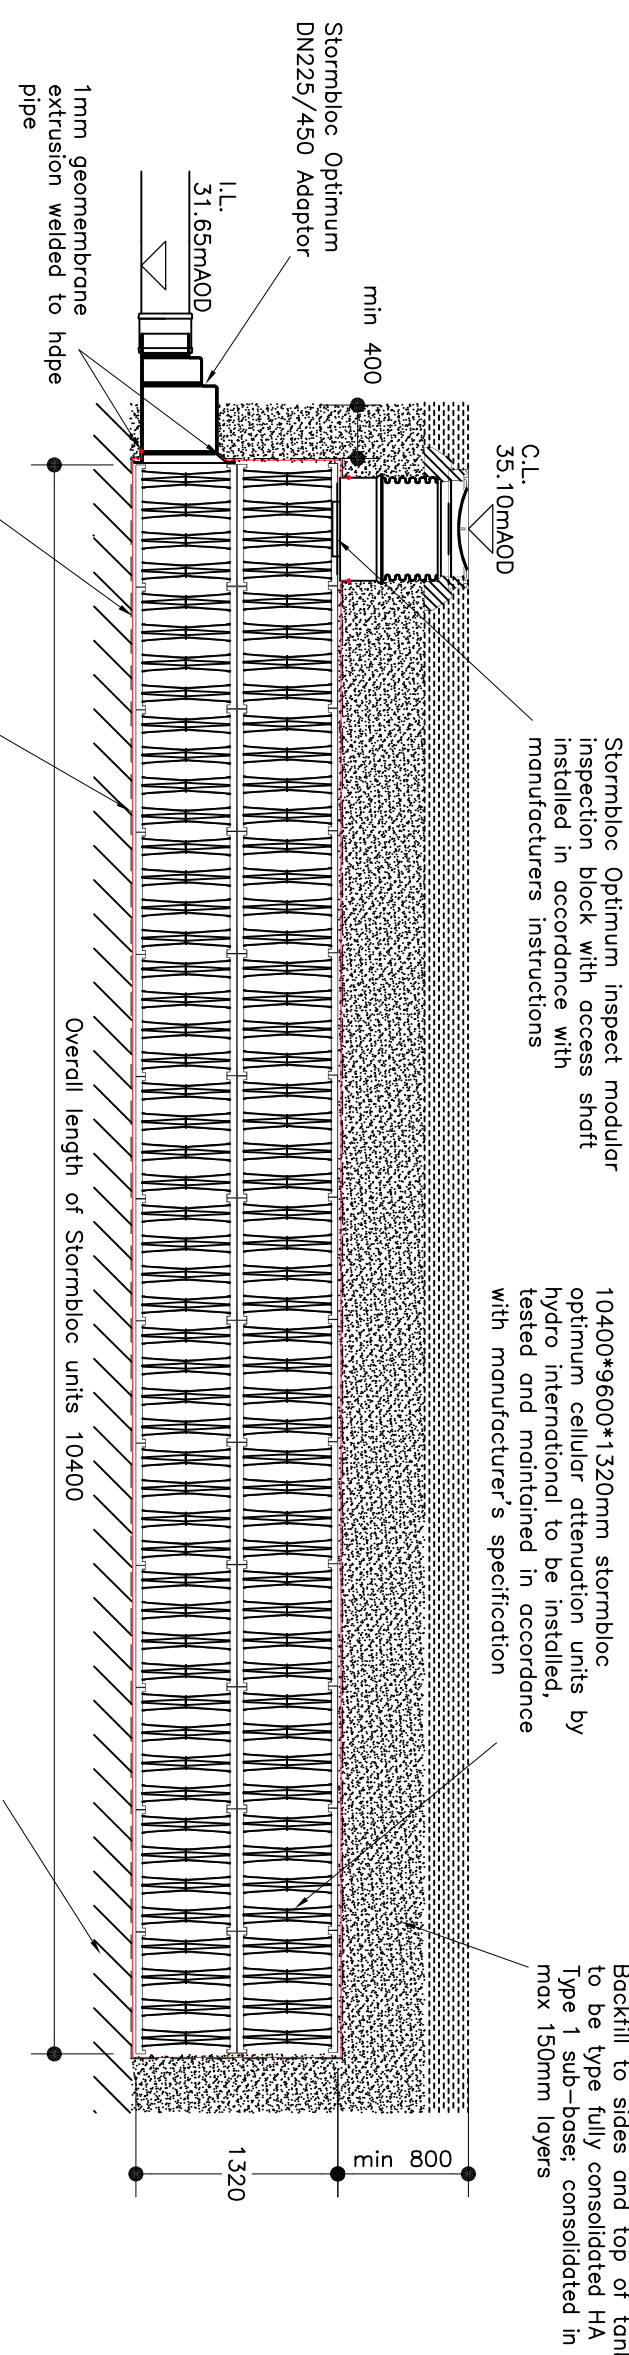
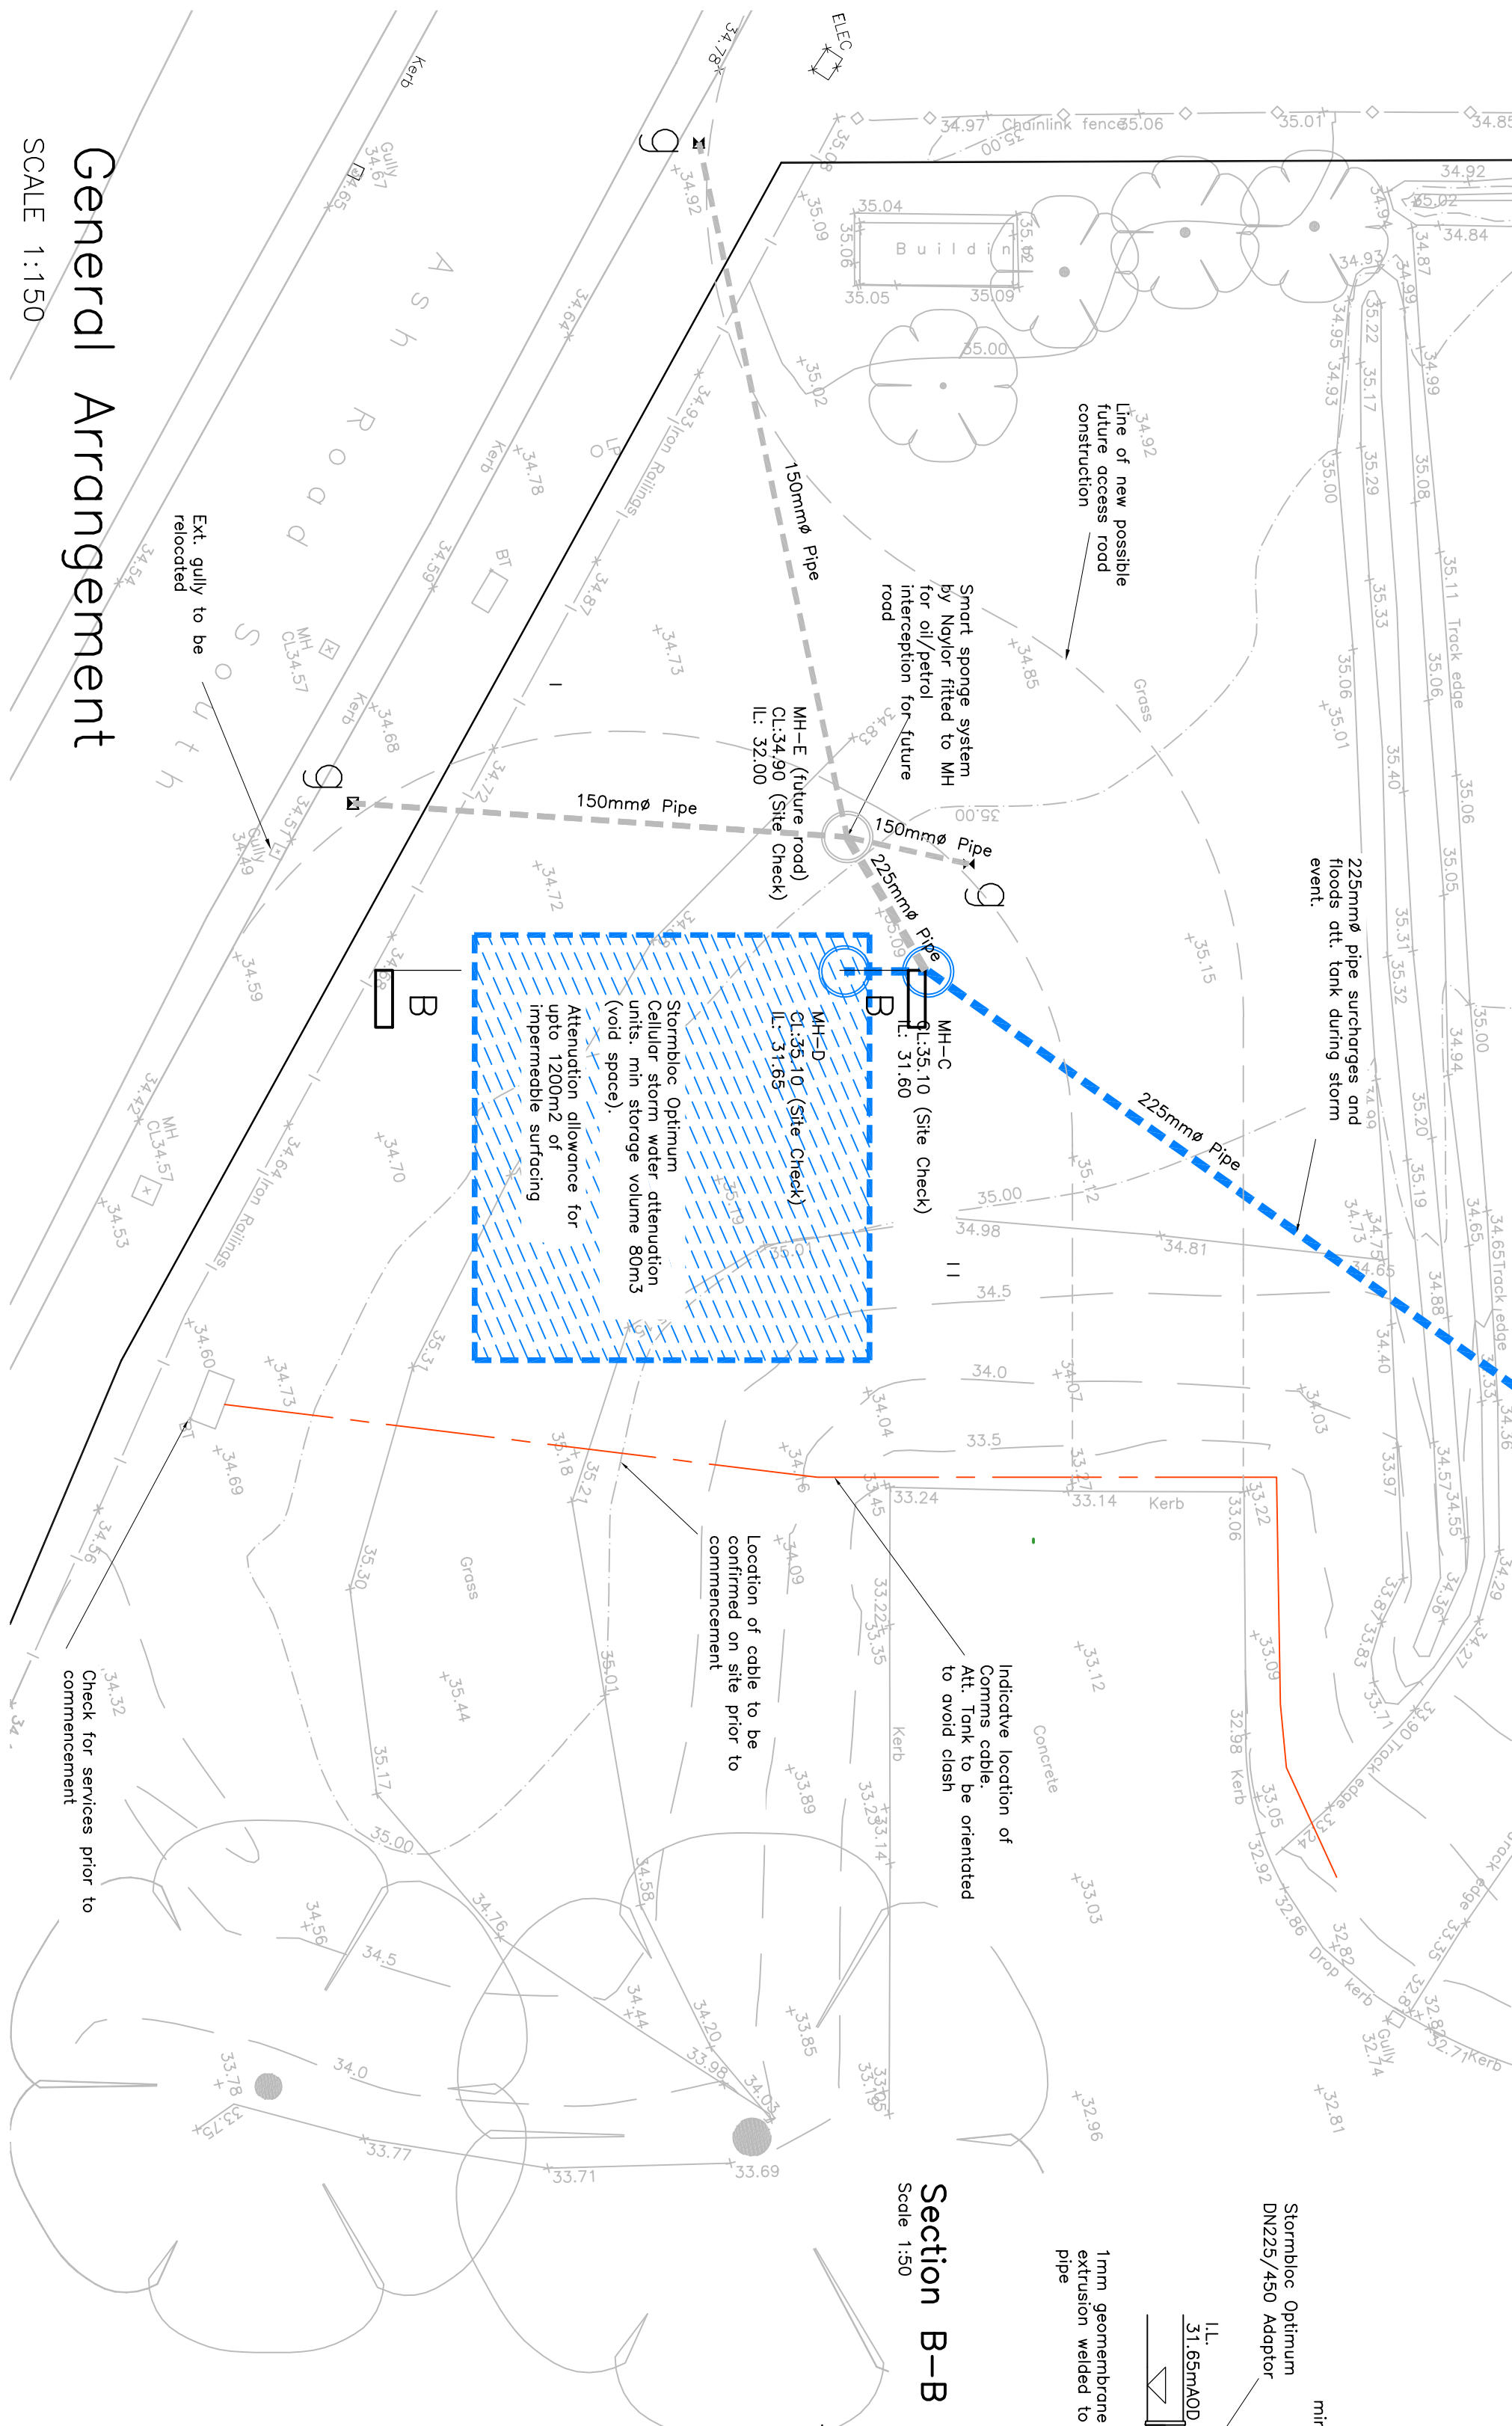
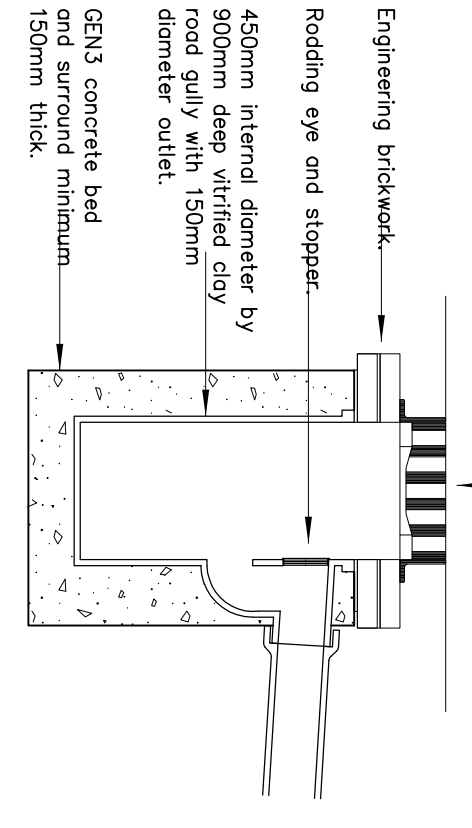
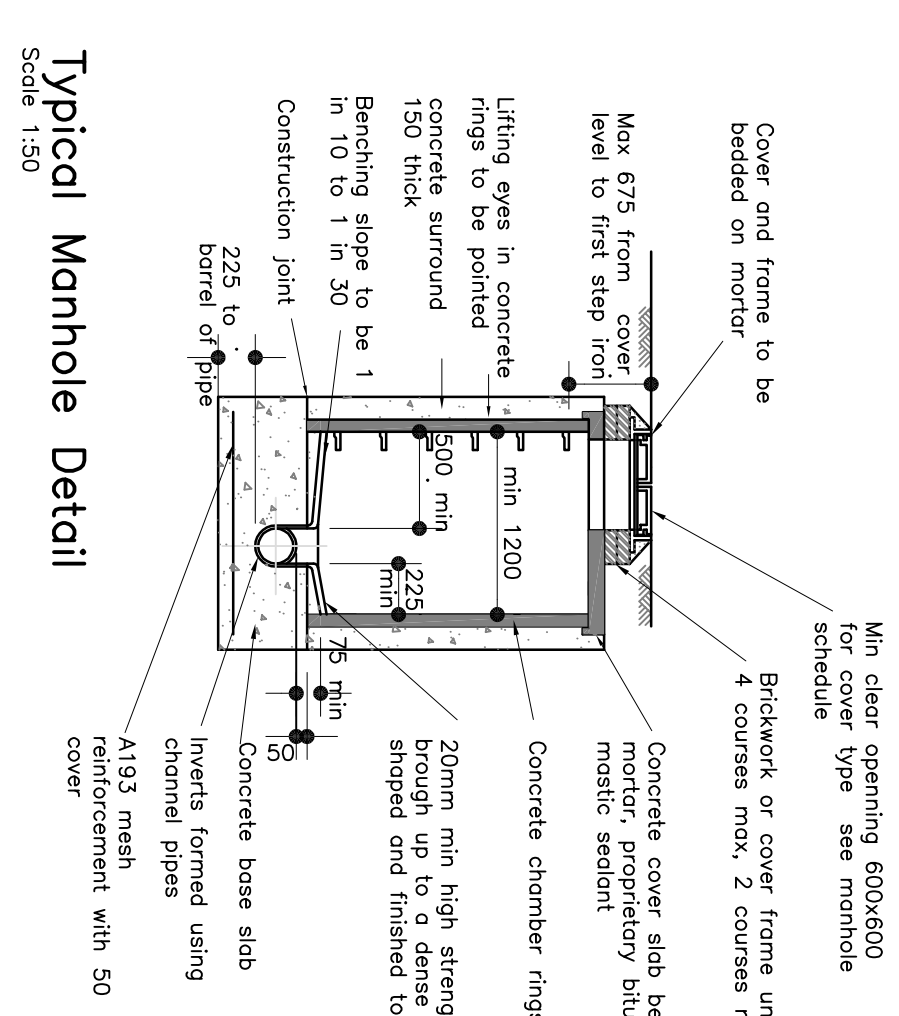
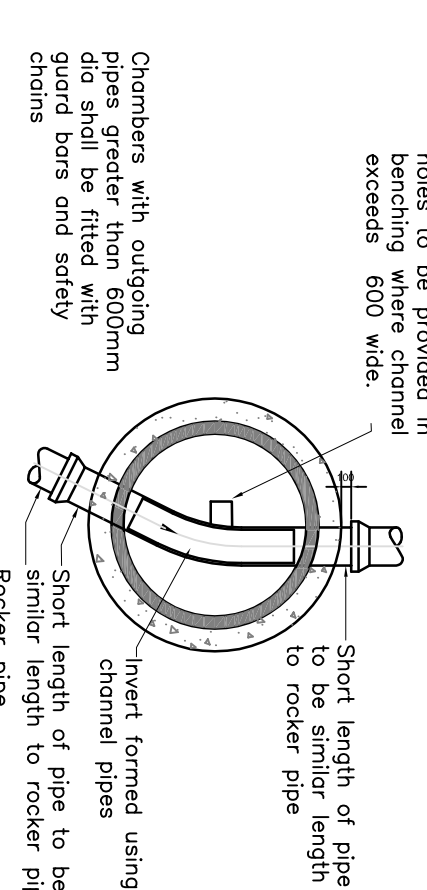
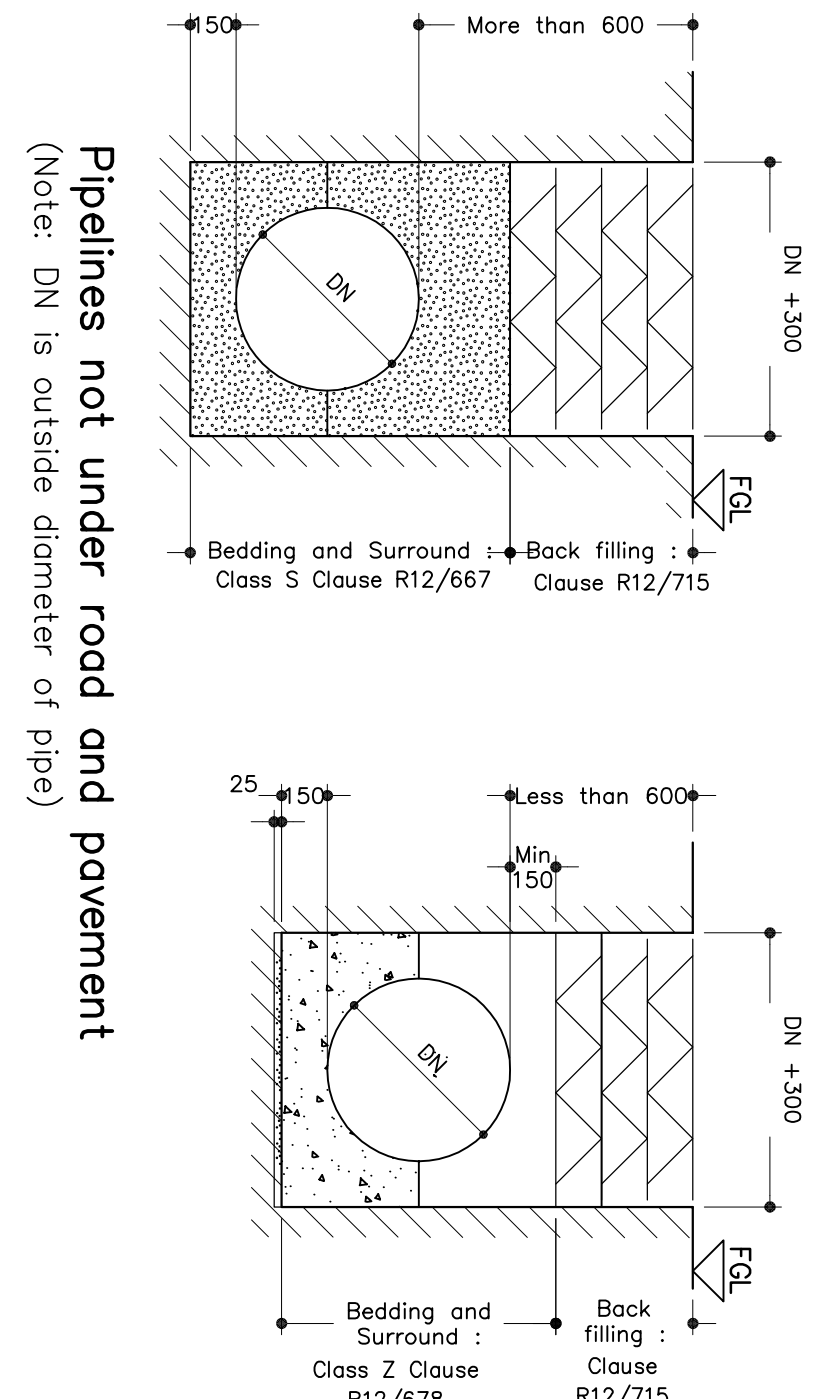
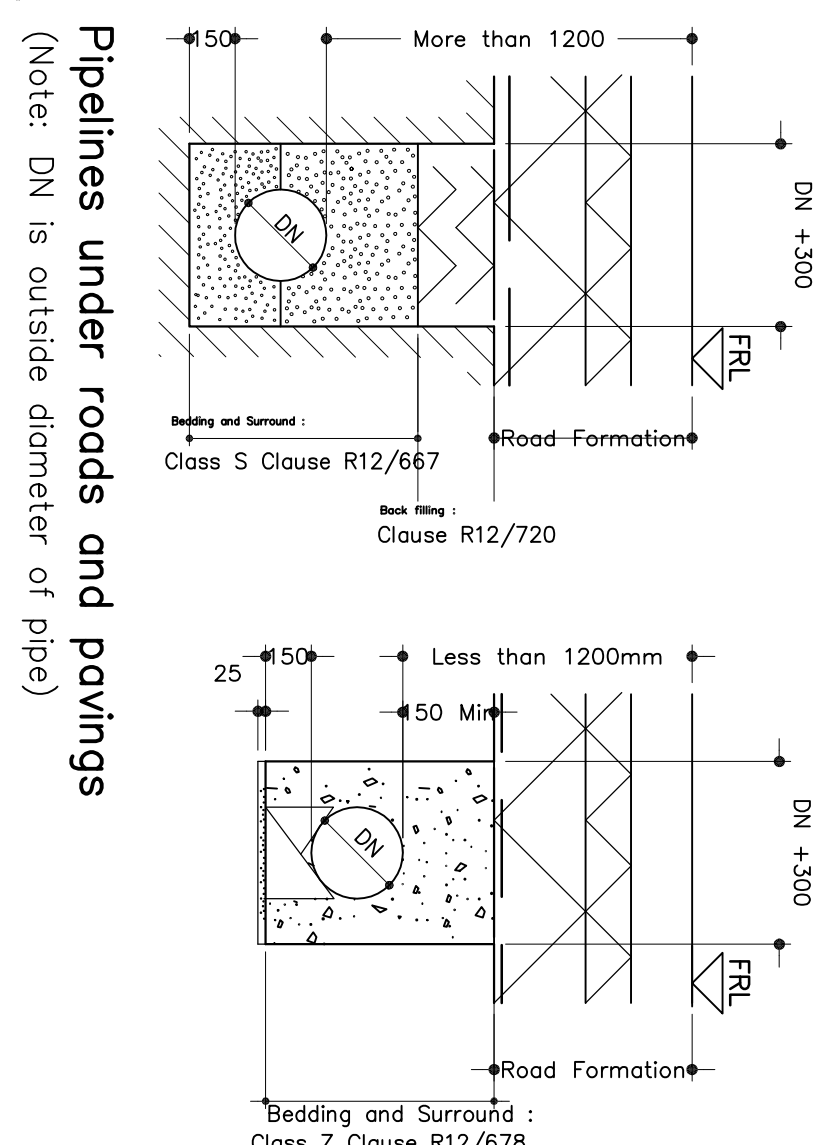


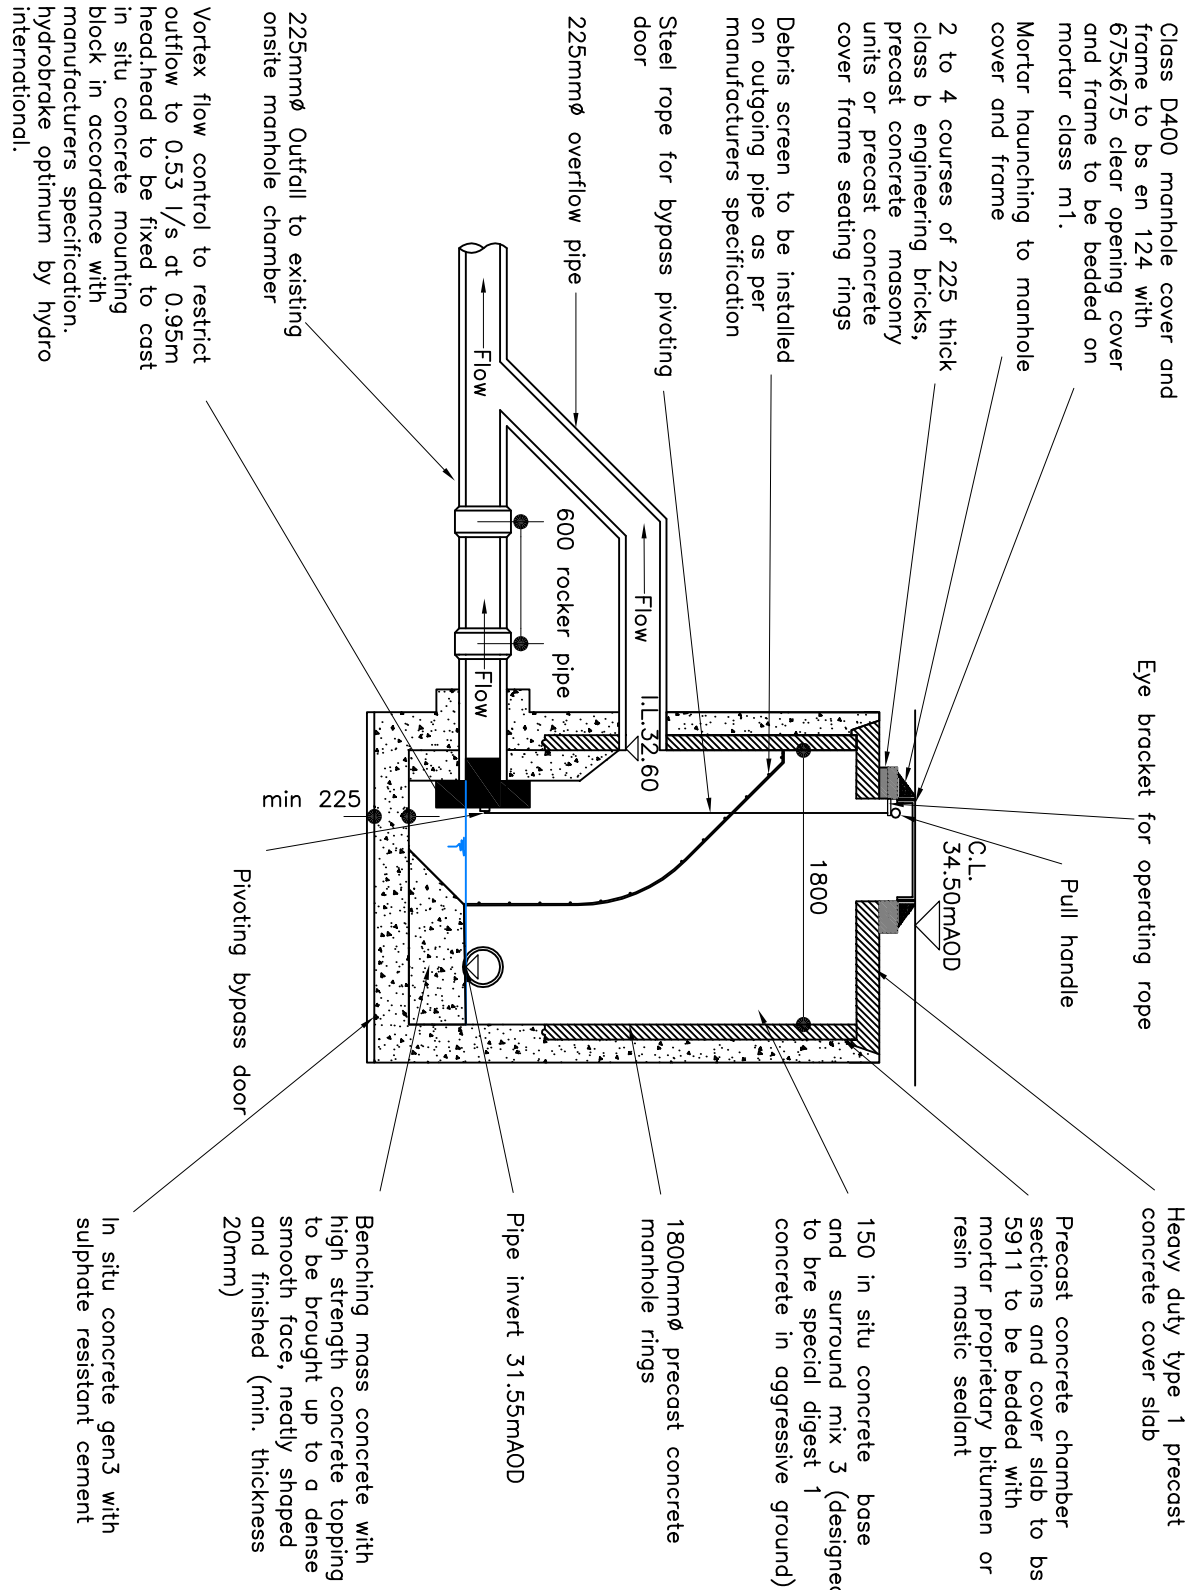

C	Chamber Details Amended	12.10.18	LM	
B	Planning / Construction Issue.	11.10.18	MTM	
A	Construction Issue	09.10.18	LM	
REV	DESCRIPTION	DATE	BY	
DRAWING STATUS - Construction				
THE COPYRIGHT OF THIS DRAWING AND DESIGN IS OWNED BY RIGBY AND PARTNERS AND IS NOT TO BE COPIED, TRANSMITTED TO A THIRD PARTY OR USED IN ANY WAY WITHOUT THE WRITTEN APPROVAL OF RIGBY AND PARTNERS.				
CLIENT	ROWAN FOODS			
PROJECT	CHILL STORE SIDE EXTENSION			
TITLE	Drainage Construction Details			
A1	SCALE	DATE	DRAWN	CHECKED
NOTED	Sept '18	LM		MTM
R&P Rigby and Partners CONSULTING CIVIL & STRUCTURAL ENGINEERS 18 ST THOMAS ROAD, CHORLEY, LANCs, PR7 1HR Tel: +44 (0) 1257 267824 Fax: +44 (0) 1257 264237 E-mail: gered@rpb.construction.co.uk				
PROJECT No.	DRAWING No.	REV		
P2018-010	04	C		