




Typical Elevation

Rev	Date	Detail	Initial

Project:

Proposed Dwelling on land
adjacent to Holly Croft,
Bryn Estyn Lane, Wrexham

Title:
Planning: Typical
Elevation

Scale: (A3)
1:100

Drawn By:
D.J.Edwards

Date:
July 2021

Drawing No:
J160/004

Sheet:
1 of 1

blueprint
architectural services



Office 3K4,
Redwither Business Tower,
Wrexham. LL13 9XT
Tel: 01978 356500
www.blueprintarchitectural.com

© copyright all rights reserved