


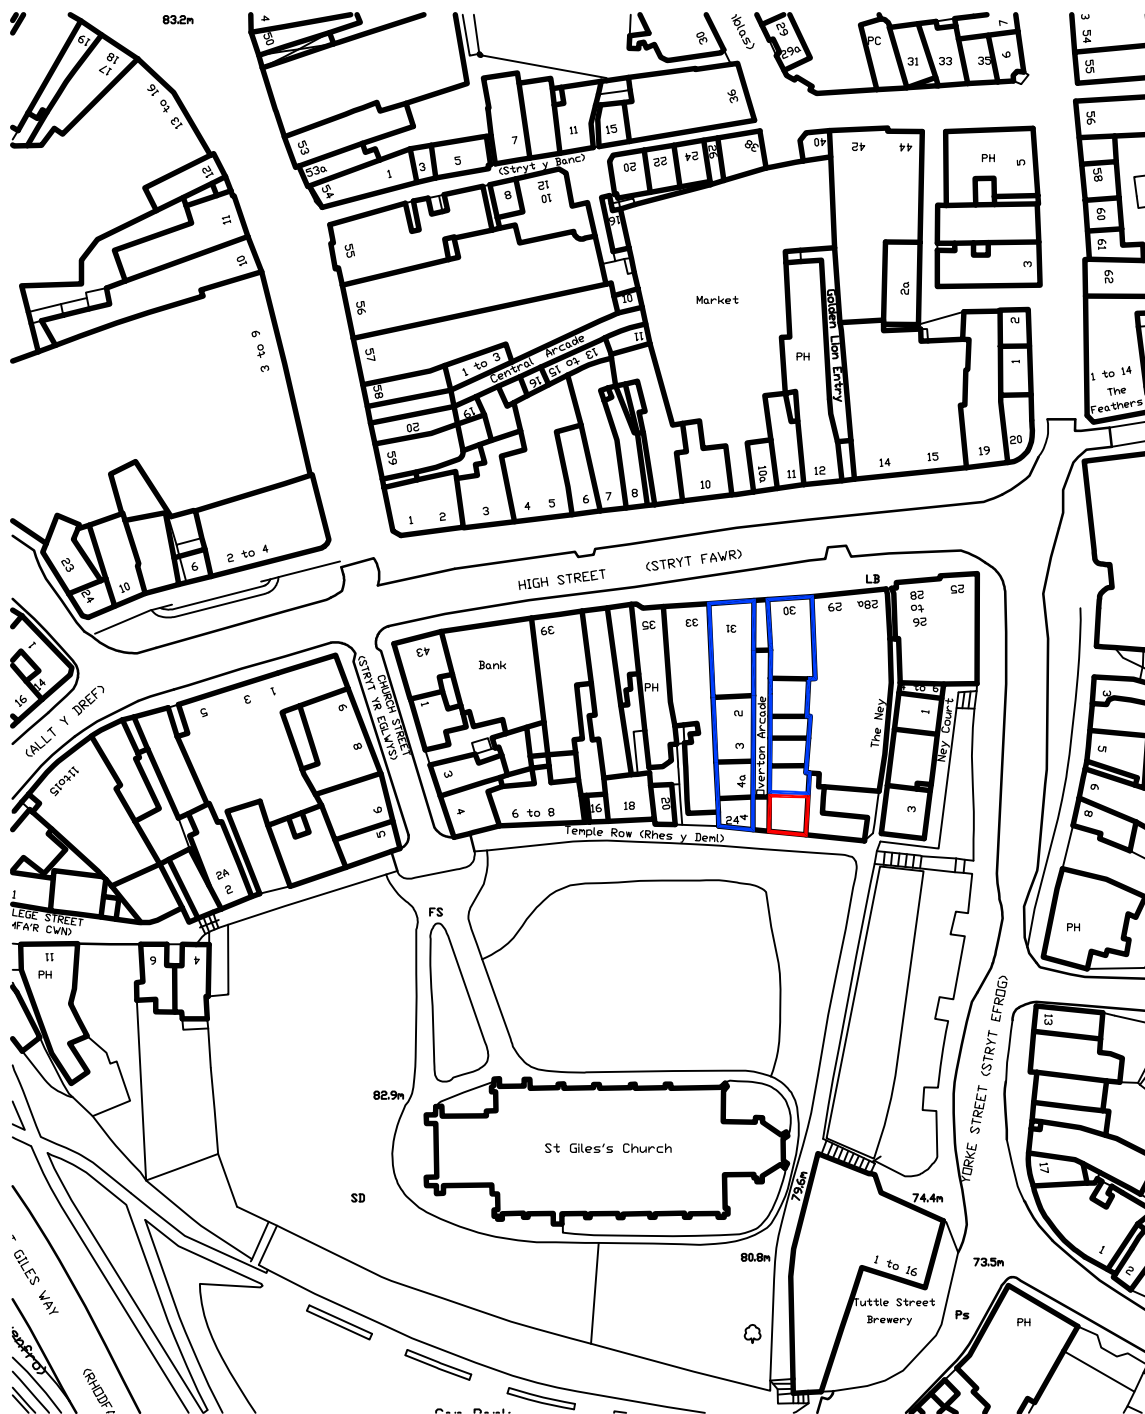

0 10 20 50mm NATURAL SCALE

ORIGINAL DRAWING SIZE 297 x 210 (A4)

Rev.	Description:	Initia	Chkd:
Client	NEWSHAM PARK ESTATES LTD	Drwg. Title	Location Plan
Project	Change of Use 30 High Street Wrexham	Scale	1:1250
		Drawn	Others
		Chkd.	
		Date	28/11/21
		Drwg. No.	827/L(-)01
		Revision	-