
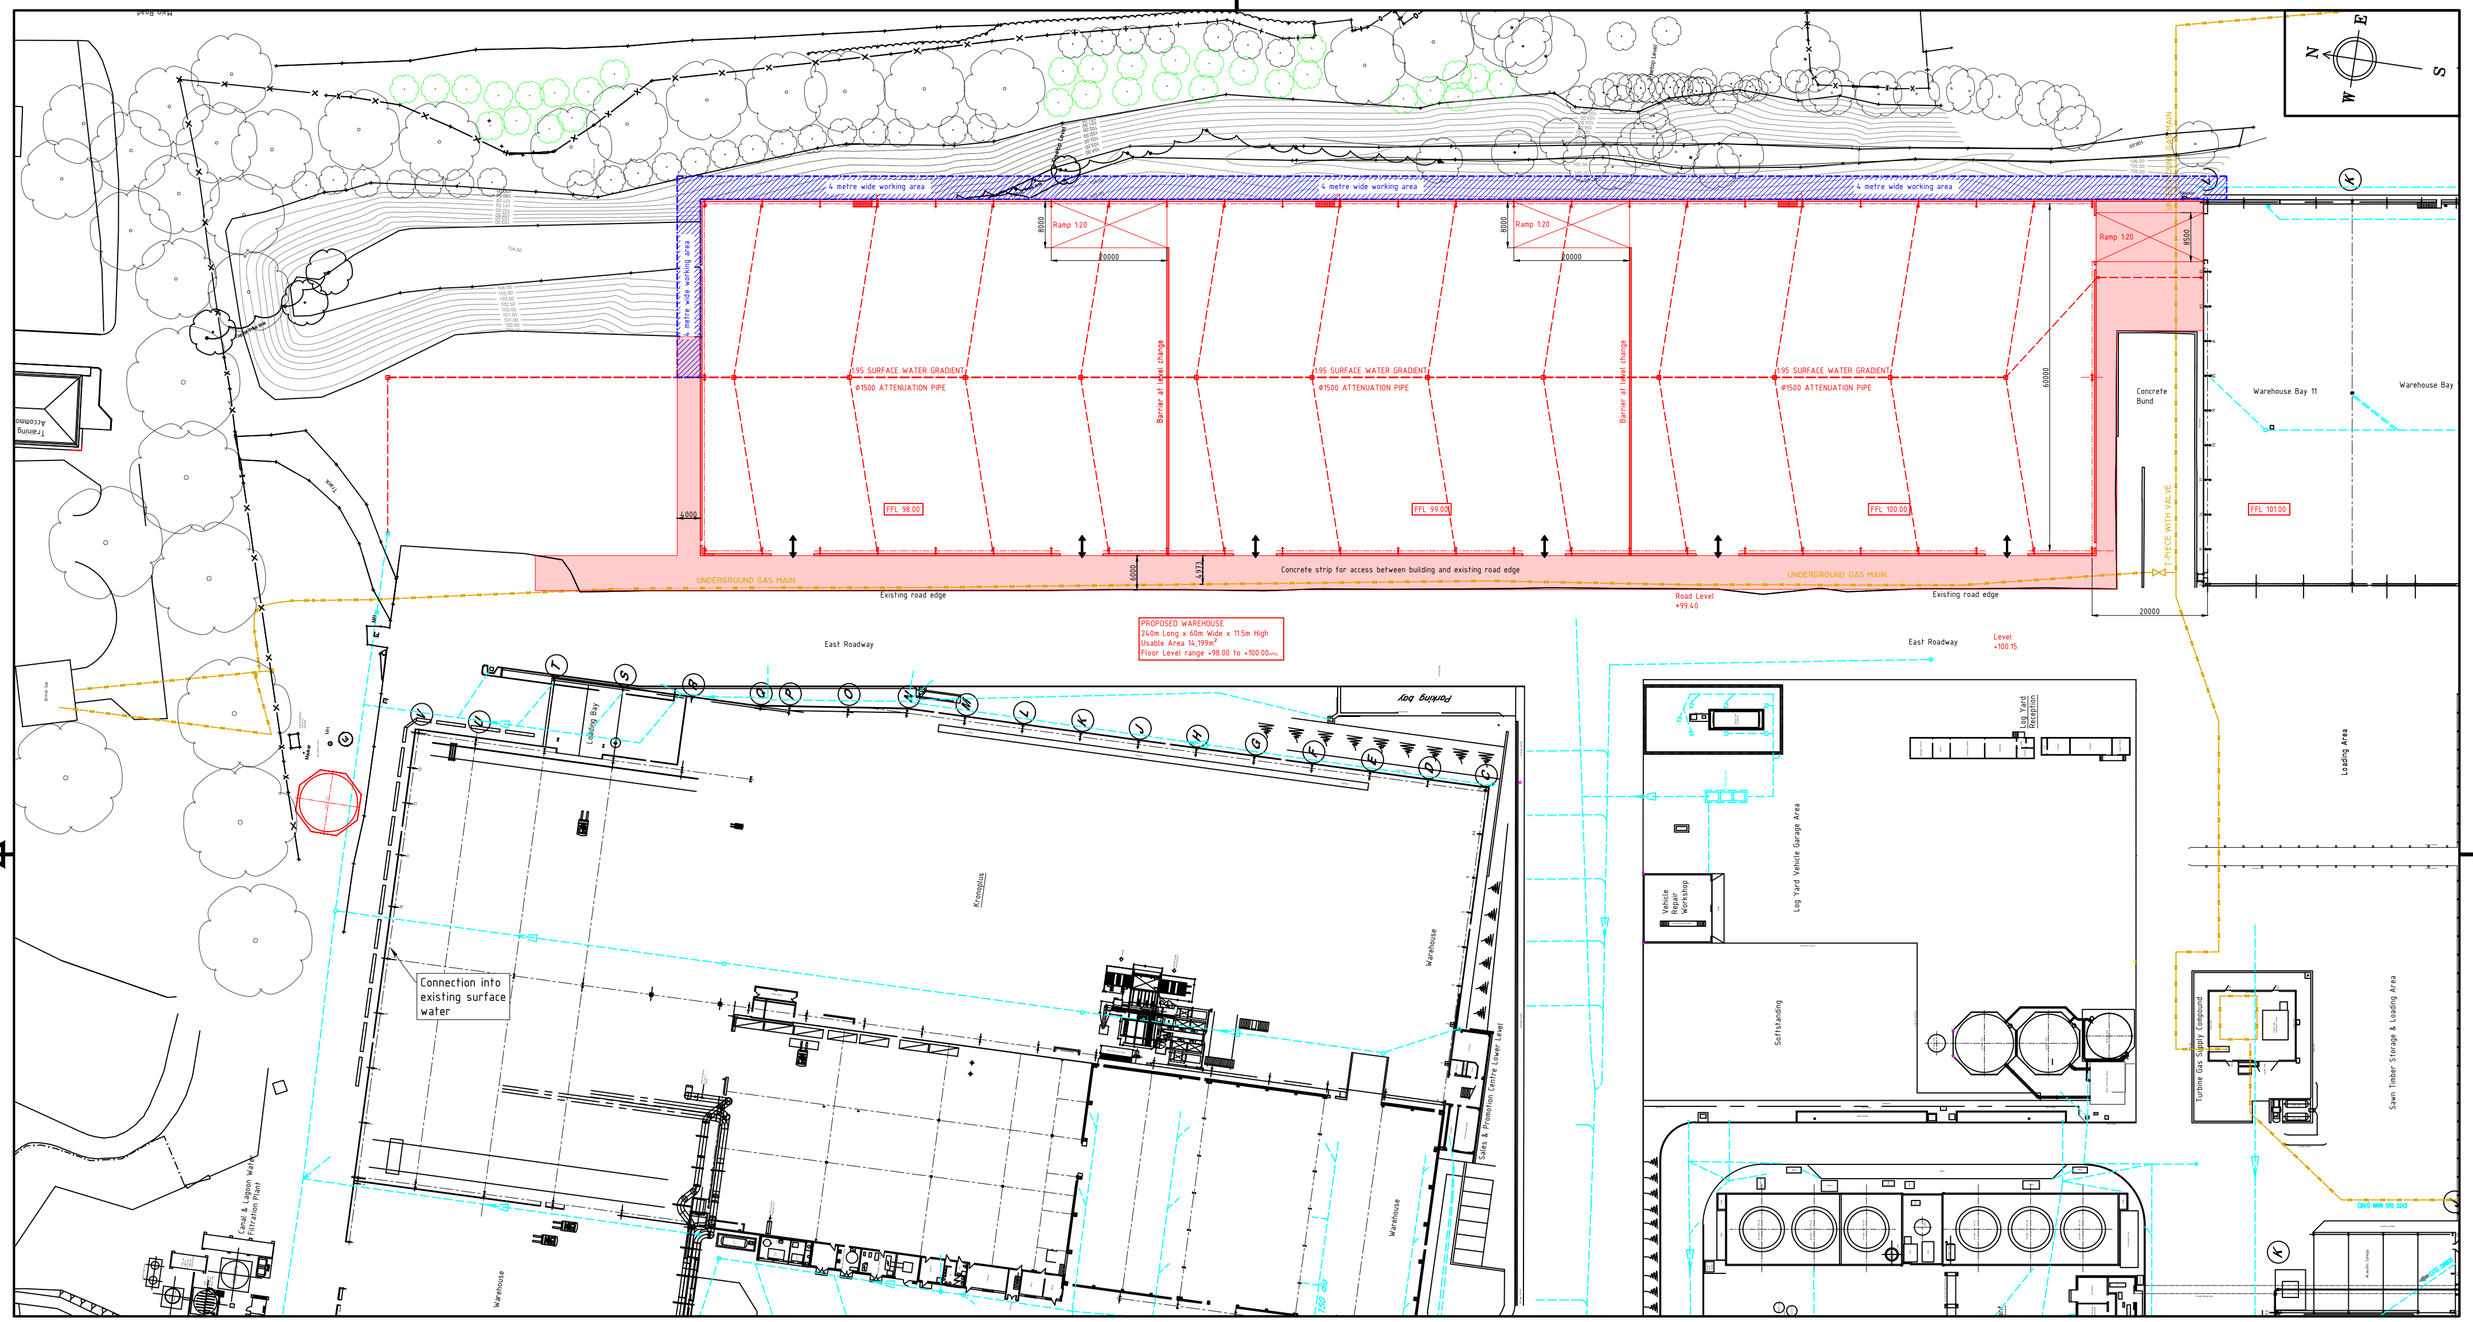


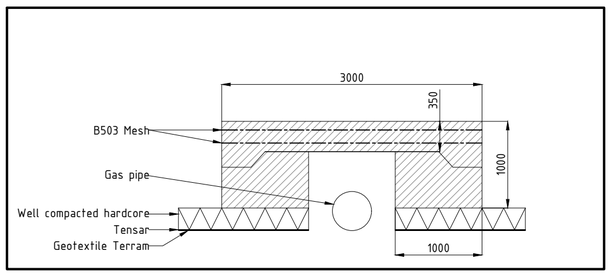

High pressure gas pipeline protection detail

Scale : 1:50

Preliminary: 18.02.2021

Index	Modification	Date	Name
C			
B			
A			

Confidentiality
This drawing is the property of Kronoplus Technical AG. Unauthorised distribution or utilisation without prior written authorisation is forbidden and may be unlawful.

Status

Xylo Technologies AG
Rüthofstrasse 1
CH-9052 Niederteufen
Schweiz

Technology

Kronospan Ltd
Maesgwyn Farm
LL14 5NT Chirk, Wrexham
United Kingdom

	Date	Name
Project leader	12.02.2021	M.T
Drawn	18.01.2021	A.H
Checked	12.02.2021	M.T

Size: A2
Scale: 1:750
origin
Norm: ISO

Project number
Project name

Description
East Warehouse Proposal
Services Plan

Drawing number: 7000_607
Index:
Sheet/Number: 2/4

Sub Category
Division
Process
Subprocess