


Notes.
All details existing, unless marked proposed
Original drawing size A4
Scaled dimensions should not be taken from this
drawing unless authorised.

Site Boundary
Advert Location

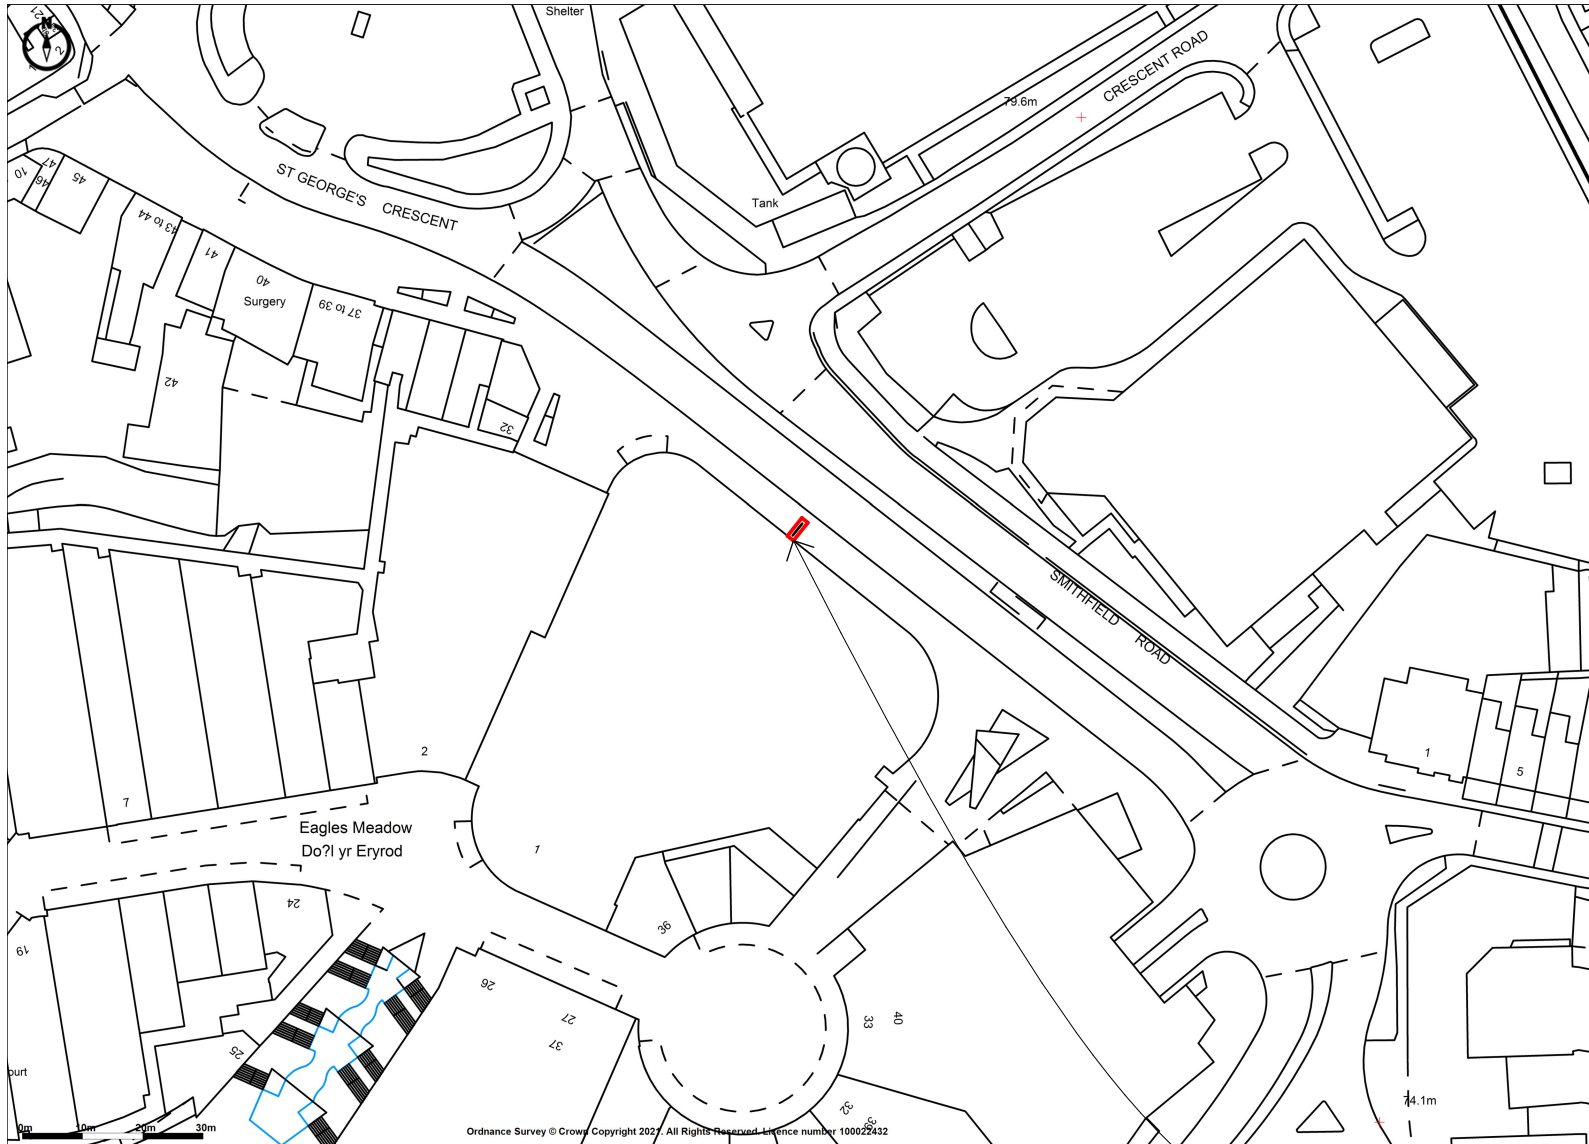

ArdentLand

7 Bell Yard
London
WC2A 2JR
0203 925 4603
www.ardentland.com

Ardent Land Ref:

Project

Wall at
Eagles Meadow,
Smithfield Road,
Wrexham,
LL13 8DG

Drawing Name

Location Plan -
Proposed

Drawing Status

PLANNING

Revision

- First Formal Issue
A Sign size revised

CODD
CODD

Date

14.07.2021

Drawing Scale @ A4

1:1250

Layout ID

Revision

T4607 A4 050 A

Promap
LANDMARK INFORMATION

Ordnance Survey © Crown Copyright 2021. All Rights Reserved.
Licence number 100022432
Plotted Scale - 1:1250. Paper Size - A4



Application Site

