NOTES

Copyright: All rights reserved.
This drawing must not be reproduced without permission.
This drawing must not be scaled. Dimensions are in millimetres unless specified.

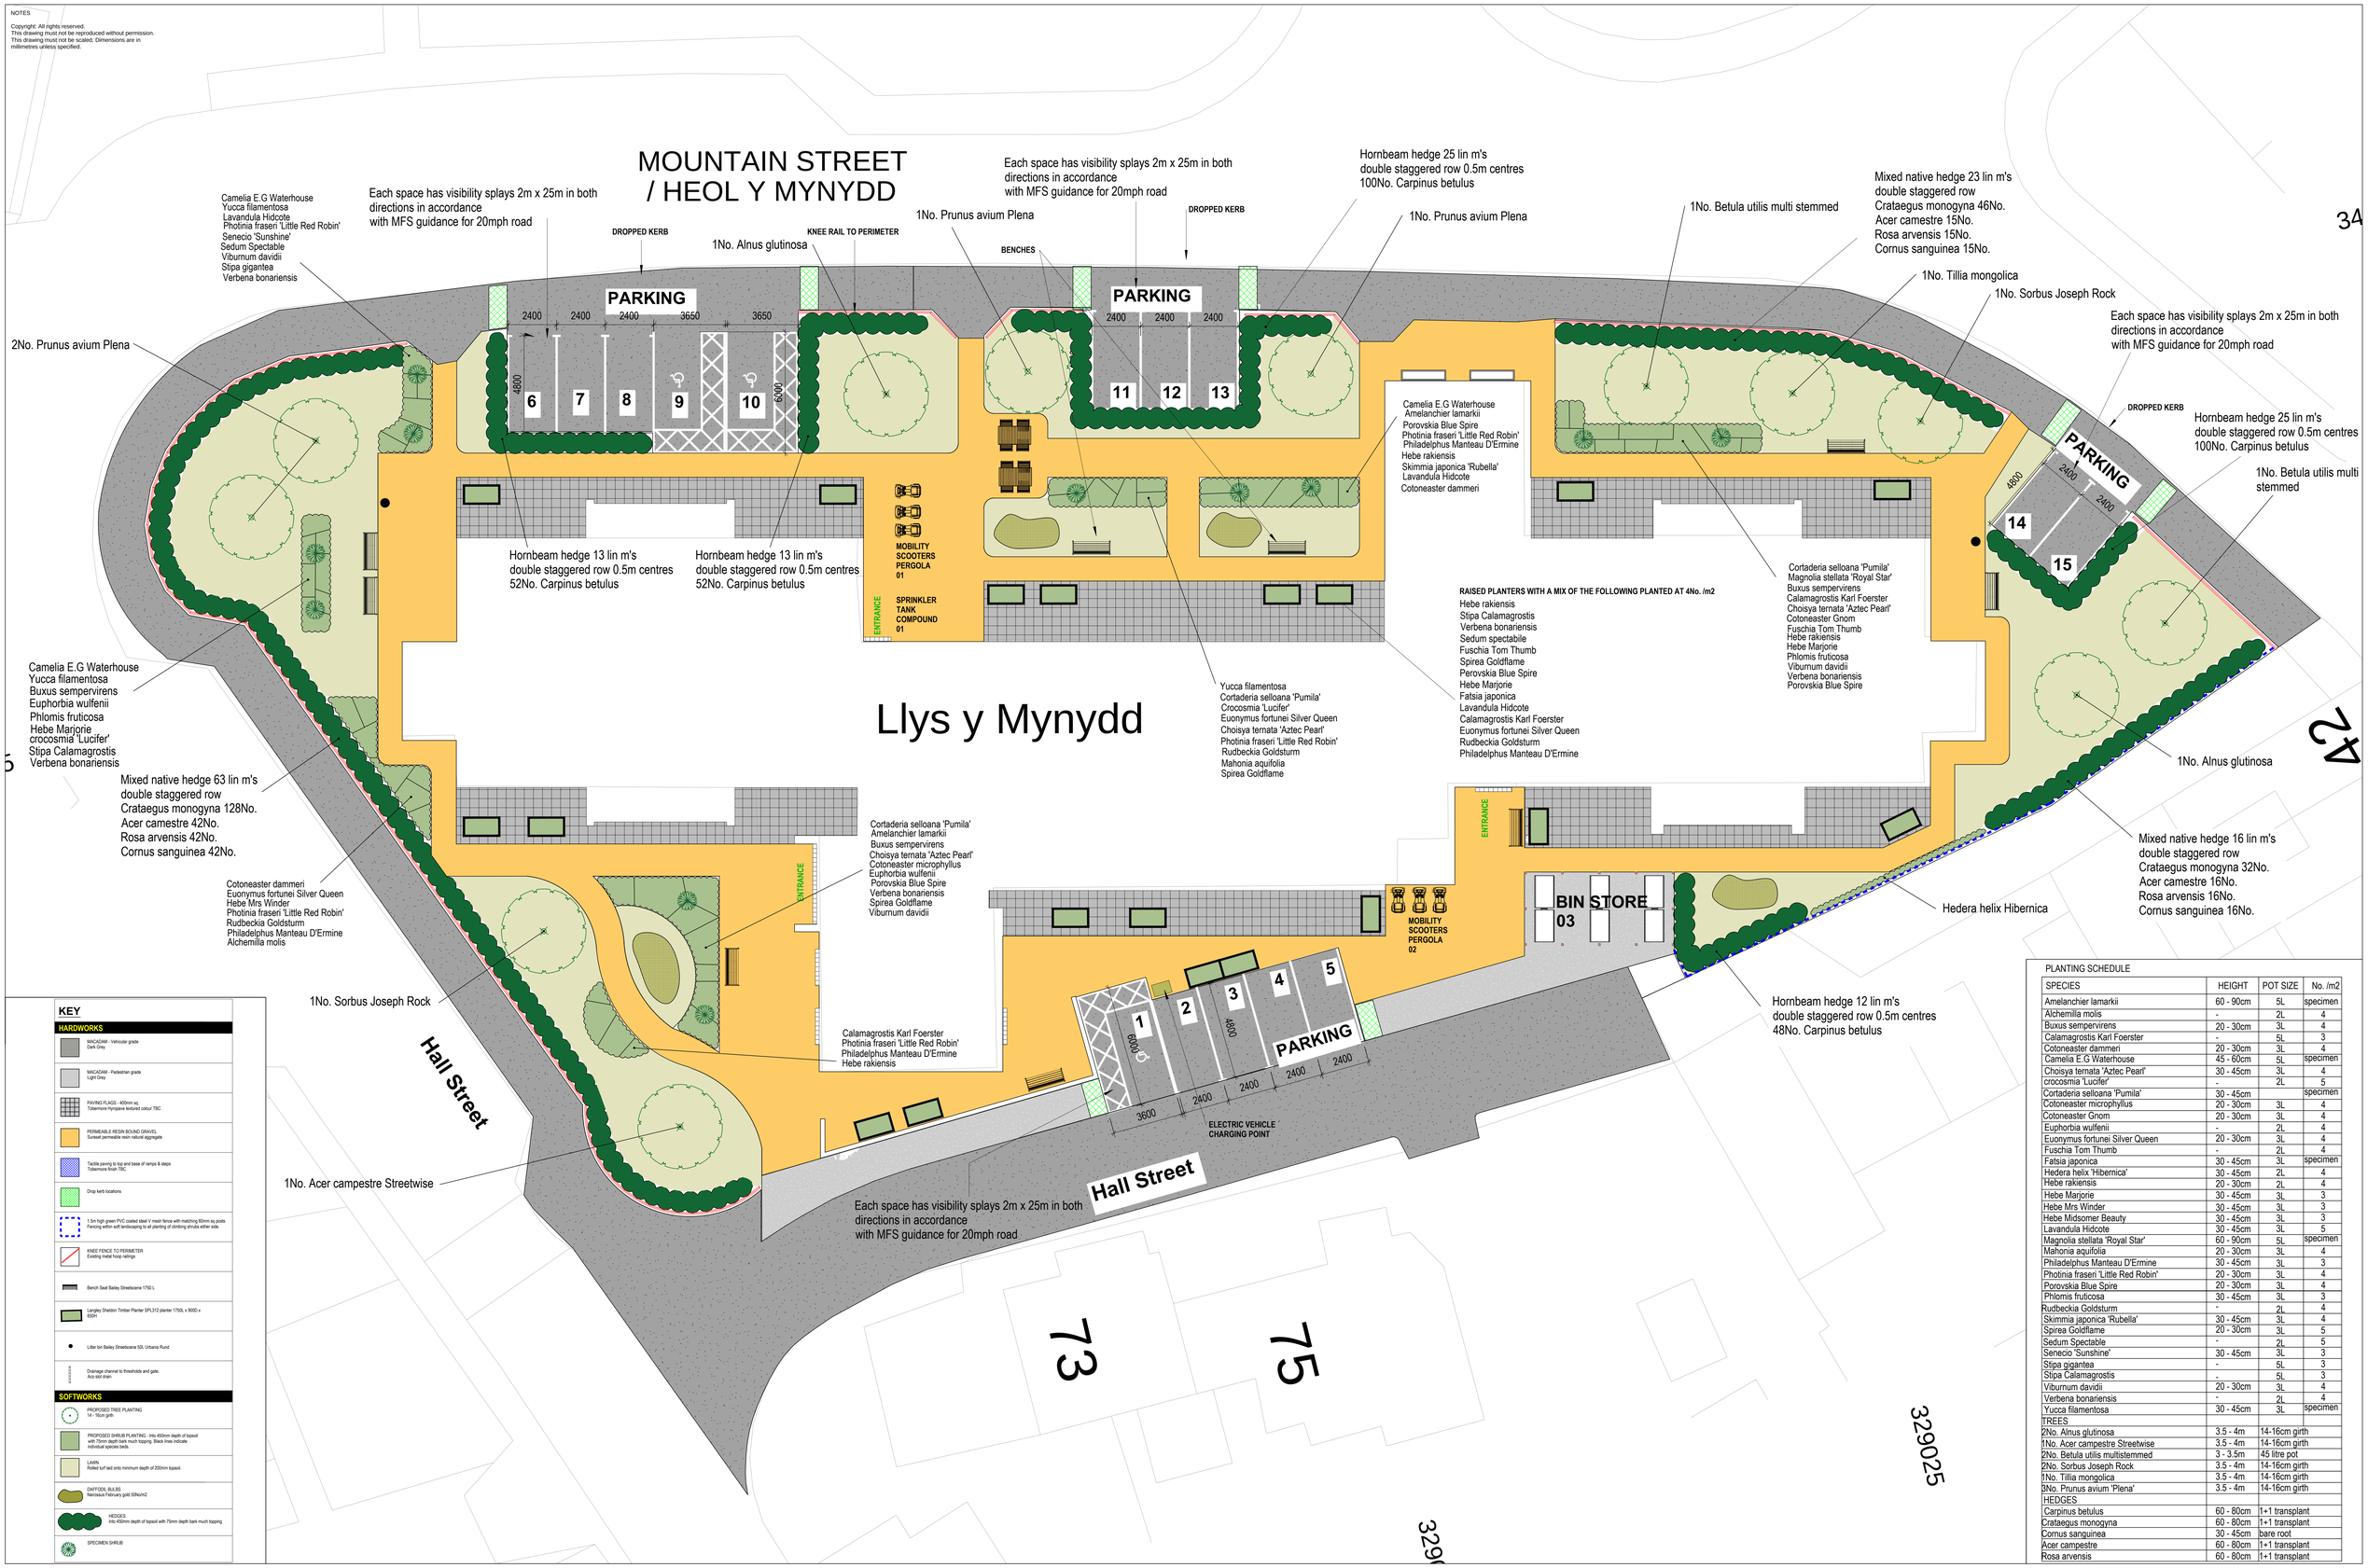


## KEY

**HARDWORKS**

- MACADAM - Vehicular grade, Dark Grey
- MACADAM - Pedestrian grade, Light Grey
- PAVING FLAGS - 400mm sq, Tobermore Hyncpave textured colour TBC
- PERMEABLE RESIN BOUND GRAVEL, Sureset permeable resin natural aggregate
- Tactile paving to top and base of ramps & steps, Tobermore finish TBC
- Drop kerb locations
- 1.5m high green PVC-coated steel V mesh fence with matching 50mm sq posts. Fencing within soft landscaping to all planting of climbing shrubs either side
- KNEE FENCE TO PERIMETER, Existing metal hoop railings
- Bench Seat Bailey Streetscene 1750 L
- Langley Sheldon Timber Planter SPL312 planter 1750L x 9000 x 690H
- Litter bin Bailey Streetscene 50L Urbaris Rund
- Drainage channel to thresholds and gate. Aco slot drain

**SOFTWORKS**

- PROPOSED TREE PLANTING, 14 - 16cm girth
- PROPOSED SHRUB PLANTING - Into 450mm depth of topsoil with 75mm depth bark much topping. Black lines indicate individual species beds.
- LAWN, Rolled turf laid onto minimum depth of 200mm topsoil.
- DAFFODIL BULBS, Narcissus February gold 50No/m2
- HEDGES, Into 450mm depth of topsoil with 75mm depth bark much topping
- SPECIMEN SHRUB

PLANTING SCHEDULE

| SPECIES | HEIGHT | POT SIZE | No. /m2 |
|---|---|---|---|
| Amelanchier lamarkii | 60 - 90cm | 5L | specimen |
| Alchemilla molis | - | 2L | 4 |
| Buxus sempervirens | 20 - 30cm | 3L | 4 |
| Calamagrostis Karl Foerster | - | 5L | 3 |
| Cotoneaster dammeri | 20 - 30cm | 3L | 4 |
| Camelia E.G Waterhouse | 45 - 60cm | 5L | specimen |
| Choisya ternata 'Aztec Pearl' | 30 - 45cm | 3L | 4 |
| crocosmia 'Lucifer' | - | 2L | 5 |
| Cortaderia selloana 'Pumila' | 30 - 45cm | | specimen |
| Cotoneaster microphyllus | 20 - 30cm | 3L | 4 |
| Cotoneaster Gnom | 20 - 30cm | 3L | 4 |
| Euphorbia wulfenii | - | 2L | 4 |
| Euonymus fortunei Silver Queen | 20 - 30cm | 3L | 4 |
| Fuschia Tom Thumb | - | 2L | 4 |
| Fatsia japonica | 30 - 45cm | 3L | specimen |
| Hedera helix 'Hibernica' | 30 - 45cm | 2L | 4 |
| Hebe rakiensis | 20 - 30cm | 2L | 4 |
| Hebe Marjorie | 30 - 45cm | 3L | 3 |
| Hebe Mrs Winder | 30 - 45cm | 3L | 3 |
| Hebe Midsomer Beauty | 30 - 45cm | 3L | 3 |
| Lavandula Hidcote | 30 - 45cm | 3L | 5 |
| Magnolia stellata 'Royal Star' | 60 - 90cm | 5L | specimen |
| Mahonia aquifolia | 20 - 30cm | 3L | 4 |
| Philadelphus Manteau D'Ermine | 30 - 45cm | 3L | 3 |
| Photinia fraseri 'Little Red Robin' | 20 - 30cm | 3L | 4 |
| Porovskia Blue Spire | 20 - 30cm | 3L | 4 |
| Phlomis fruticosa | 30 - 45cm | 3L | 3 |
| Rudbeckia Goldsturm | - | 2L | 4 |
| Skimmia japonica 'Rubella' | 30 - 45cm | 3L | 4 |
| Spirea Goldflame | 20 - 30cm | 3L | 5 |
| Sedum Spectable | - | 2L | 5 |
| Senecio 'Sunshine' | 30 - 45cm | 3L | 3 |
| Stipa gigantea | - | 5L | 3 |
| Stipa Calamagrostis | - | 5L | 3 |
| Viburnum davidii | 20 - 30cm | 3L | 4 |
| Verbena bonariensis | - | 2L | 4 |
| Yucca filamentosa | 30 - 45cm | 3L | specimen |
| TREES | | | |
| 2No. Alnus glutinosa | 3.5 - 4m | 14-16cm girth | |
| 1No. Acer campestre Streetwise | 3.5 - 4m | 14-16cm girth | |
| 2No. Betula utilis multistemmed | 3 - 3.5m | 45 litre pot | |
| 2No. Sorbus Joseph Rock | 3.5 - 4m | 14-16cm girth | |
| 1No. Tillia mongolica | 3.5 - 4m | 14-16cm girth | |
| 3No. Prunus avium 'Plena' | 3.5 - 4m | 14-16cm girth | |
| HEDGES | | | |
| Carpinus betulus | 60 - 80cm | 1+1 transplant | |
| Crataegus monogyna | 60 - 80cm | 1+1 transplant | |
| Cornus sanguinea | 30 - 45cm | bare root | |
| Acer campestre | 60 - 80cm | 1+1 transplant | |
| Rosa arvensis | 60 - 80cm | 1+1 transplant | |

| REV | DATE | REVISION NOTE | BY | CHECK |
|---|---|---|---|---|
| P1 | 01.06.21 | Planning Issue | NH | DG |

elliswilliams ARCHITECTS
Wellfield Chester Road Preston Brook WA7 3BA
T: +44 (0)1928 752 200 E: info@ewa.co.uk

Wrexham_Llys y Mynydd
Hard & Soft Landscaping Plan
2594_79001 REV P1
STATUS | PLANNING
SCALE | 1:100 @ A0
DRAWN BY | NH
DATE | 01.06.21
LYM-EWA-ZZ-XX-DR-L-79001