

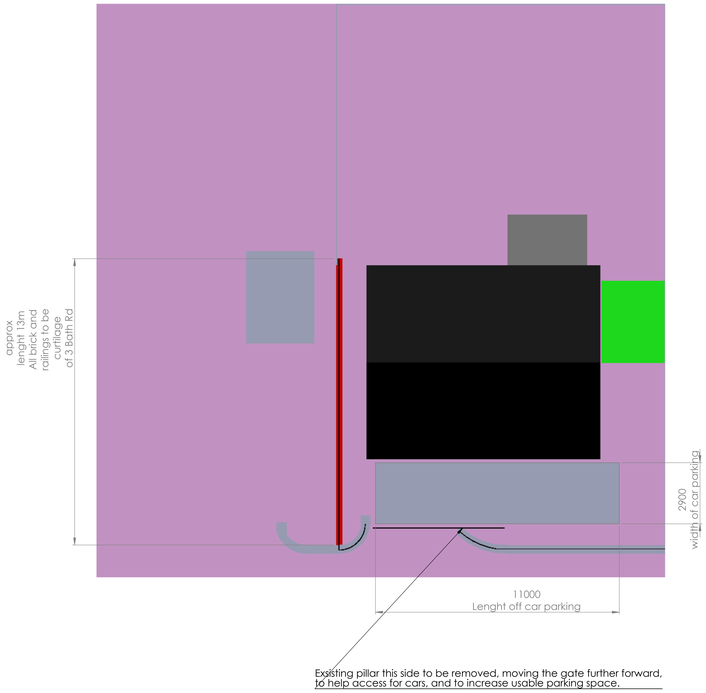


Existing pillar this side to be removed, moving the gate further forward, to help access for cars, and to increase usable parking space.

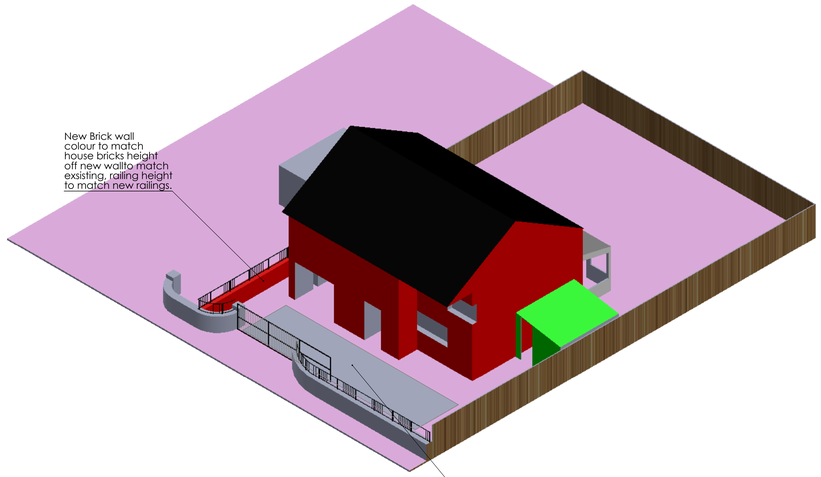

Parking area for 2 cars in front of house

this is more than the norm off 2.4m by 4.8m

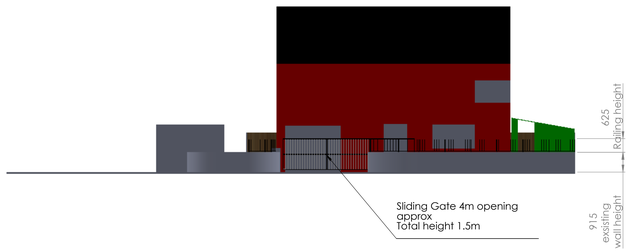

Sliding Gate 4m opening
approx
Total height 1.5m

UNLESS OTHERWISE SPECIFIED: DIMENSIONS ARE IN MILLIMETERS SURFACE FINISH: TOLERANCES: ANGULAR:			FINISH:				DEBUR AND BREAK SHARP EDGES	DO NOT SCALE DRAWING	REVISION
	NAME	SIGNATURE	DATE					TITLE:	
DRAWN									
CHK'D									
APPV'D									
MFG									
Q.A.					MATERIAL:			DWG NO.	
									A1
					WEIGHT:			SCALE:1:100	SHEET 1 OF 1

3 bath road car parking and rail