


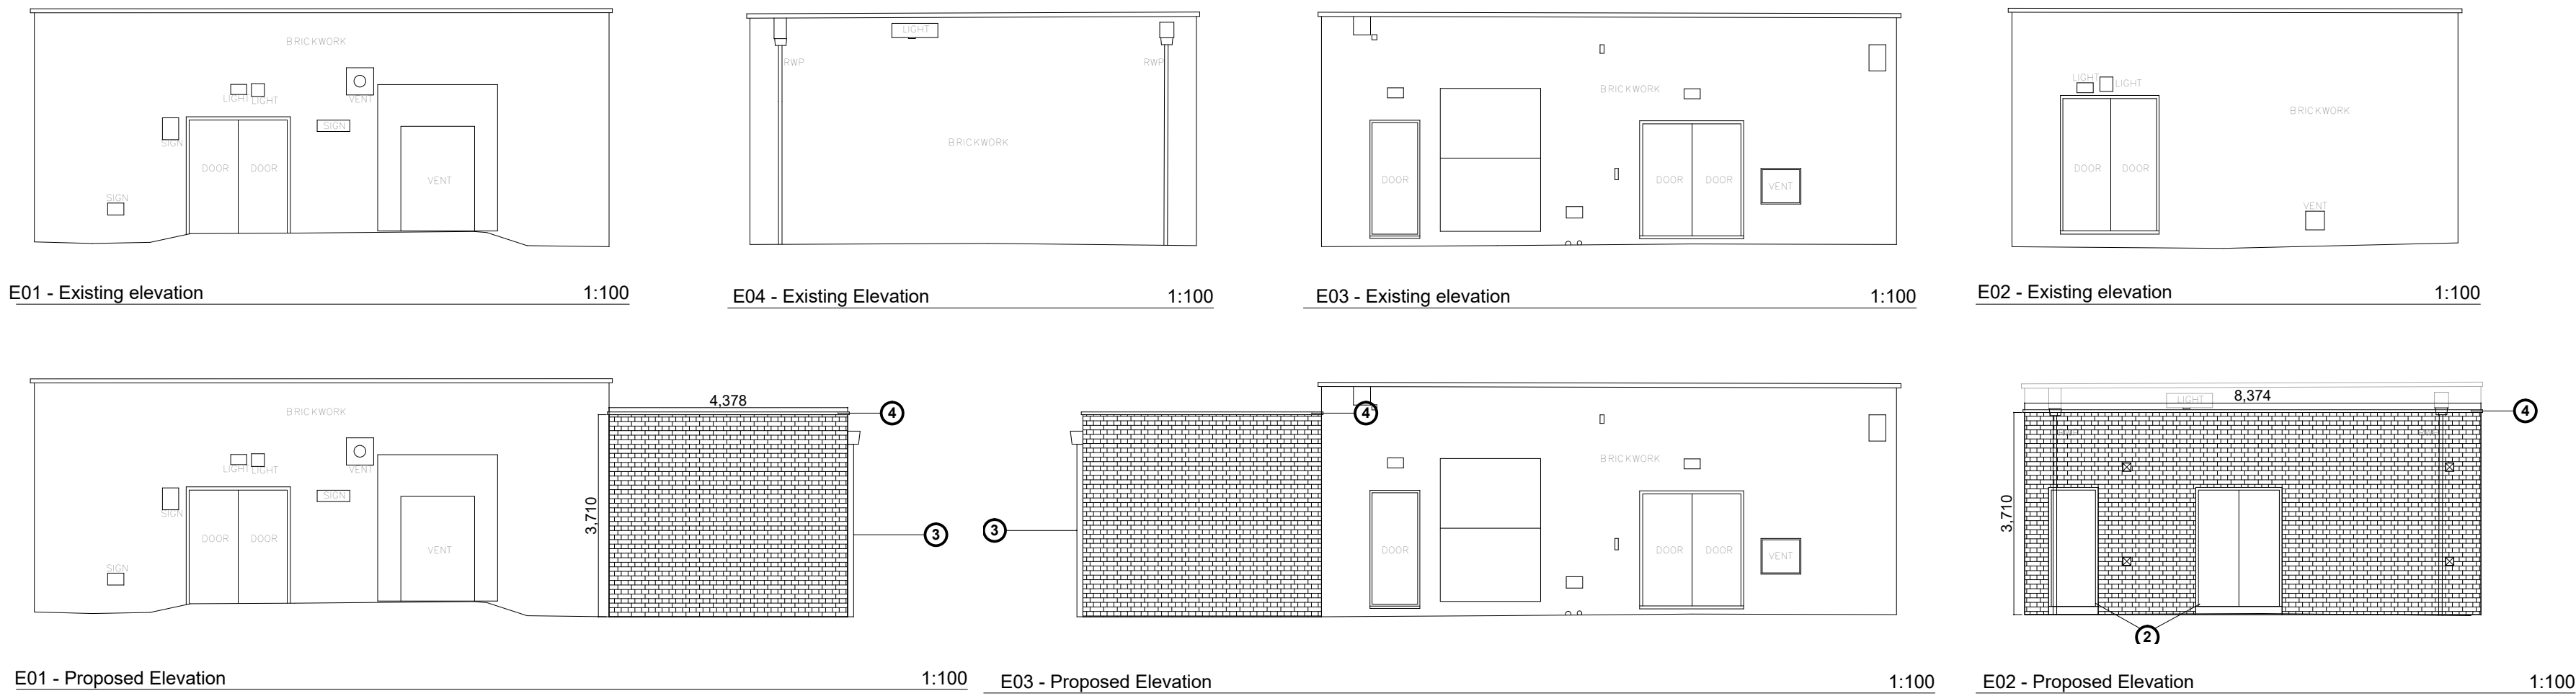

KEY:

RED FACING BRICKWORK,
BLUE ENGINEERING
BRICKWORK BELOW DPC.



POLYESTER POWDER COATED
DOORS DARK GREY.

POLYESTER POWDER COATED
ALUMINIUM RAINWATER
GOODS DARK GREY.

POLYESTER POWDER COATED
ALUMINIUM
COPING/FLASHING DARK
GREY.

POLYESTER POWDER COATED
ALUMINIUM ACOUSTIC
SCREEN DARK GREY.

	SITE AREA	INTERNAL FLOOR AREA	EXTERNAL FLOOR AREA
SUBSTATION 1 + 2	1360m ²	28m ²	37m ²
SUBSTATION 3	401m ²	28m ²	37m ²
SUBSTATION 4	115m ²	38m ²	52m ²
SUBSTATION 5	412m ²	28m ²	37m ²

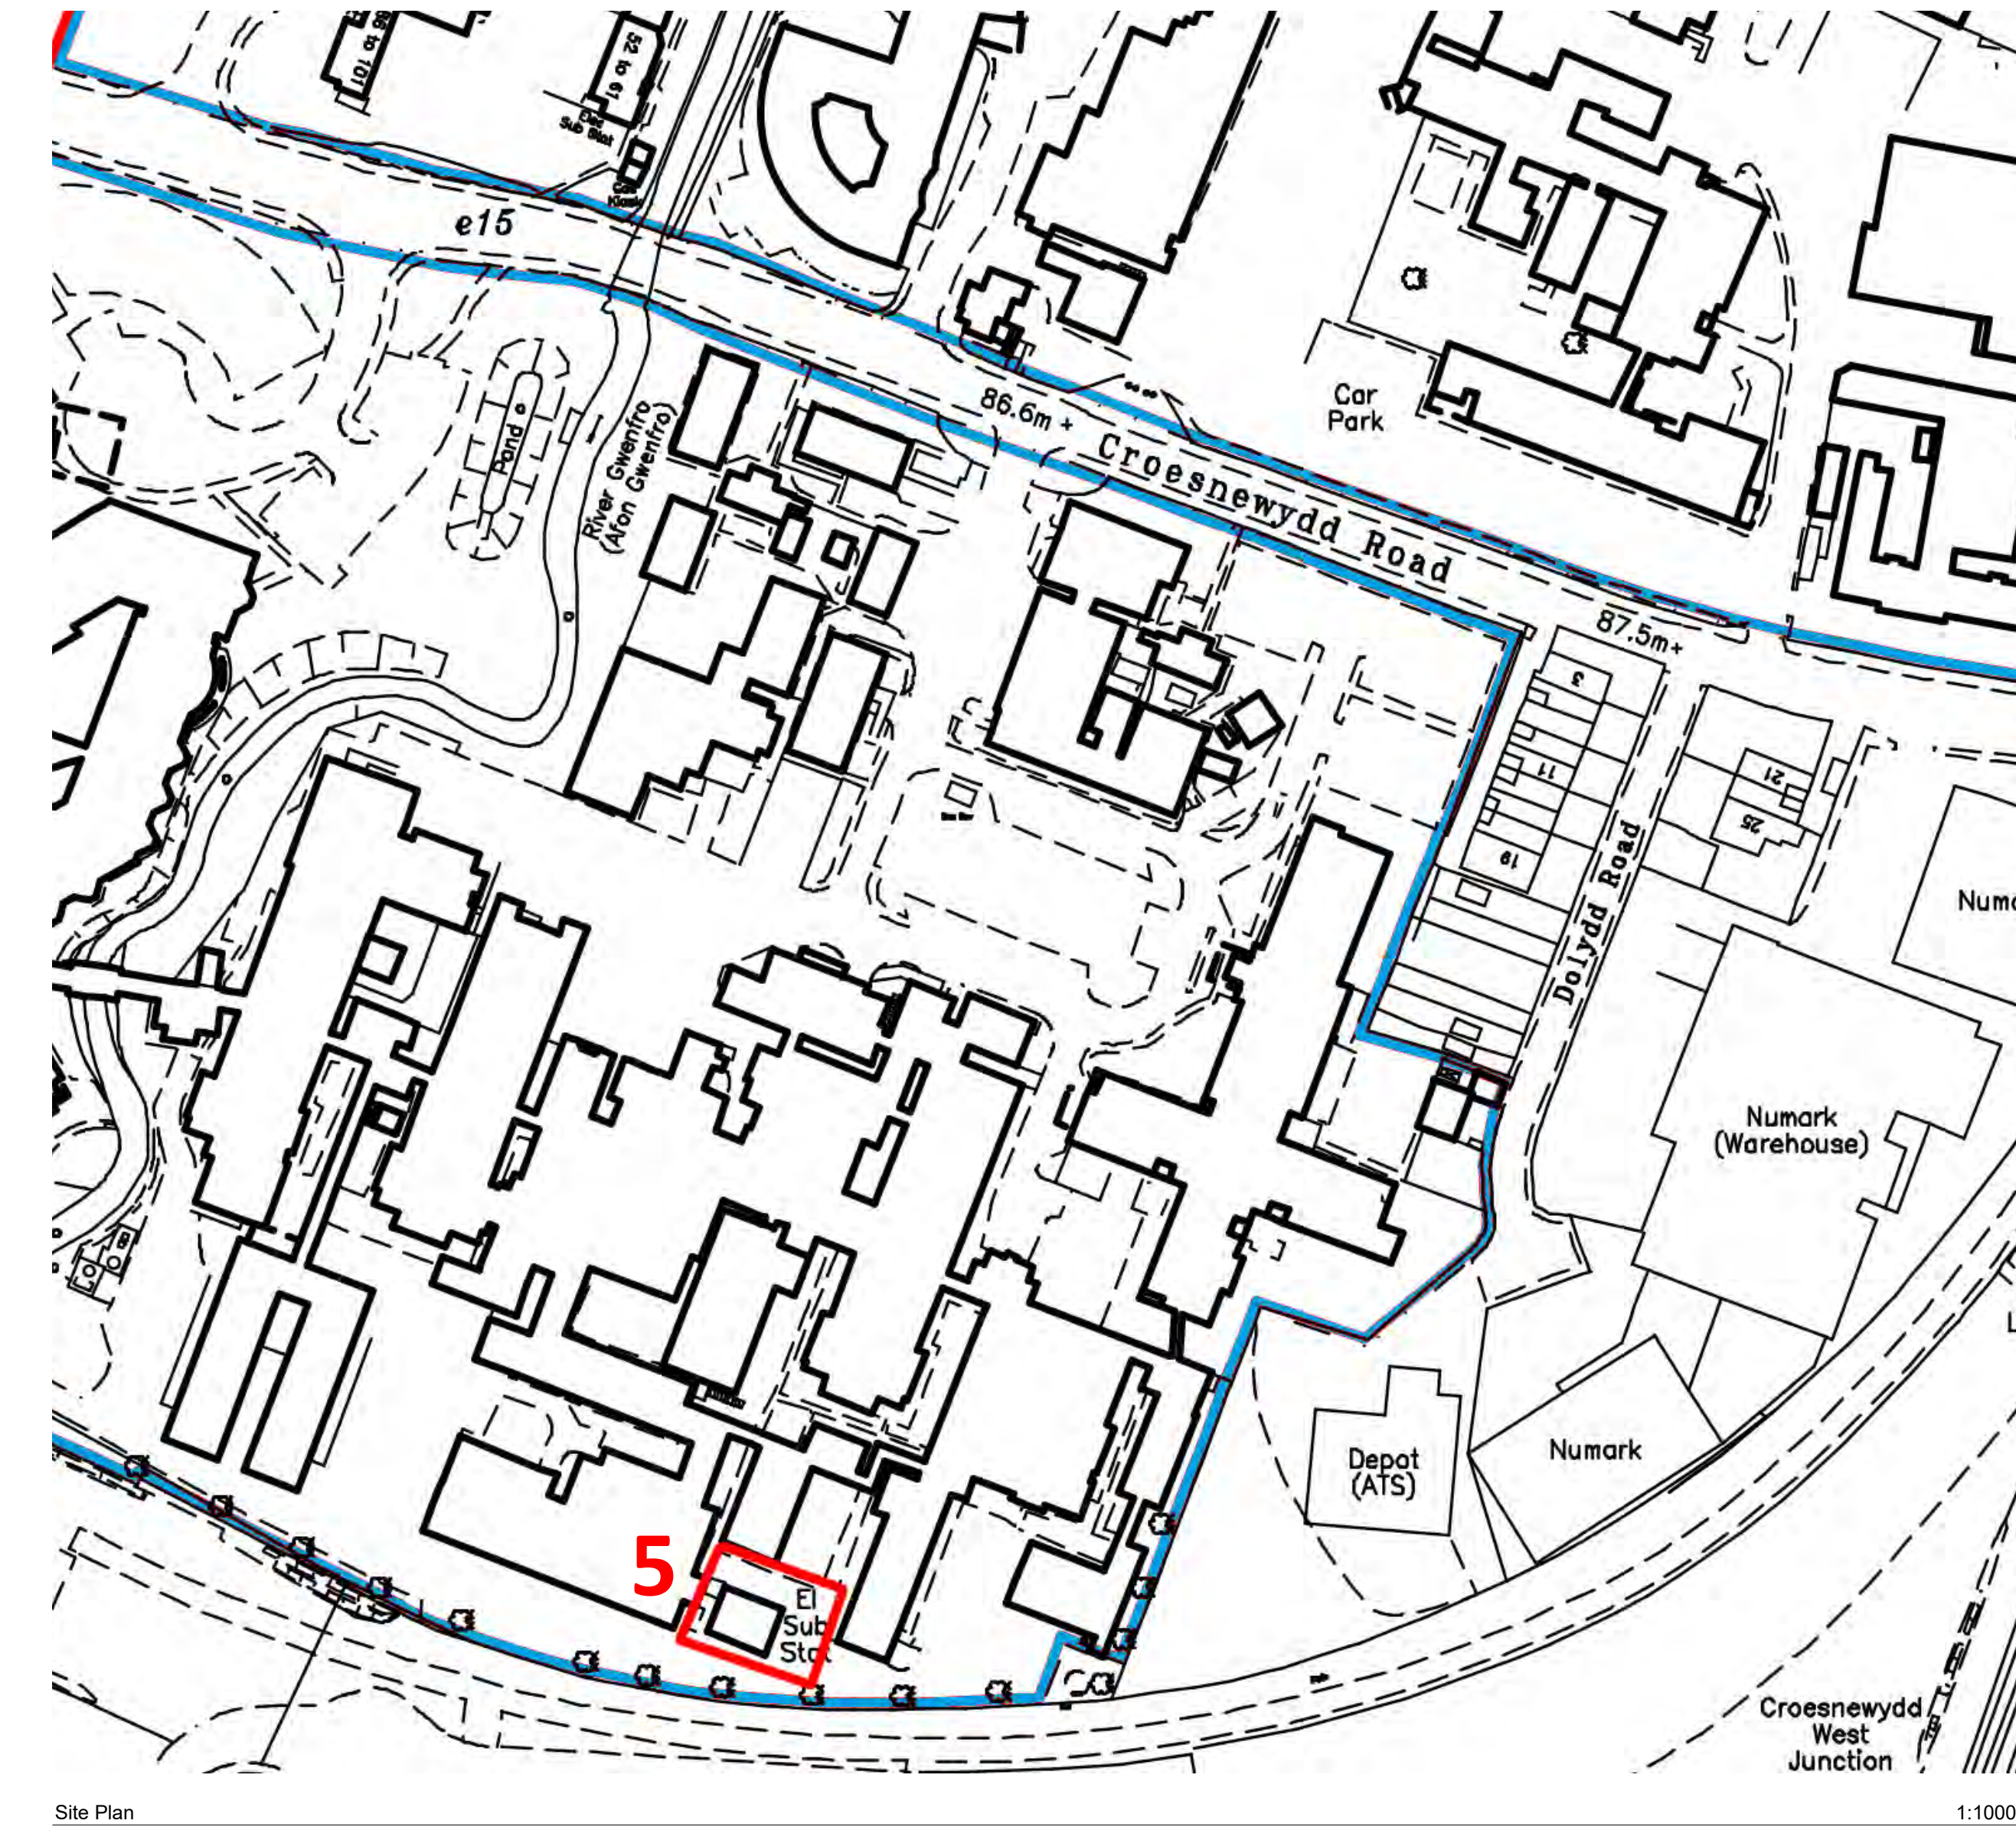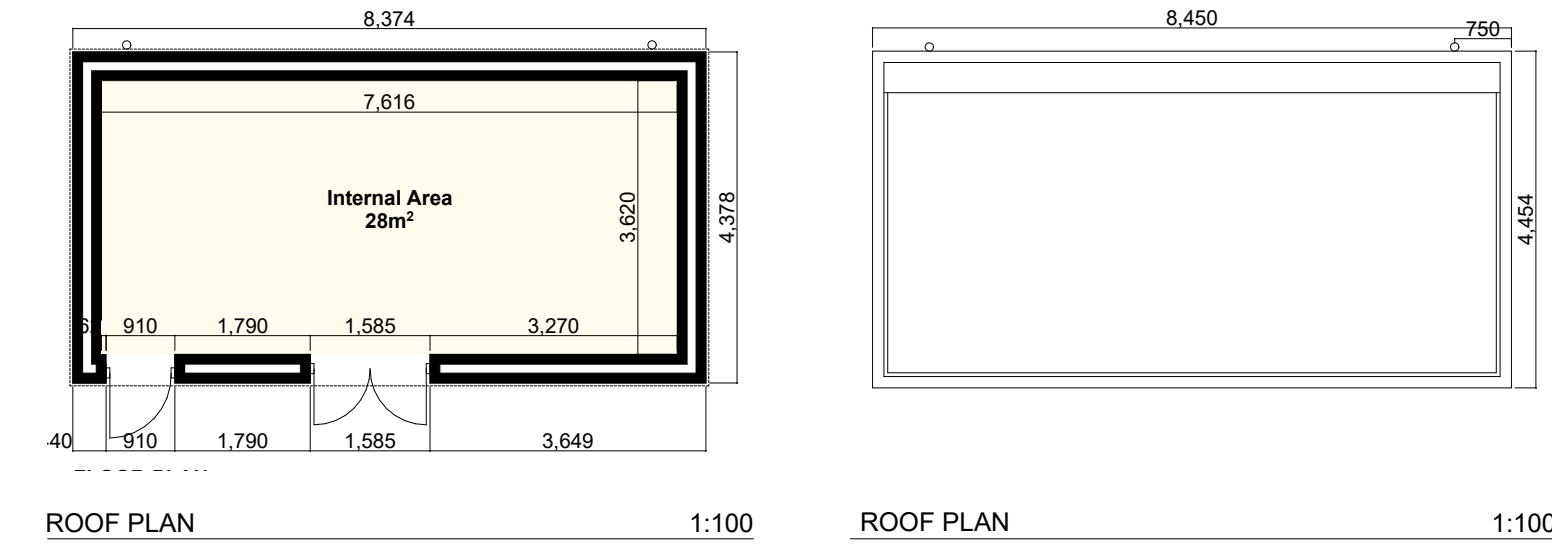

Notes

Check all dimensions on site. Do not scale from this drawing
Report any discrepancies and omissions to HLM Architects
This Drawing is Copyright ©

Pot	ISSUE FOR PLANNING APPROVAL	11/08/21	BW	HLM
Rev	Description	Date	By	Chk
Revisions				Suitability
Project				S0 WORK IN PROGRESS

WREXHAM MAELOR HOSPITAL

Client



Title

SUB-STATION 5 - EMS - PLANNING APPLICATION

Drawing No.	Revision
WMHCW-HLM-V01-XX-DR-A-P01 0005	
Scale @ A1	Drawn
As Drawing	BC
Date	Checked
10/08/2021	HLM



© HLMArchitects
2nd Floor
The Ruskin Building
Tudor Square
Sheffield S1 2LA

www.hlmarchitects.com
T. +44 (0) 114 263 9600
F. +44 (0) 114 263 9650
sheffield@hlmarchitects.com