


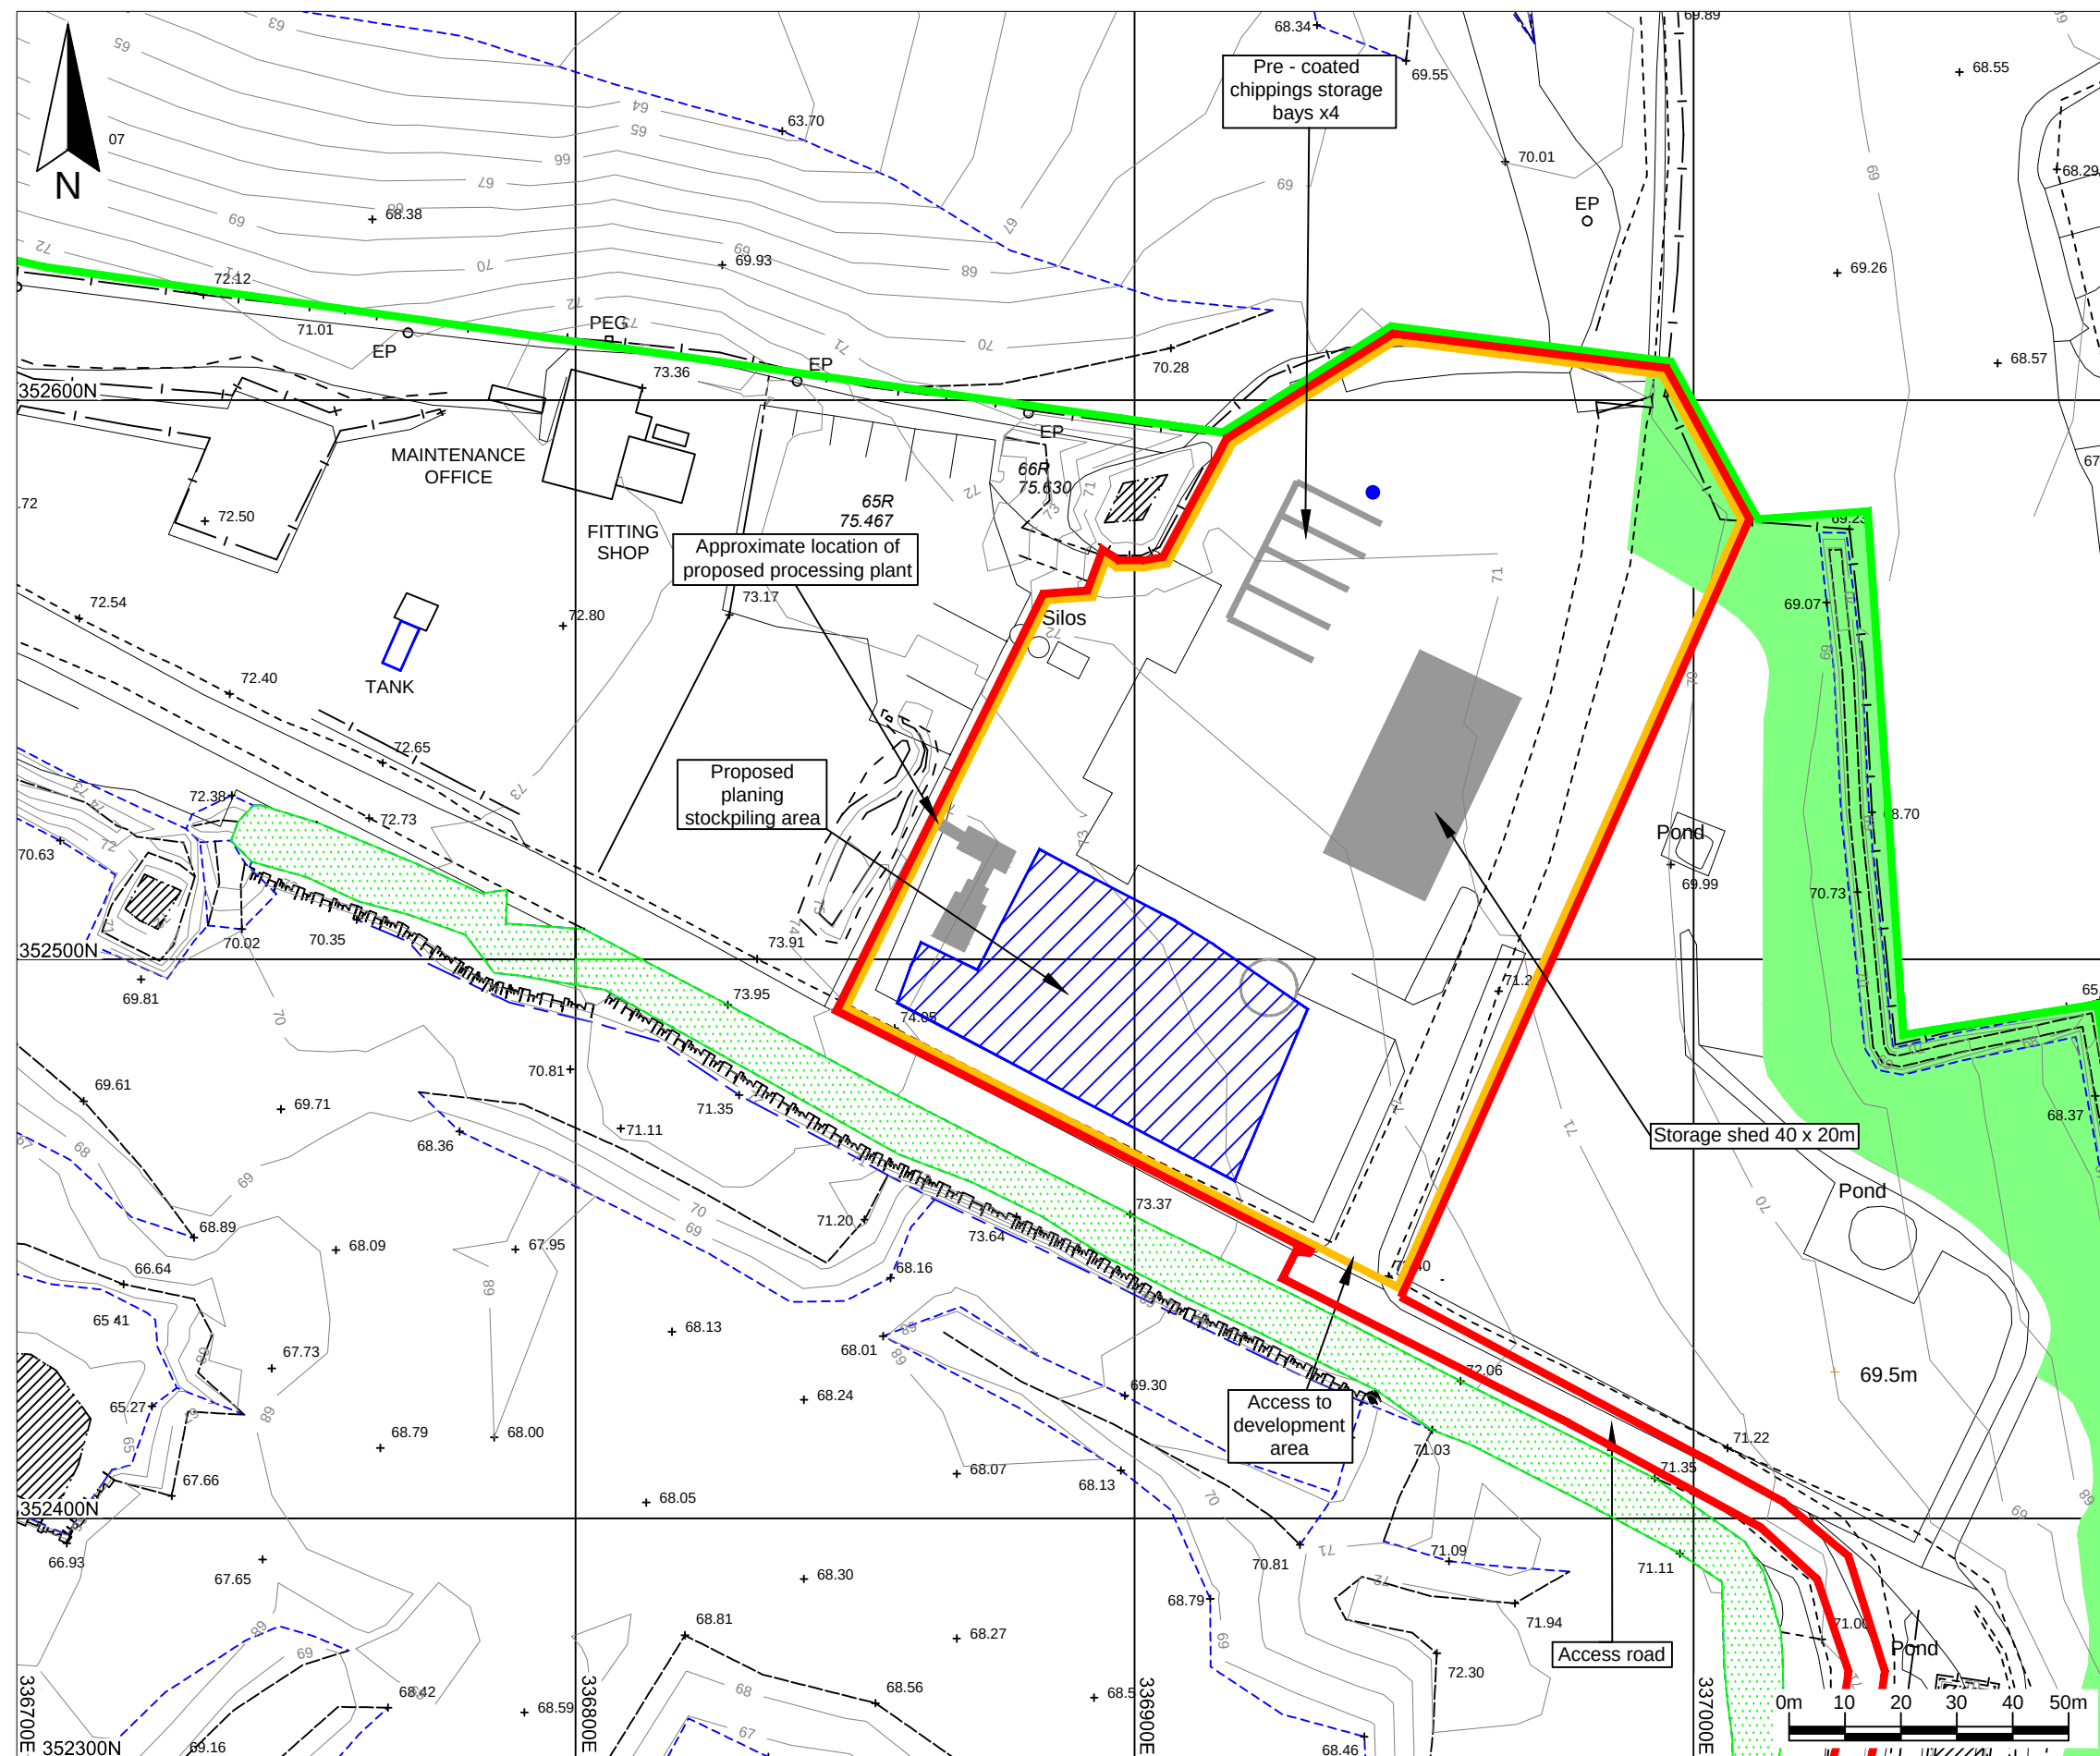

Key / Notes

- Planning application boundary
- Approximate boundary of planning permission reference P/2003/0579
- Established tree / shrub planting
- Grassed bund with a maximum 2m height
- Current ground level contours (mAOB) surveyed in June 2019
- Proposed development area for the asphalt planing storage and processing and the pre-coat chippings storage bays
- Approximate location of a water storage tank

Note:
Topographical data based on LSS model reference 'Borrás Quarry 18/10/18 + 18/06/19.LSS' provided by Breedon on 13 November 2019

	Final	KR	TJC	LC	16/04/21
Rev	Status	Drn	App	Chk	Date

Site
BORRÁS QUARRY

Client



Title
The proposed development area

Figure 3

Scale
1:1,250@A3

Drawing Ref
BRE/BO/03-21/22326

Reproduced scale mapping by permission of Ordnance Survey on behalf of The Controller of Her Majesty's Stationary Office. © Crown copyright 2006. All rights reserved. Licence number 100017818.

MJCA

Baddeley Colliery Offices,
Main Road, Baxterley, Atherstone,
Warwickshire, CV9 2LE.
Telephone : 01827 717891
Technical advisers on environmental issues Fax : 01827 718507