




Elevation C-C

Scale: 1: 200 @ A3

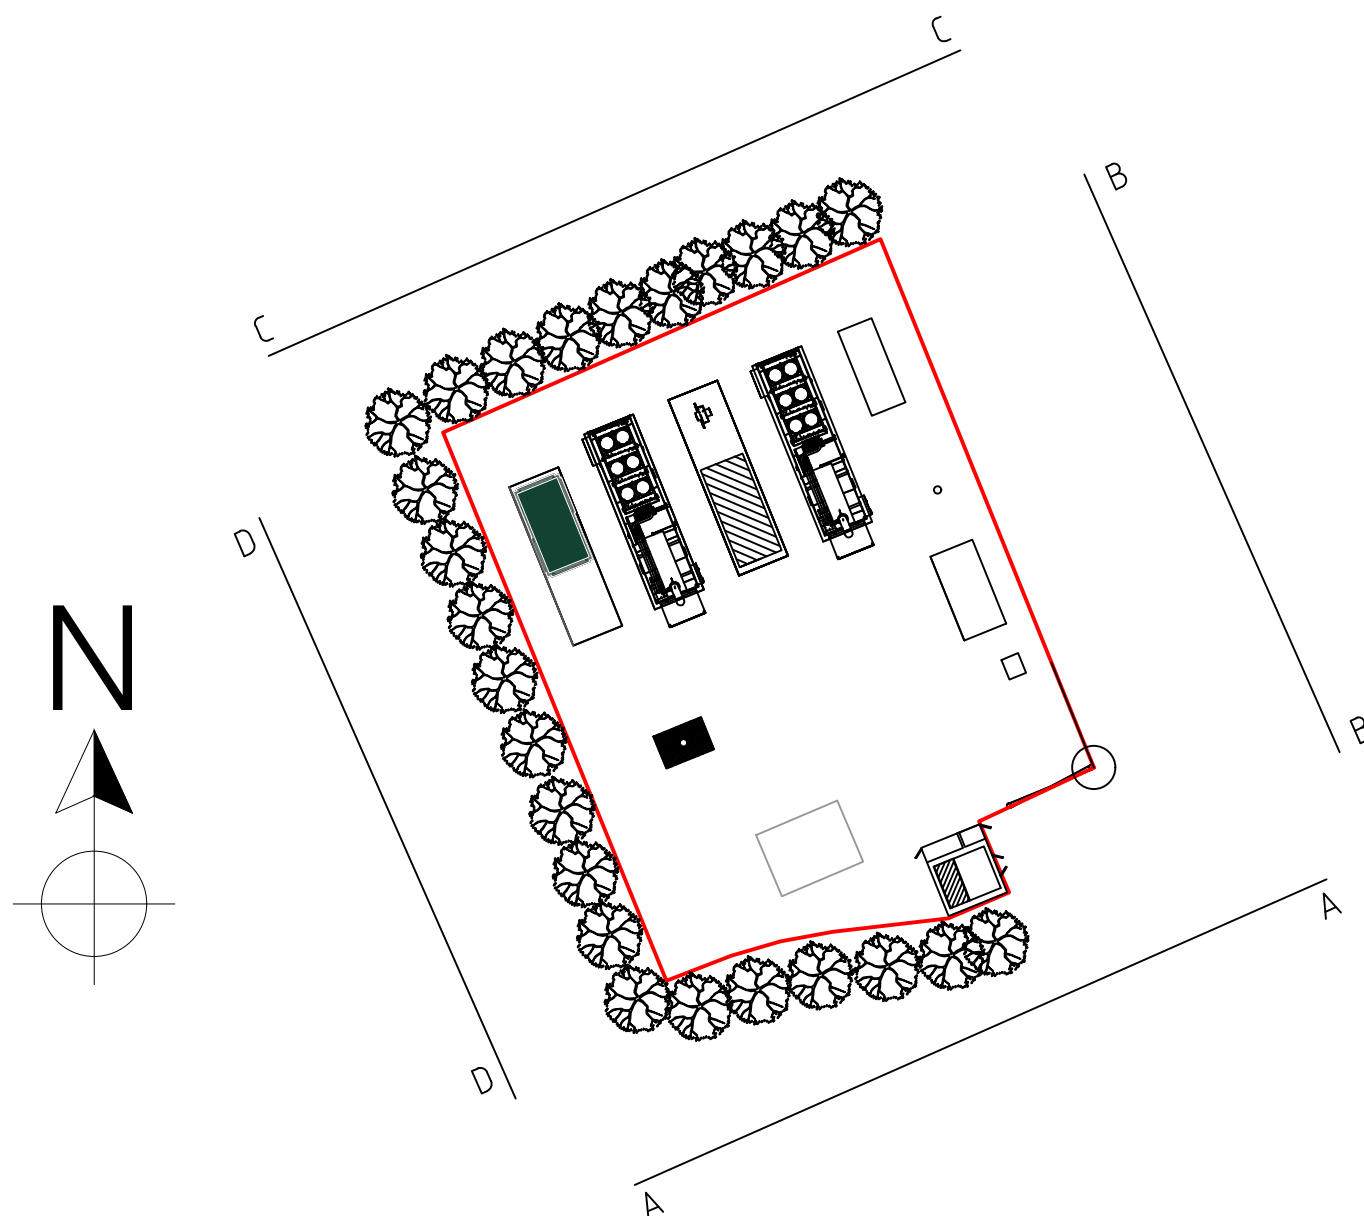

Scale: 1: 500 @ A3

LEGEND

Rev. Suffix	Date	Details
-------------	------	---------

SITE:
LLAY
GRID GENERATION SITE

A 17/9/21 Scales added

TITLE
COMPOUND ELEVATION
C-C

DWG. No.	REV
BN004-0-Llay-002.3	A

SCALE	DATE
AS SHOWN	17/9/21

DRAWN	STATUS
DT	Proposed



Ylem Energy Limited
Edison House
Daniel Adamson Road
Salford M50 1DT

Telephone +44 (0) 161 660 2222
Email info@ylemenergy.com

YlemEnergy.com

Registered in England No. 02152229