

This drawing is copyrighted and remains the property of the draftsman.
Do not scale this drawing.
All dimensions to be checked on site.
Positions of existing services to be confirmed prior to proceeding.



Rev	Comment	Date
-----	---------	------



SOUTH (REAR) ELEVATION 1:100


WEST ELEVATION 1:100

NORTH (ROAD FRONT) ELEVATION 1:100

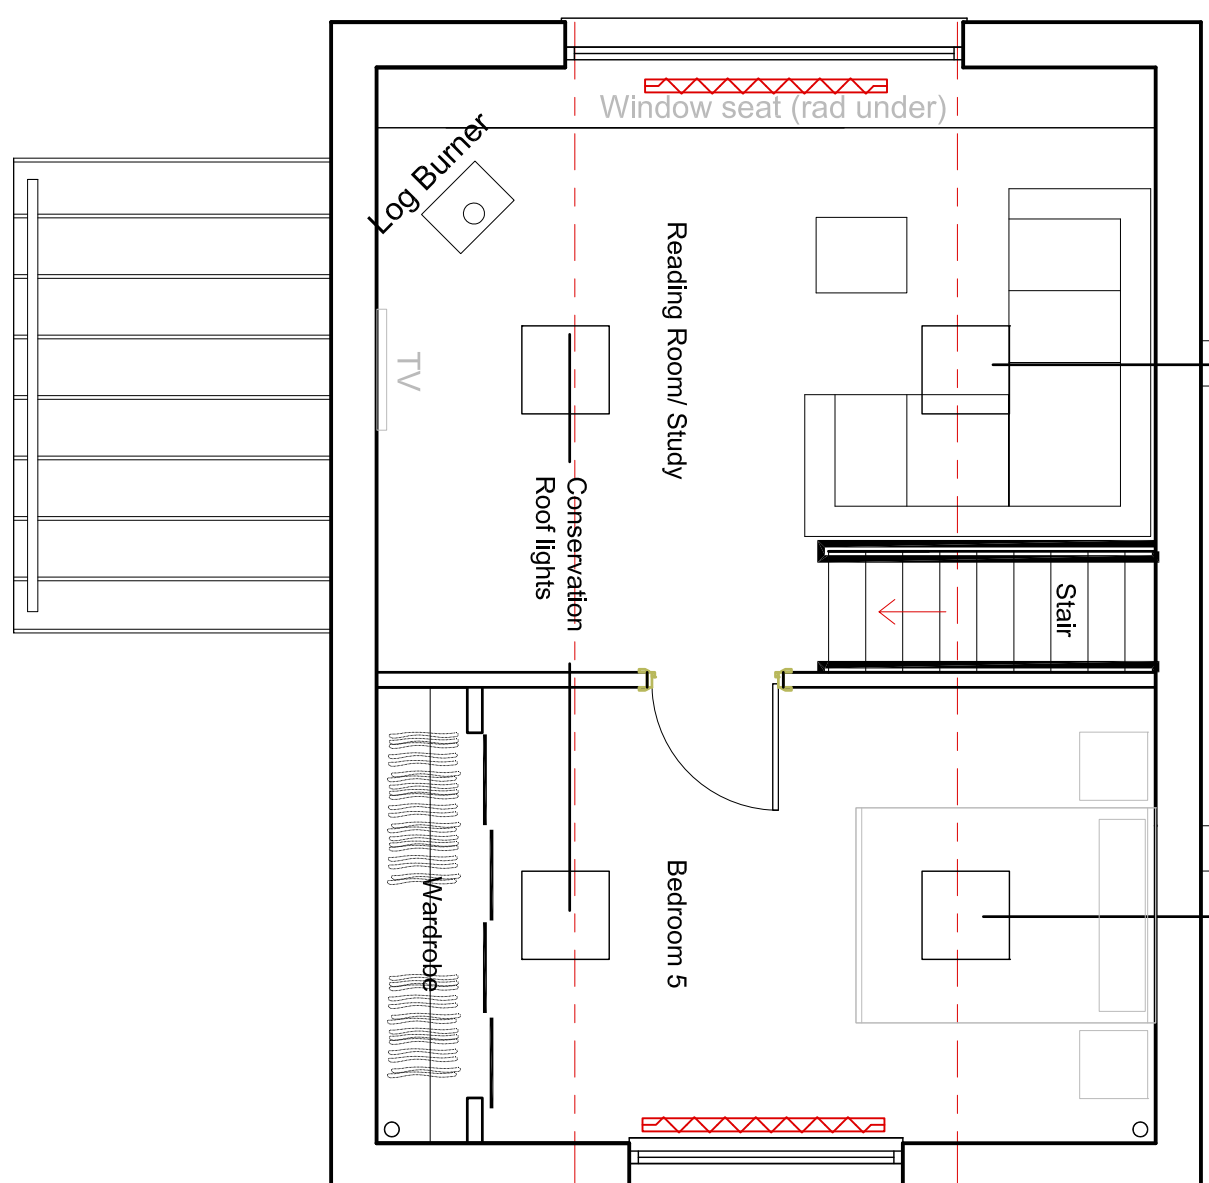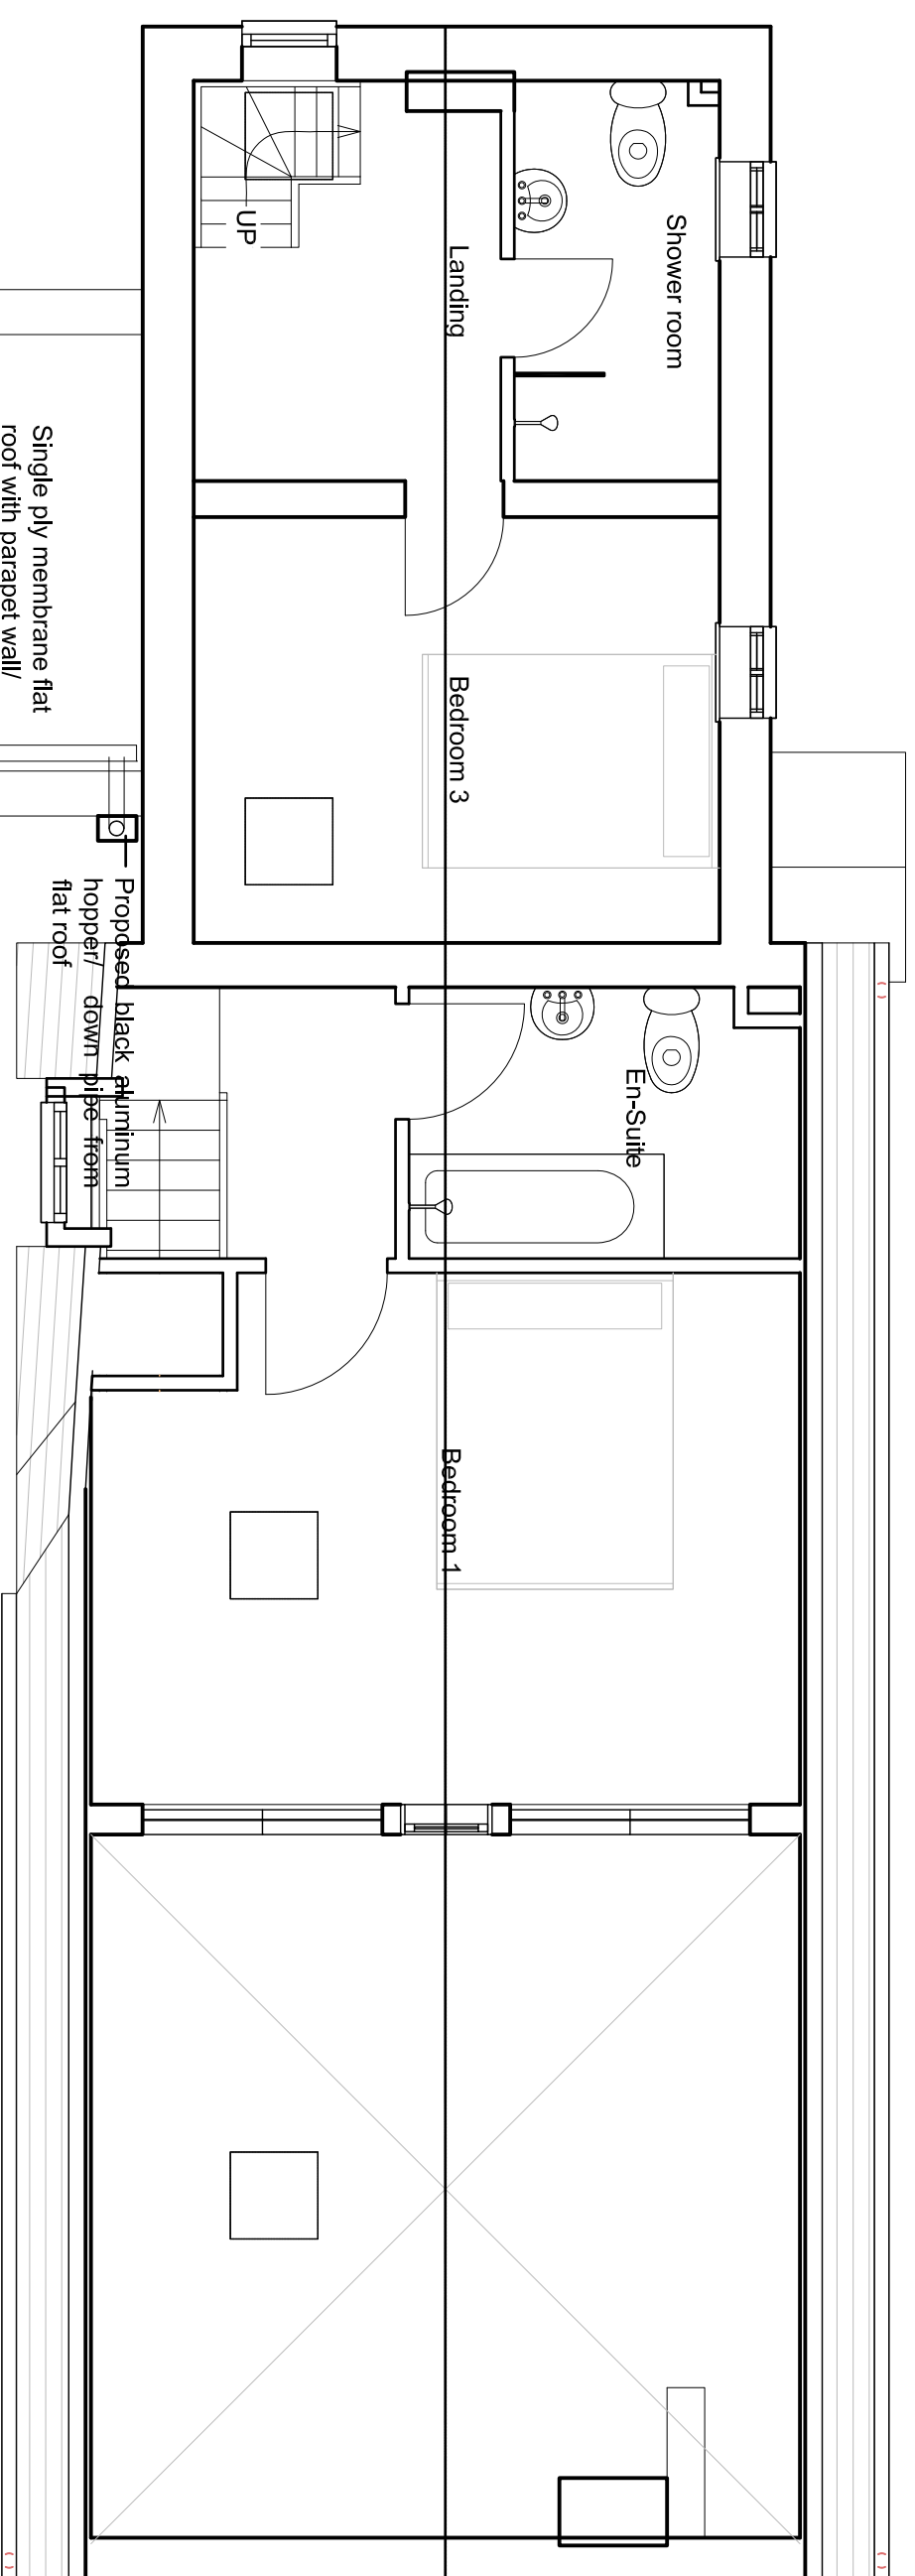

GROUND FLOOR PLAN 1:50

FIRST FLOOR PLAN 1:50

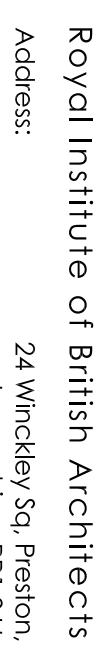

Tel: 0795078664 / 07887 914 903
Email: ac@ruralplanningservices.co.uk
rm@ruralplanningservices.co.uk
Website: www.ruralplanningservices.co.uk