


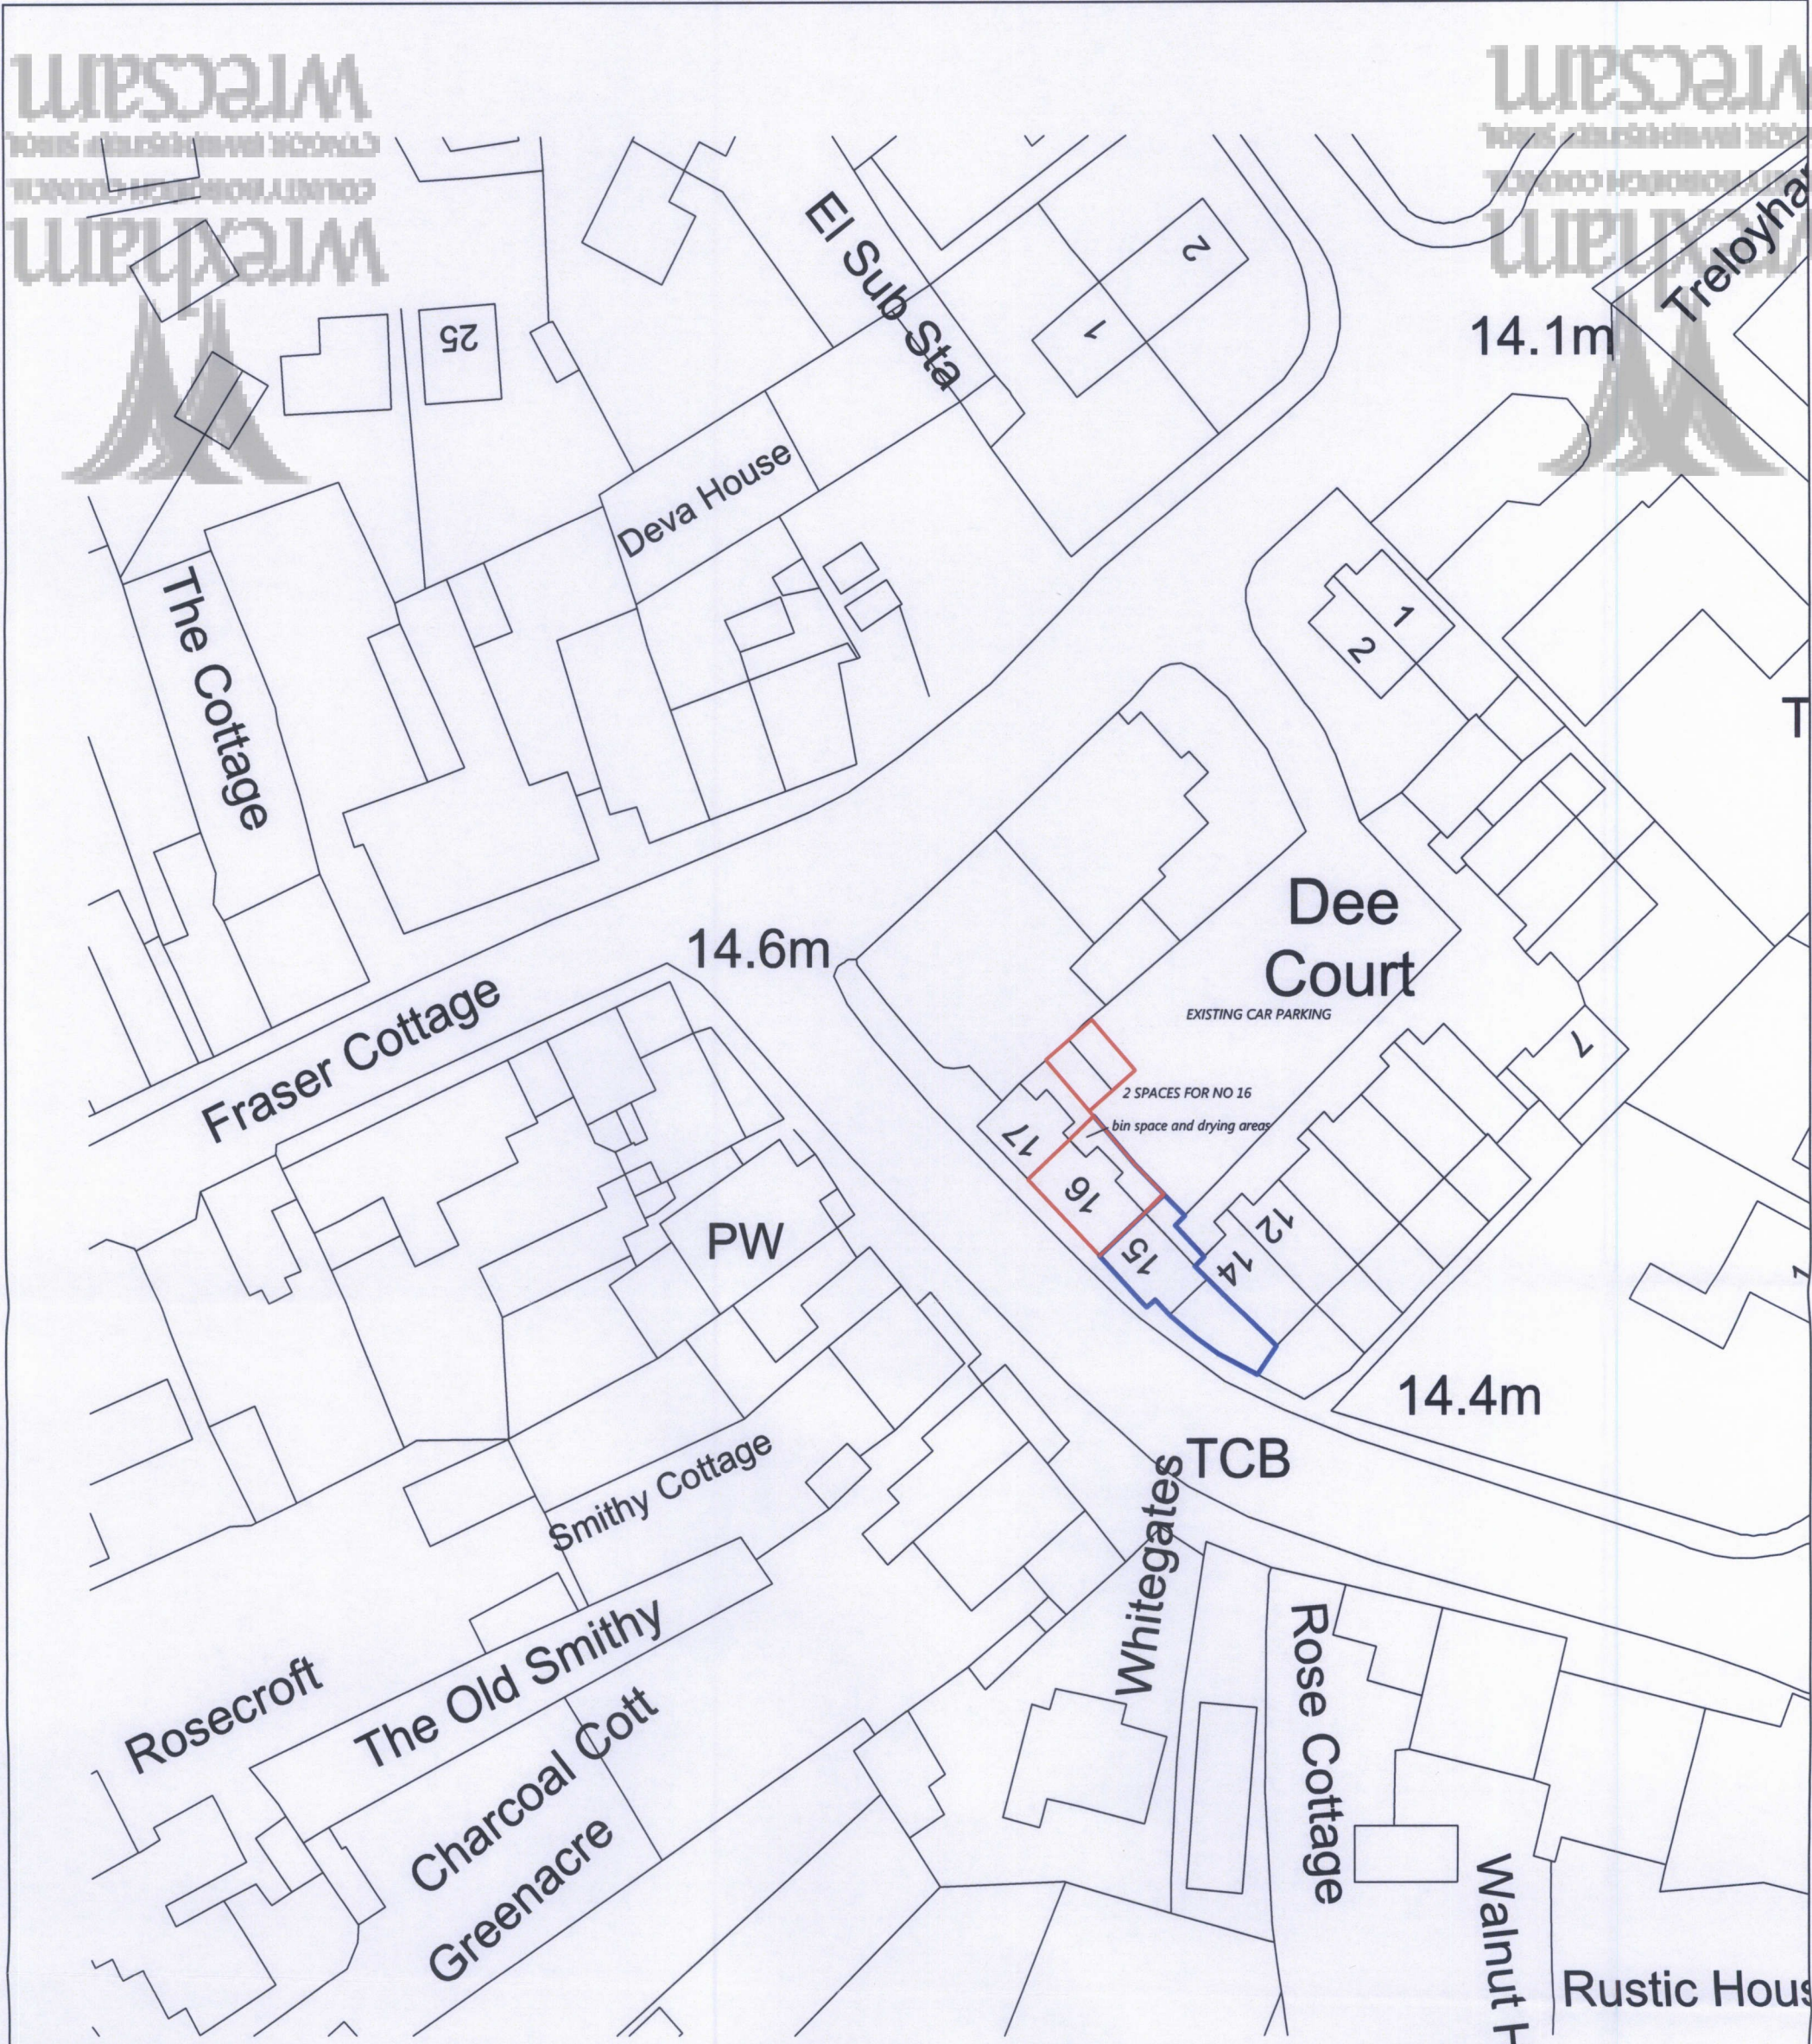

Ordnance Survey, (c) Crown Copyright 2018. All rights reserved. Licence number 100022422

NORTH

© COPYRIGHT. DO NOT SCALE. CHECK DIMENSIONS ON SITE. REPORT ANY ERRORS OR OMISSIONS TO ARCHITECT. PLANNING PURPOSE ONLY

Parry Davies Architects.		Chartered Architects.			
PROJECT TITLE		DATE	SCALE	DRWN	CHK
16 DEE COURT BANGOR ON DEE		DEC 2018	1:500@A3	RSG	
DRWG. TITLE		DRWG. NOS.		REV	
BLOCK PLAN		18.5924/B1		A	
Studio 55:20 North Wales Buisness Park Abergele LL18 7LJ					
Tel:01745 585517 E-mail: PDPArchitects@aol.com					

P2018/1041