
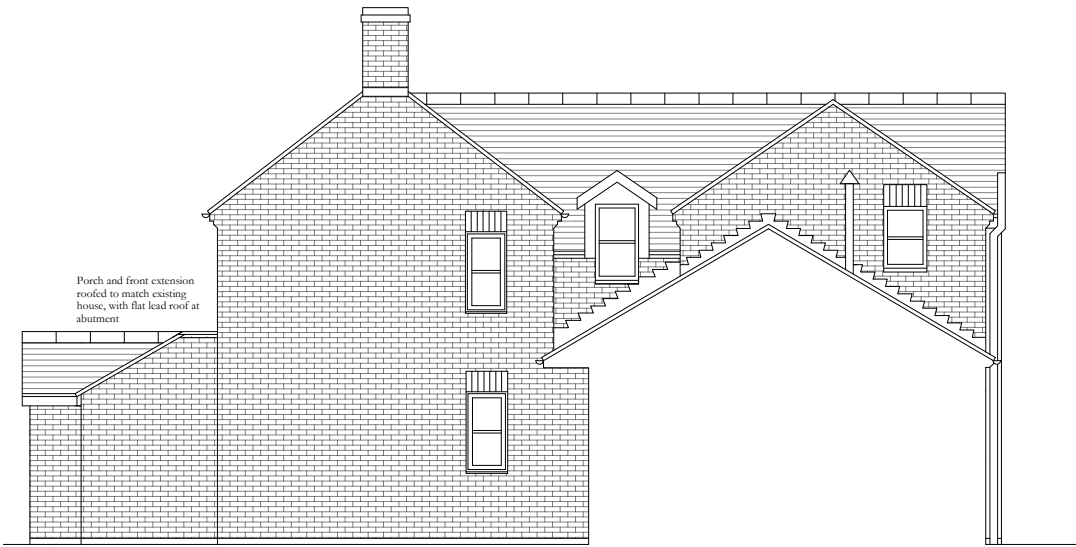


FOR PLANNING

Please do not scale! All dimensions
to be checked and confirmed on site.

DN103

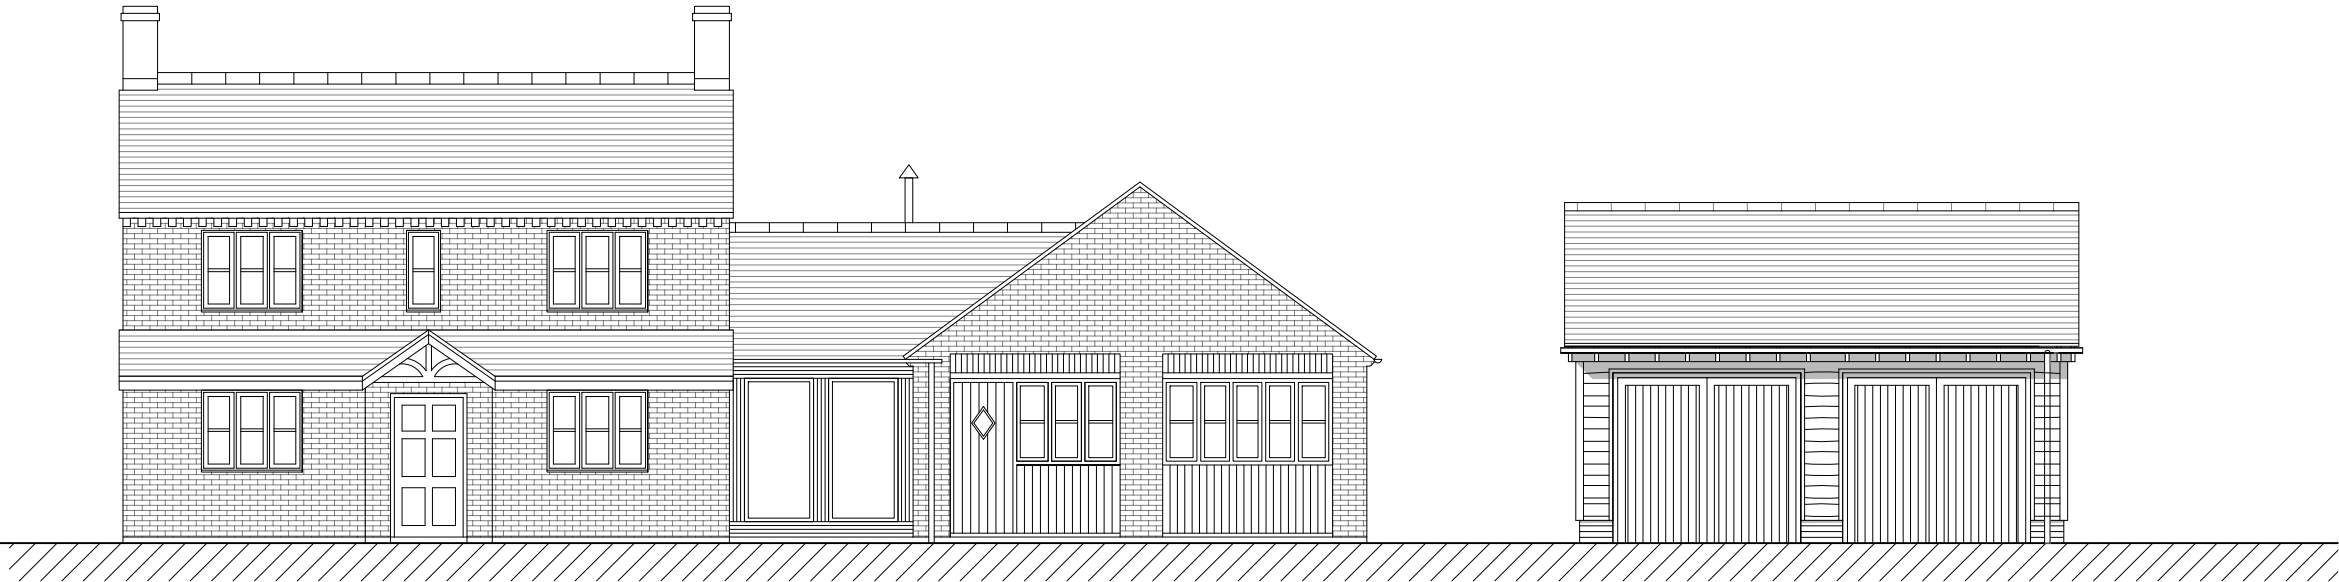

REV - B

NOV. 2020

S D PEMBLE RIBA

ELEVATIONS AS PROPOSED

SCALE 1:100 AT A3

LODGE COTTAGE, TYBROUGHTON

MRS SUSIE GOODALL