


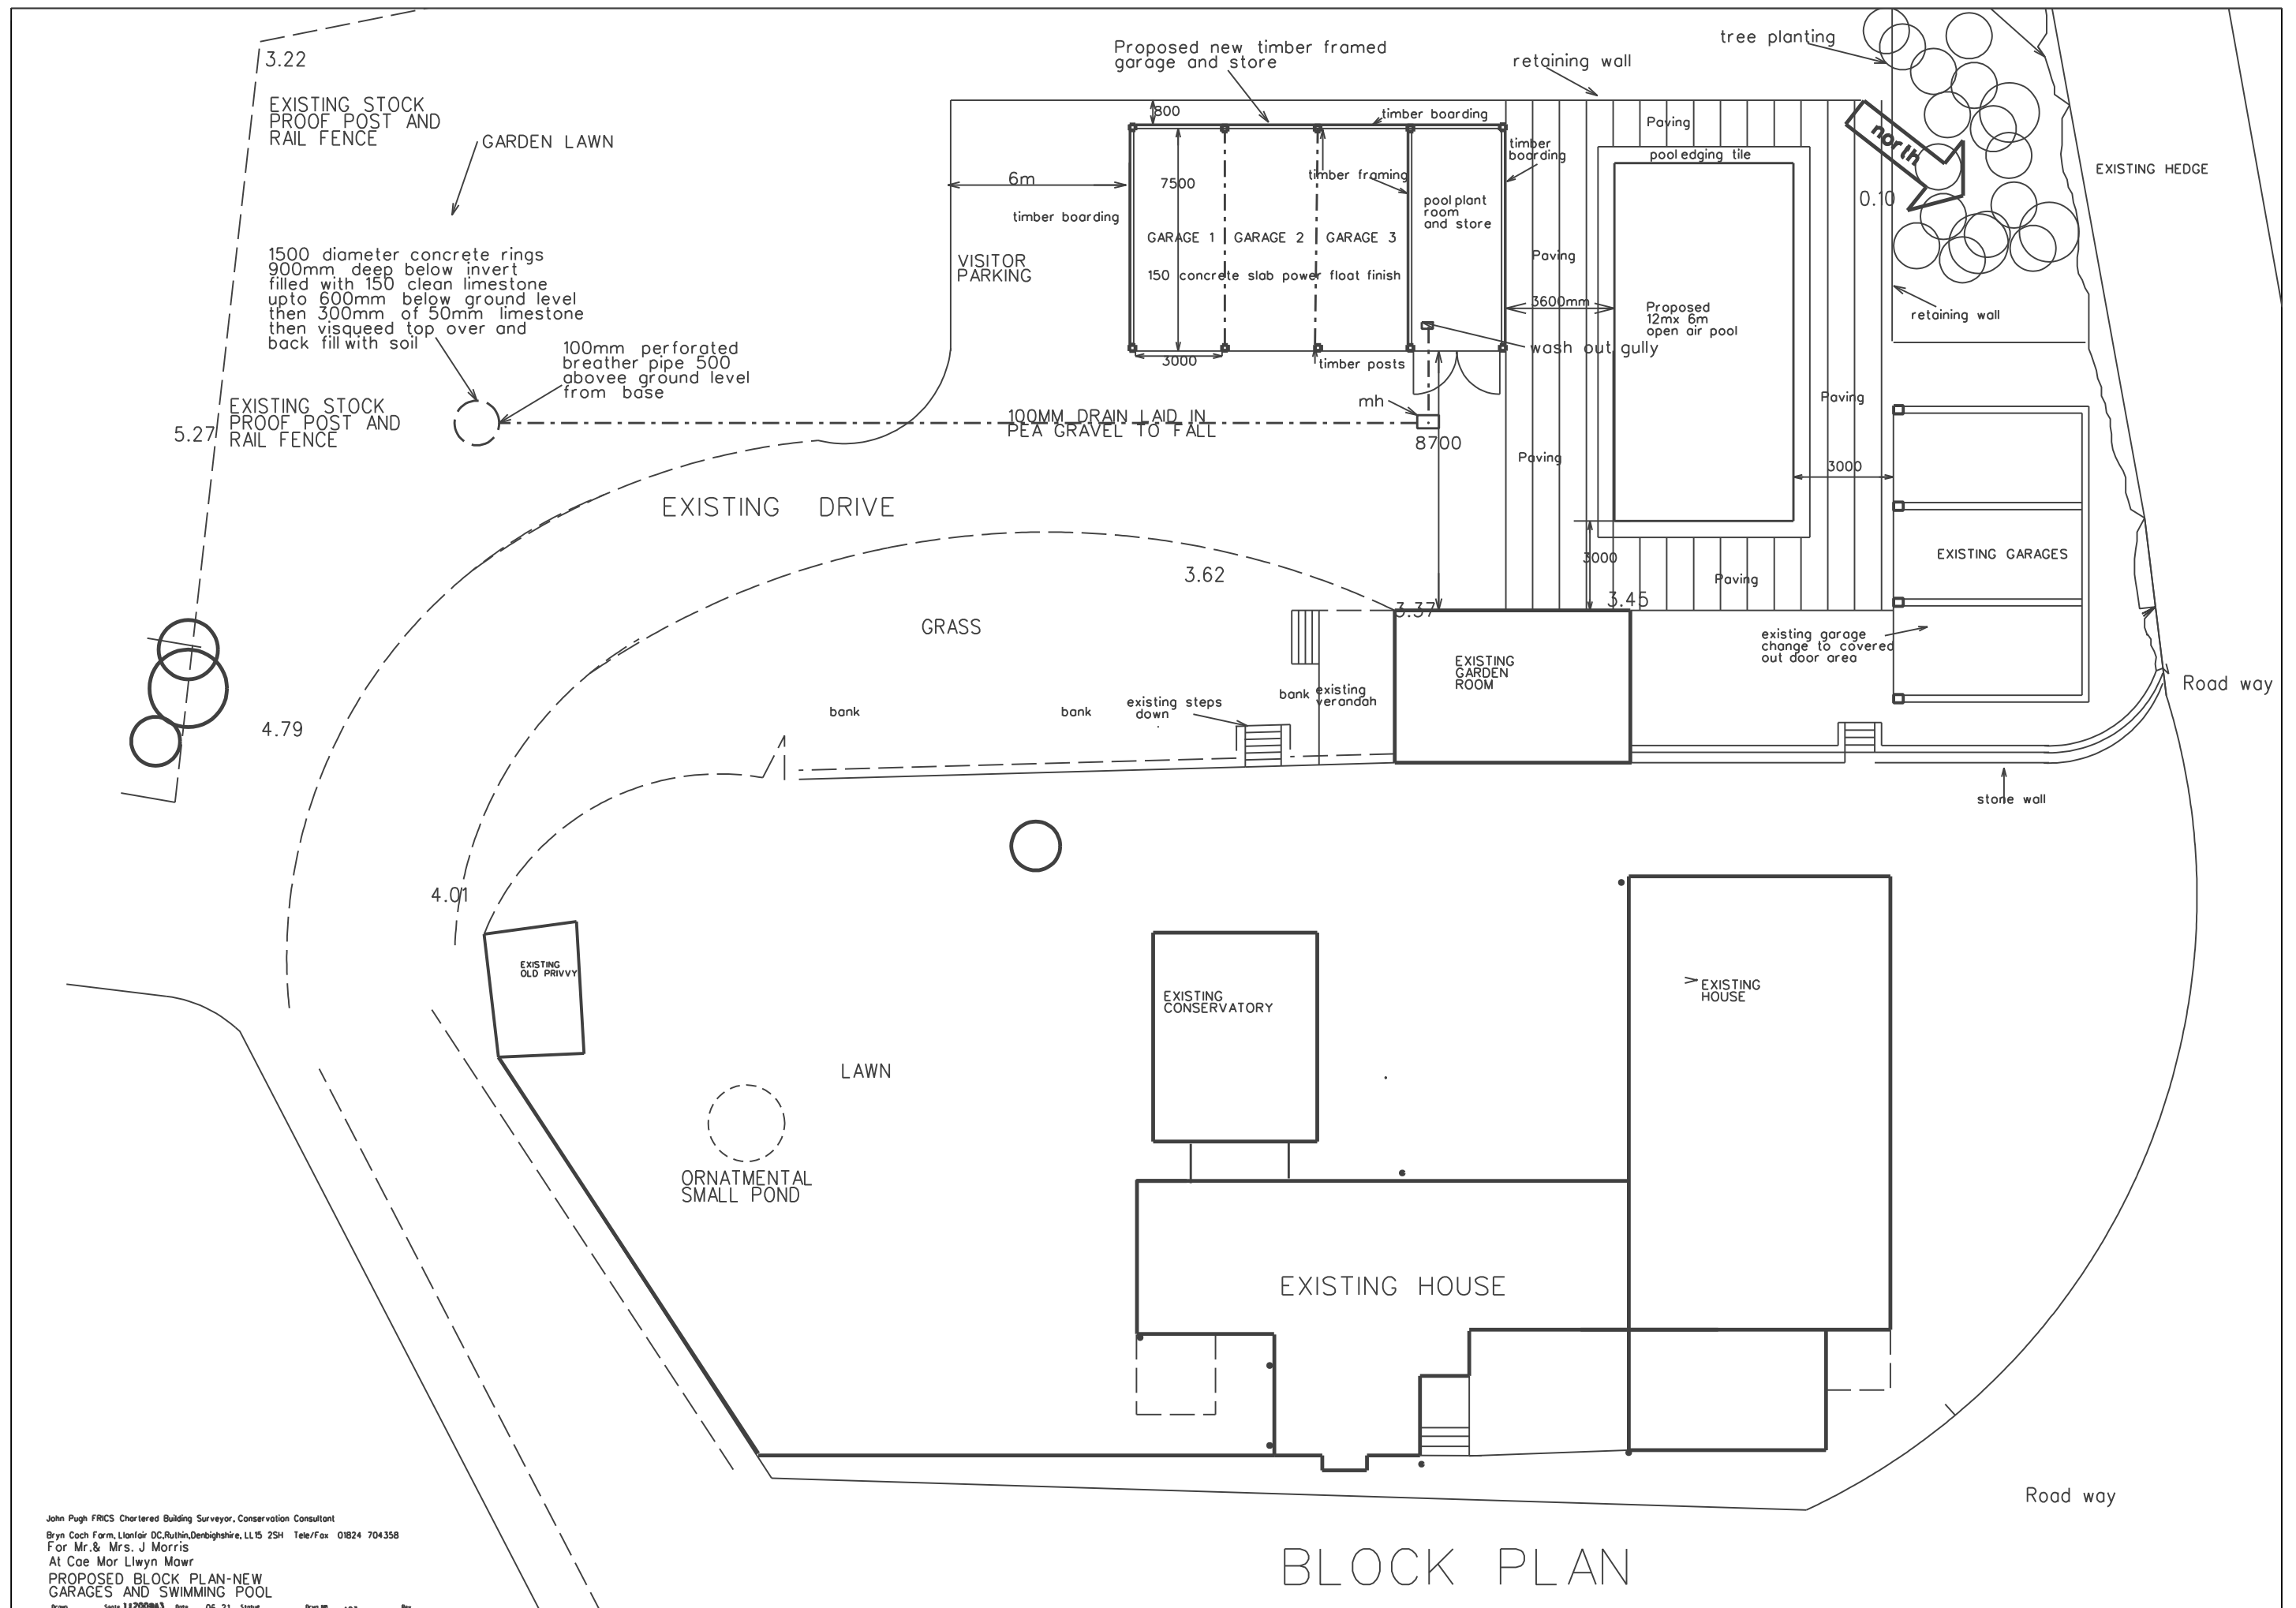

John Pugh FRICS Chartered Building Surveyor, Conservation Consultant
 Bryn Coch Farm, Llanfair DC, Ruthin, Denbighshire, LL15 2SH Tele/Fax: 01824 704358
 For Mr. & Mrs. J Morris
 At Coe Mor Llwyn Mawr
 PROPOSED BLOCK PLAN-NEW
 GARAGES AND SWIMMING POOL

Drawn: Seta 11200003 Date: 06.21 Status: Drawn: 493 Rev:

...\\REVISED FROM POOL TO OFFICE.dg 10/08/2021 11:57:18