


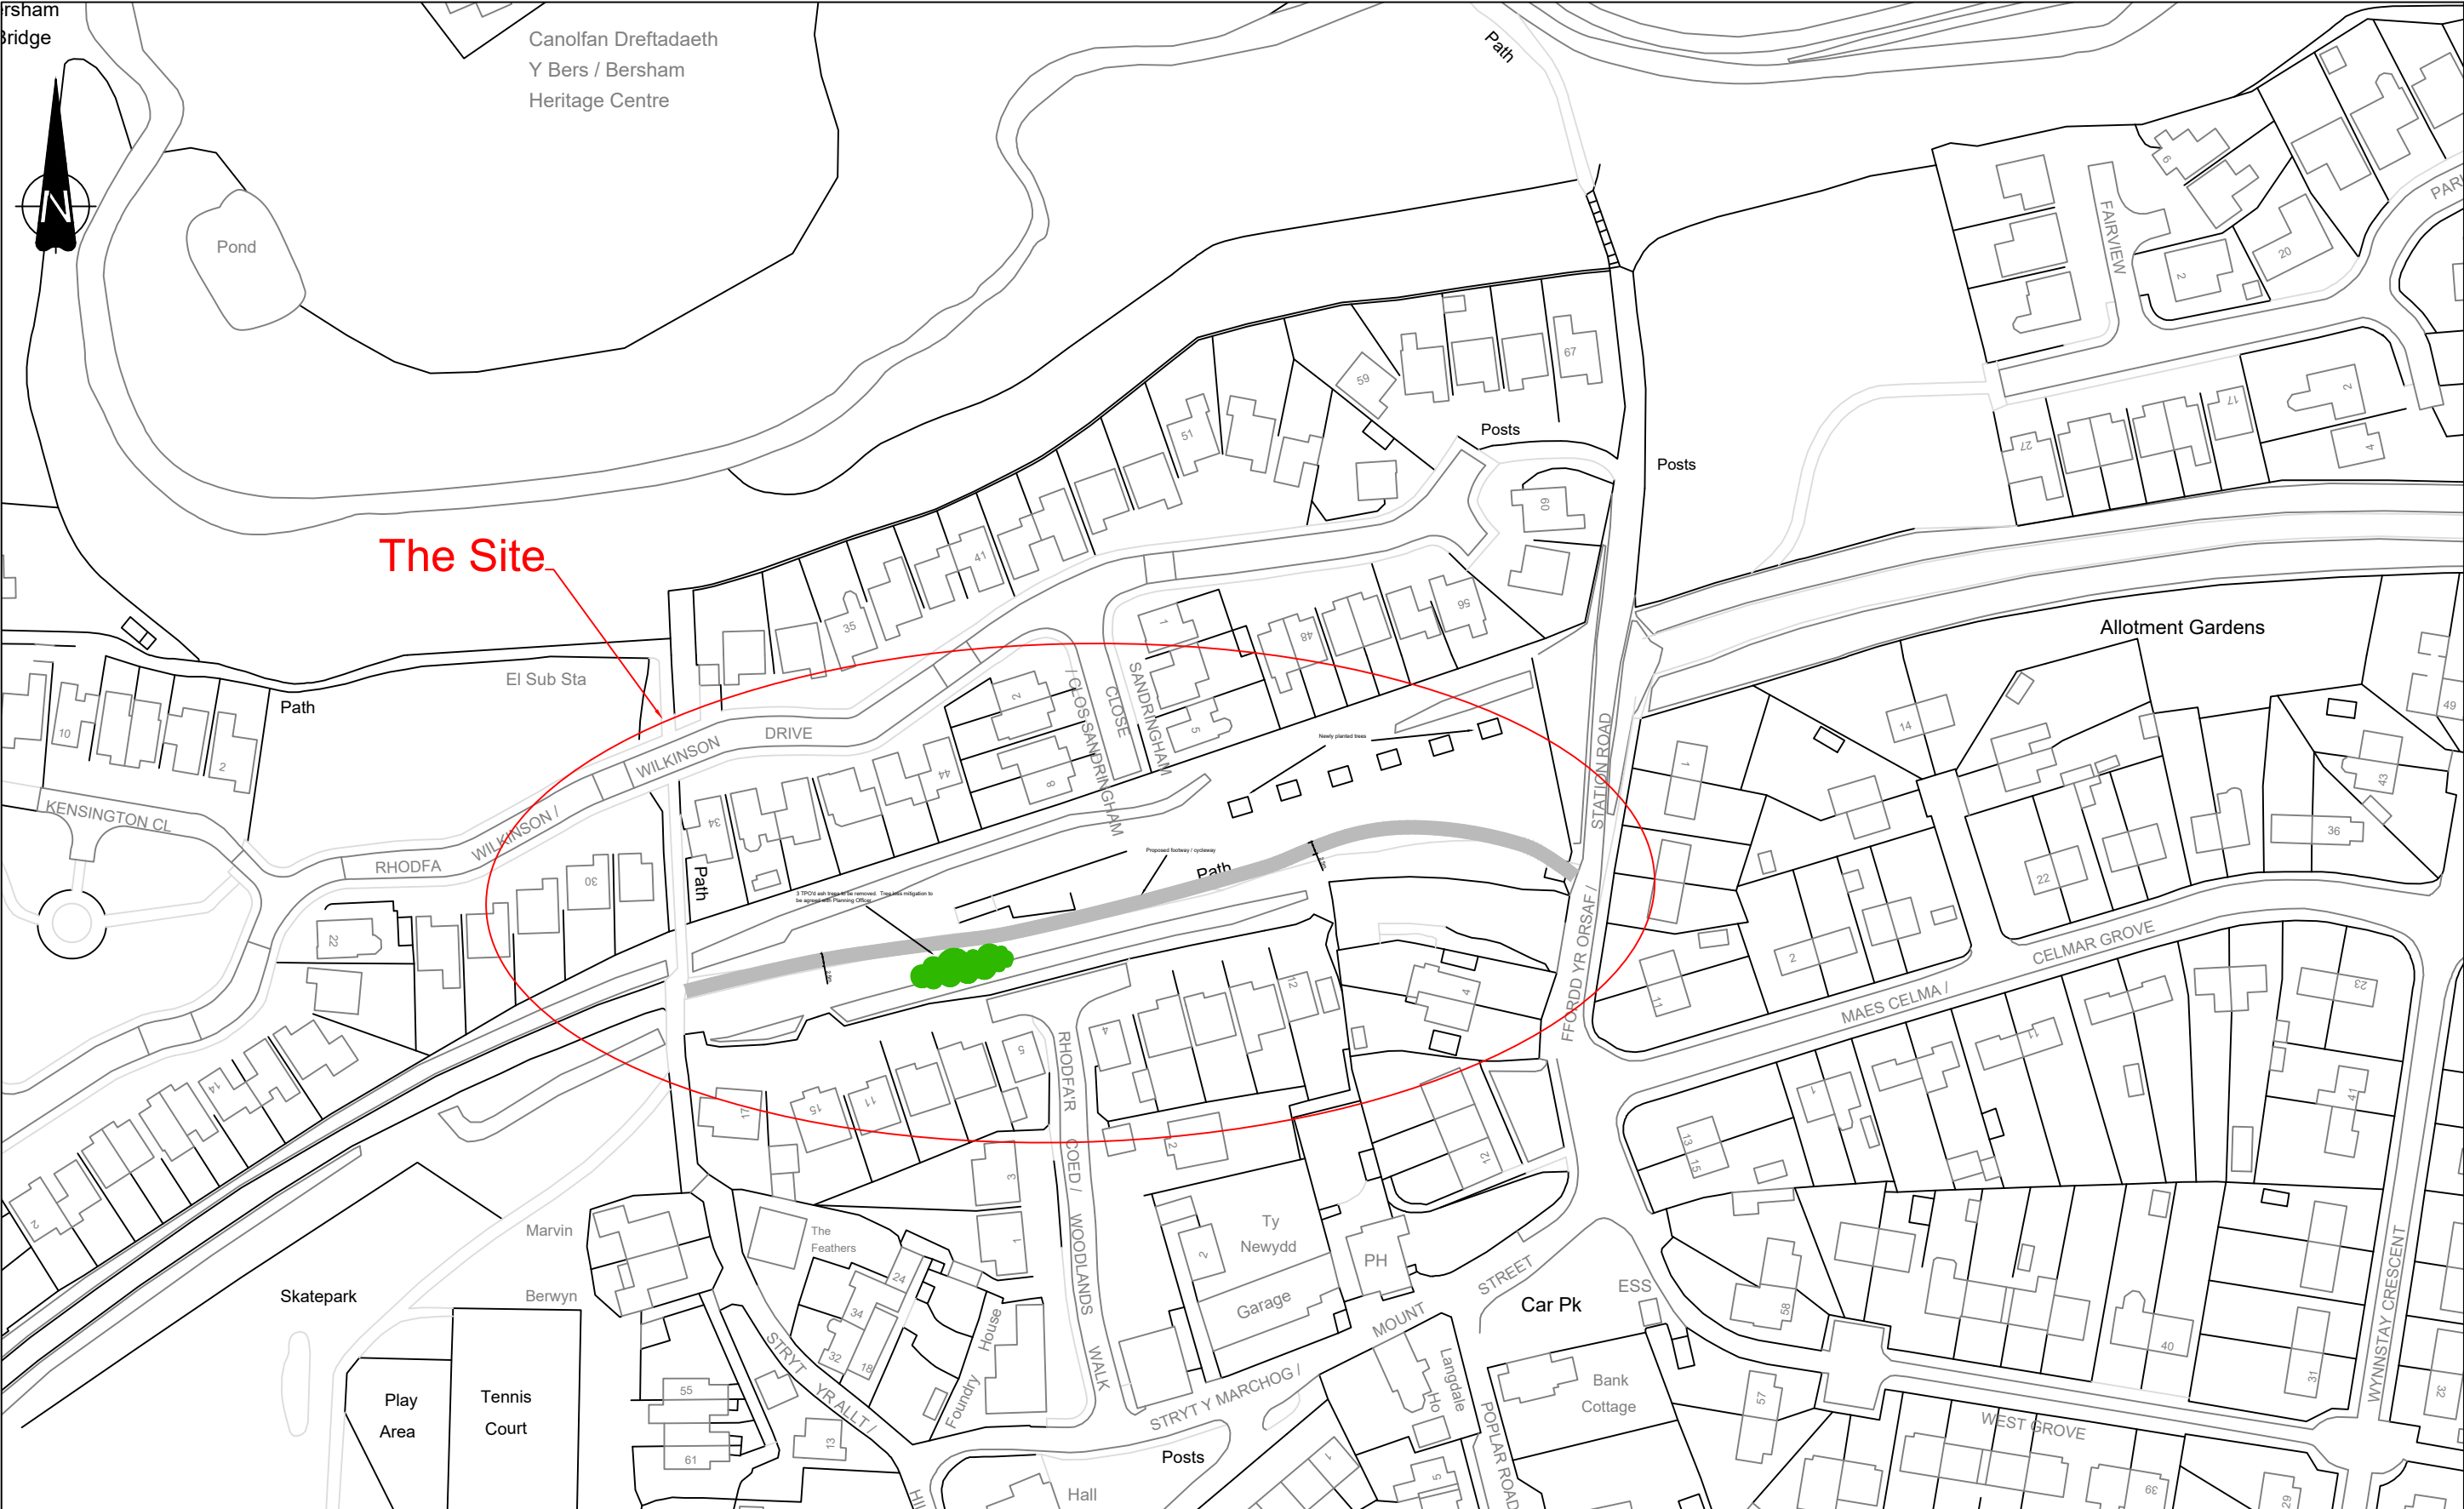

DRAWING NUMBER: 21105	A	 wrexham COUNTY BOROUGH COUNCIL CYNGOR BWRDEISTREF SIROL WRECSAM	WREXHAM COUNTY BOROUGH COUNCIL CYNGOR BWRDEISTREF SIROL WRECSAM		JOB NUMBER: CE 21105		SCALES: 1:1250 A3	AMENDMENTS:	DATE	SCHEME TITLE: Rhostyllen Footway / Cycleway	
			ABBNEY ROAD SOUTH, W.I.E., WREXHAM LL13 9PW. DE FFORDD YR ABATY, Y.Dd.W., WRECSAM LL13 9PW.		SECTION: ROADS		NATIONAL GRID REF:	DRAWING TITLE: Location Plan SJ312489			
			DARREN WILLIAMS PRIF SWYDDOG AMGYLCHEDD A THECHNEGOL CHIEF OFFICER ENVIRONMENT AND TECHNICAL		DRAWN BY: AeF		STATUS: Scheme		DRAWING NUMBER: 21105 02 A		
			Tel./Ffôn: (01978) 298989 www.wrexham.gov.uk www.wreccsam.gov.uk		CHECKED BY:		A Original Drawing		05/08/2021		
					APPROVED BY:						