




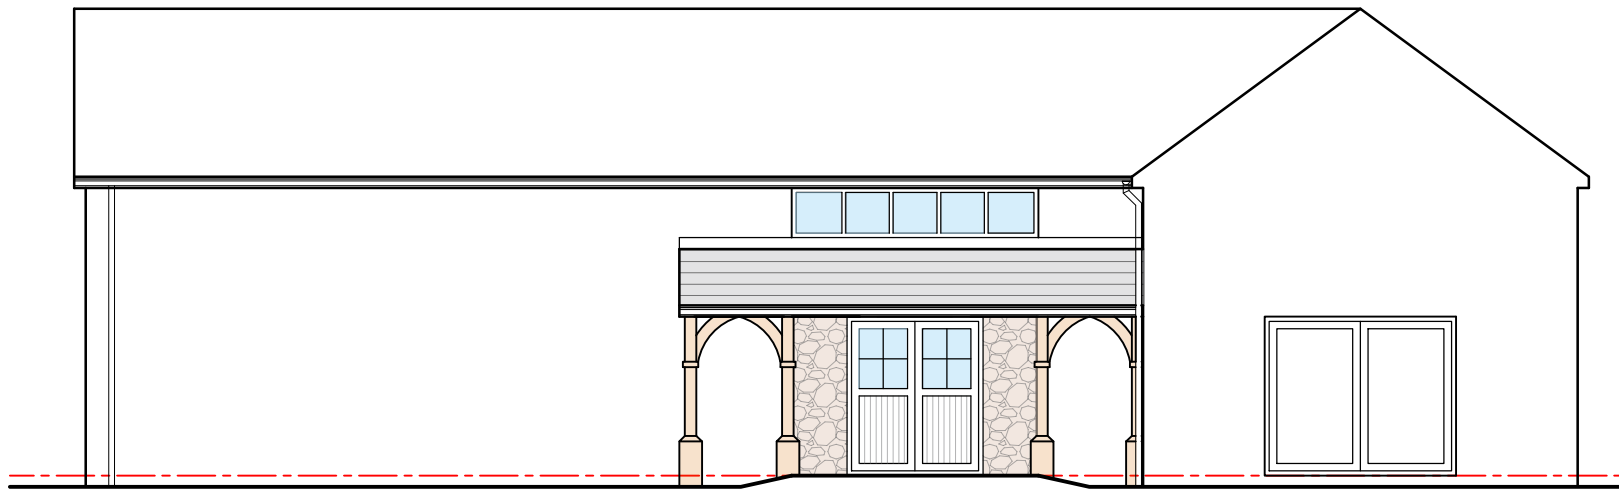


Front Elevation

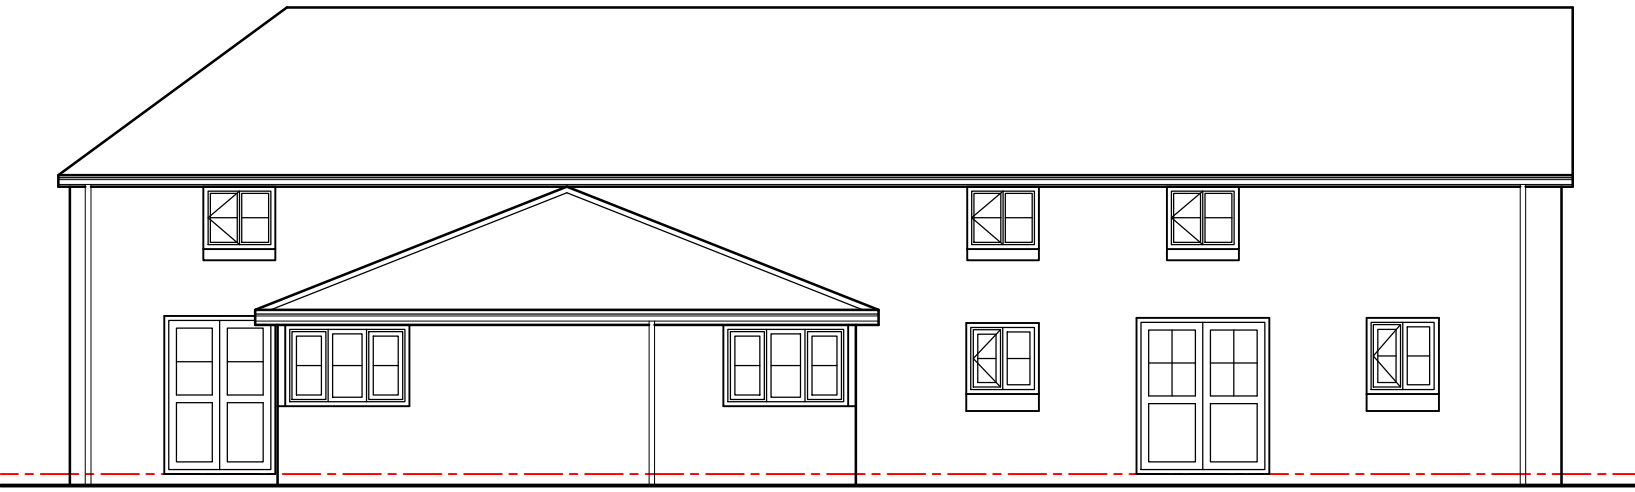

Rear Elevation

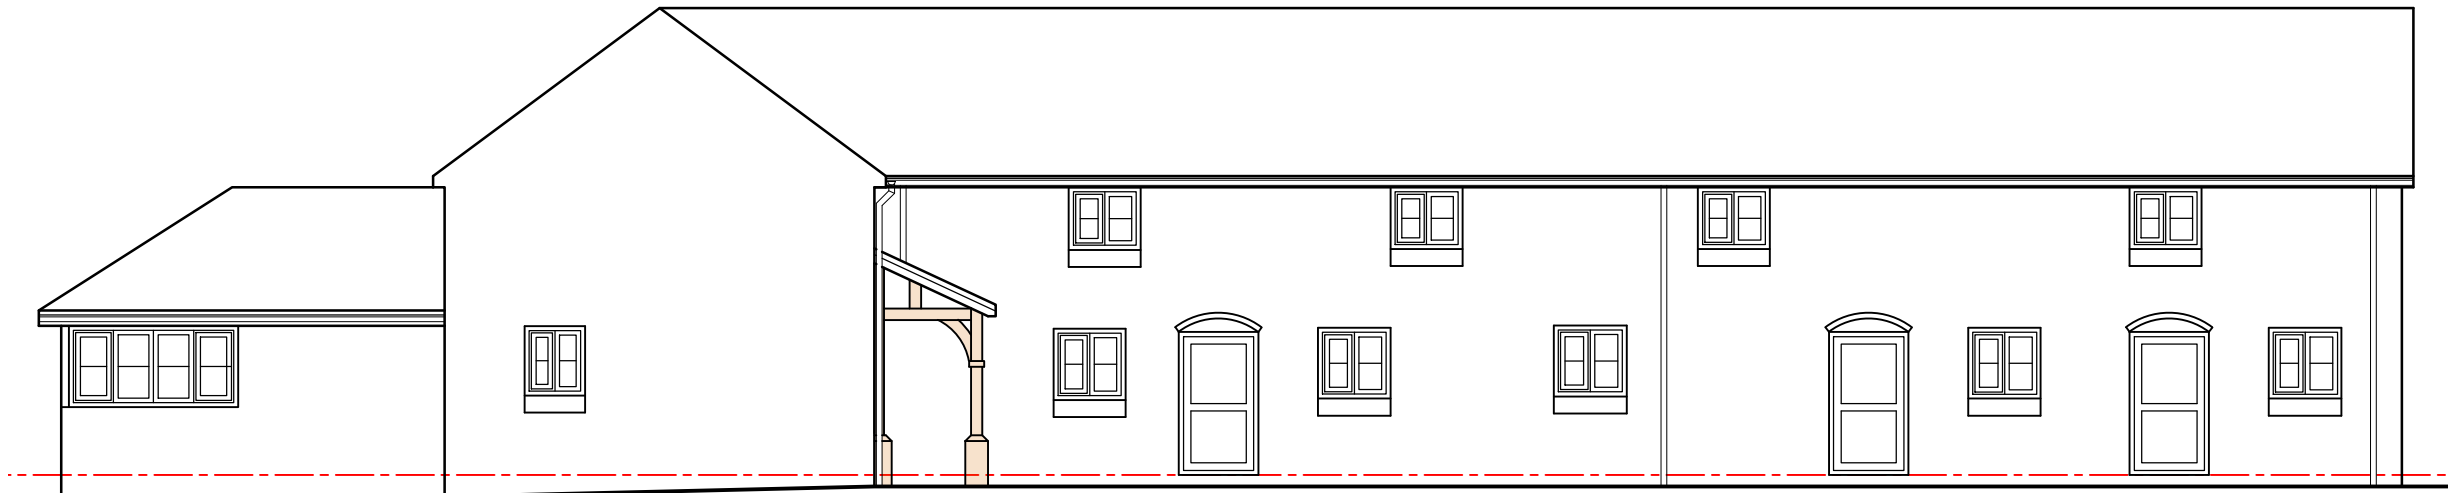

Side 01 Elevation

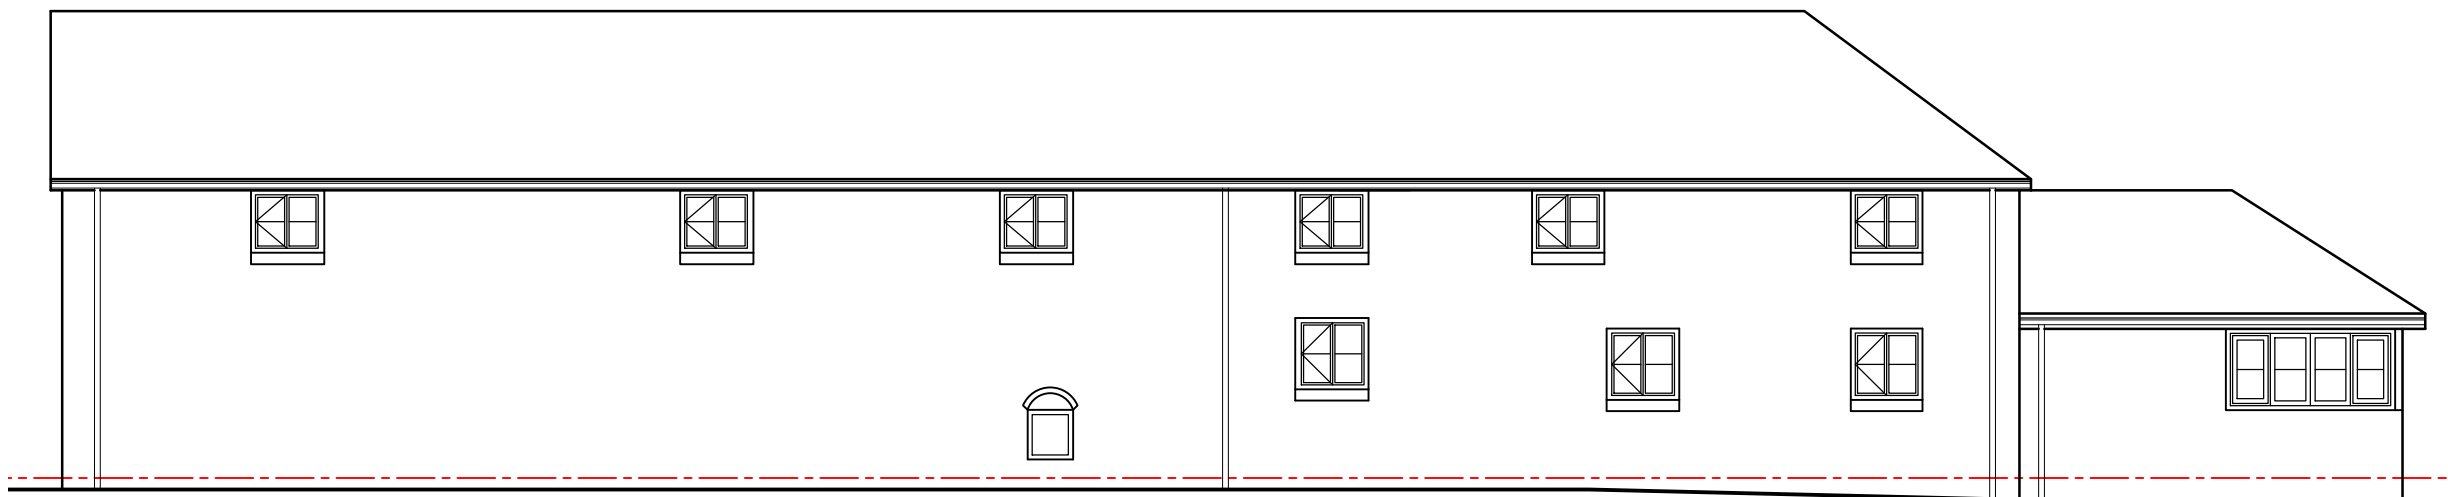

Side 02 Elevation