


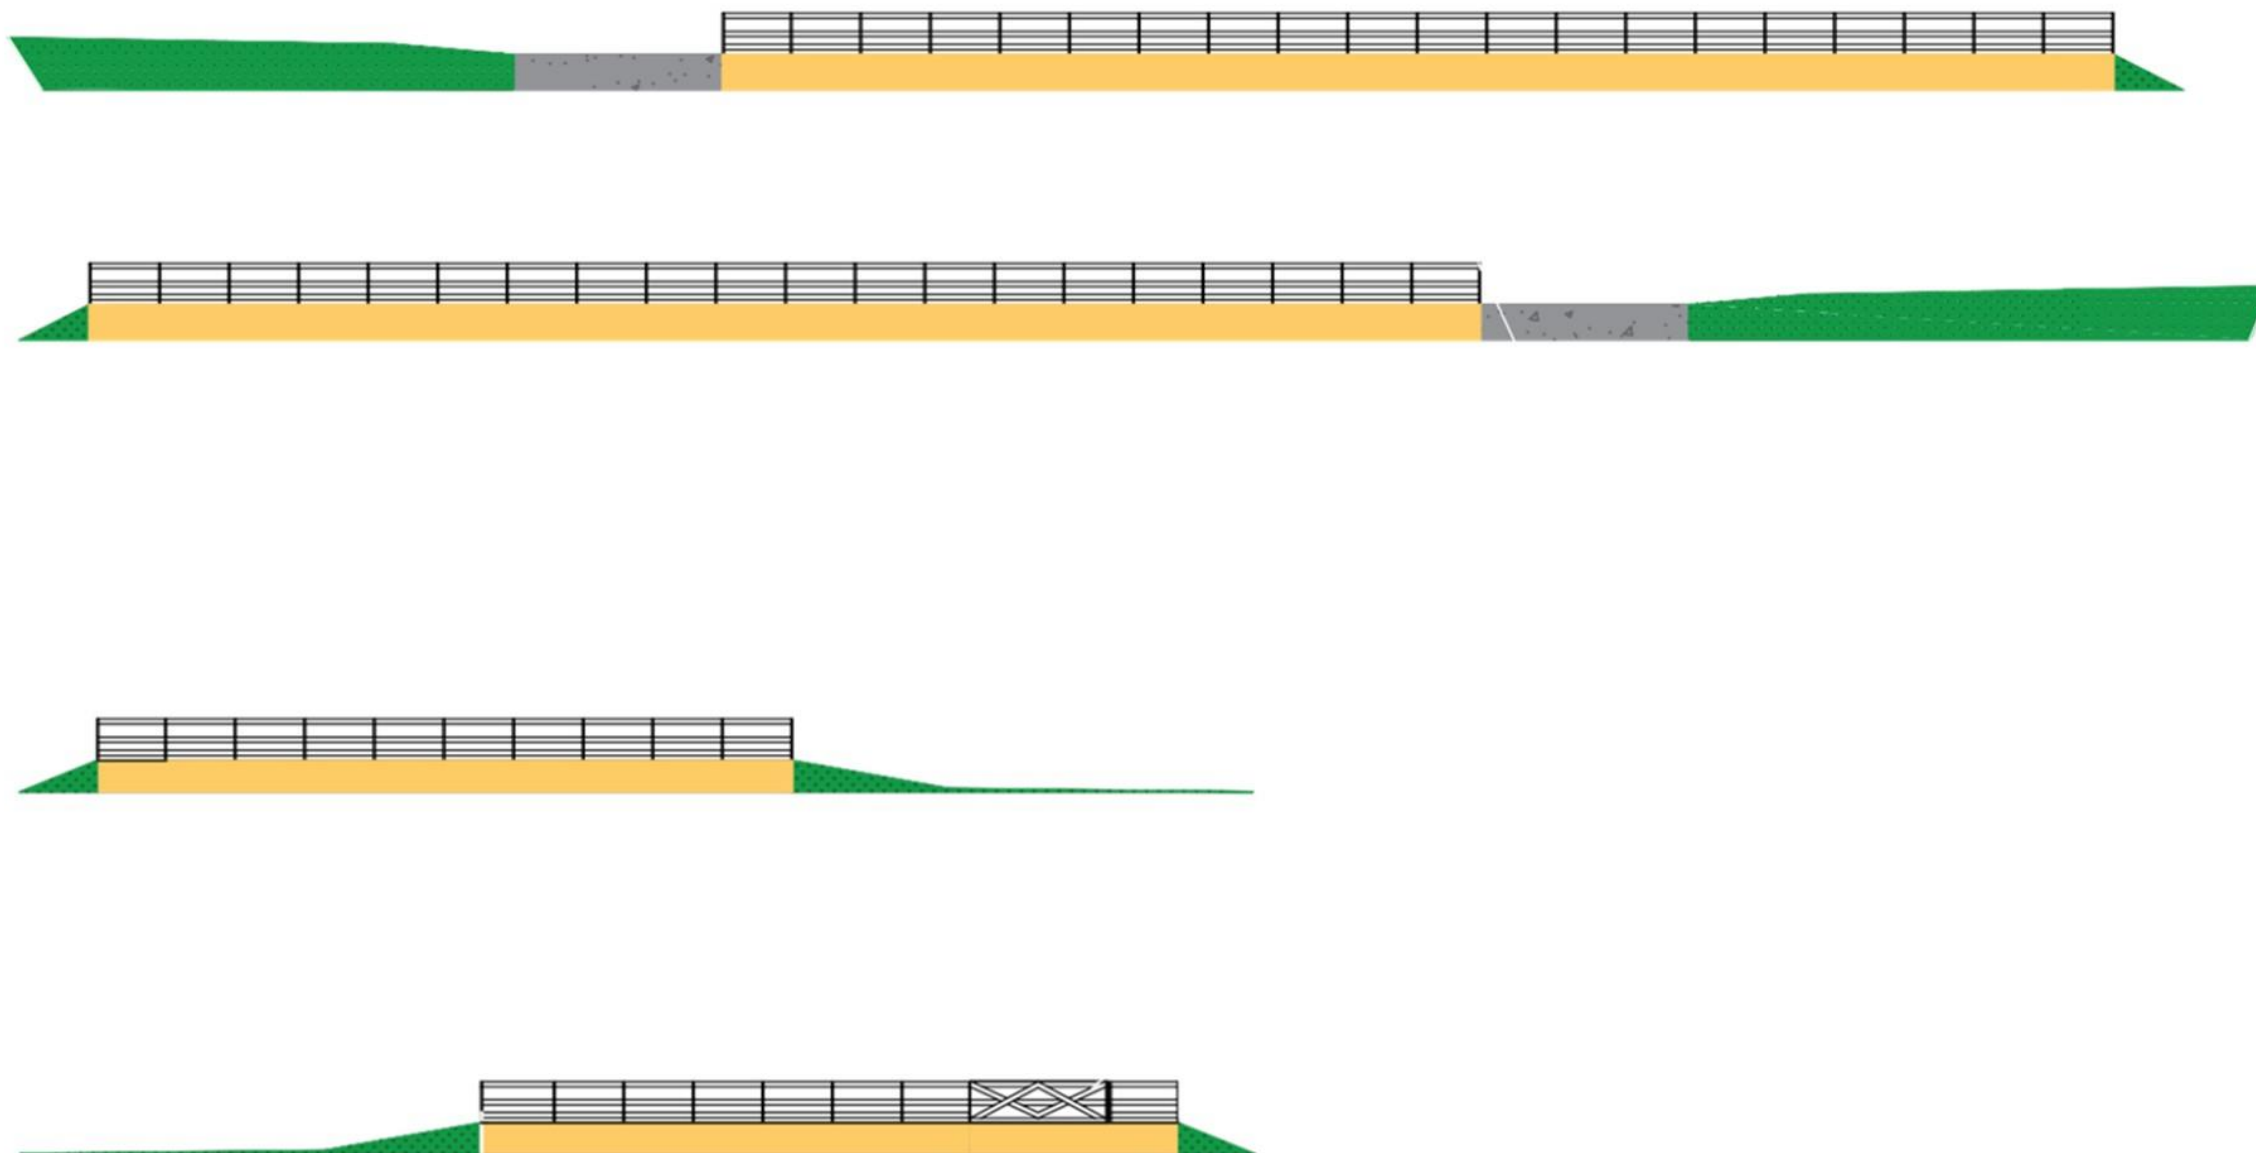

ELECTRIC	---	---
ELECTRIC FROM RECORDS	---	---
WATER	---	---
WATER FROM RECORDS	---	---
GAS FROM RECORDS	---	---
BT FROM RECORDS	---	---
COMMS	---	---
COMMS FROM RECORDS	---	---
STREET LIGHTING	---	---
STREET LIGHTING FROM RECORDS	---	---
CCTV	---	---
CCTV FROM RECORDS	---	---
TRAFFIC MANAGEMENT	---	---
TRAFFIC MANAGEMENT FROM RECORDS	---	---
OIL PIPELINE	---	---
OIL PIPELINE FROM RECORDS	---	---
UNKNOWN	---	---
MISCELLANEOUS	---	---
DRAINAGE	---	---
DRAINAGE FROM RECORDS	---	---
OVERHEAD BT	---	---
OVERHEAD ELECTRIC	---	---
EXTRA HIGH VOLTAGE ELECTRIC	---	---
HIGH VOLTAGE ELECTRIC	---	---
LOW VOLTAGE ELECTRIC	---	---
HIGH PRESSURE GAS	---	---
LOW PRESSURE GAS	---	---
INTERMEDIATE PRESSURE GAS	---	---
ASSUMED DRAINAGE	---	---
SURVEY AREA	---	---
TEXT BOX	---	---
DOT	---	---
NO. OF TRACES	---	---
NO. OF RECORDS	---	---
d	---	---
#	---	---
GPR	---	---
HEDGE	---	---
TREE	---	---

SCALE = 1:200