




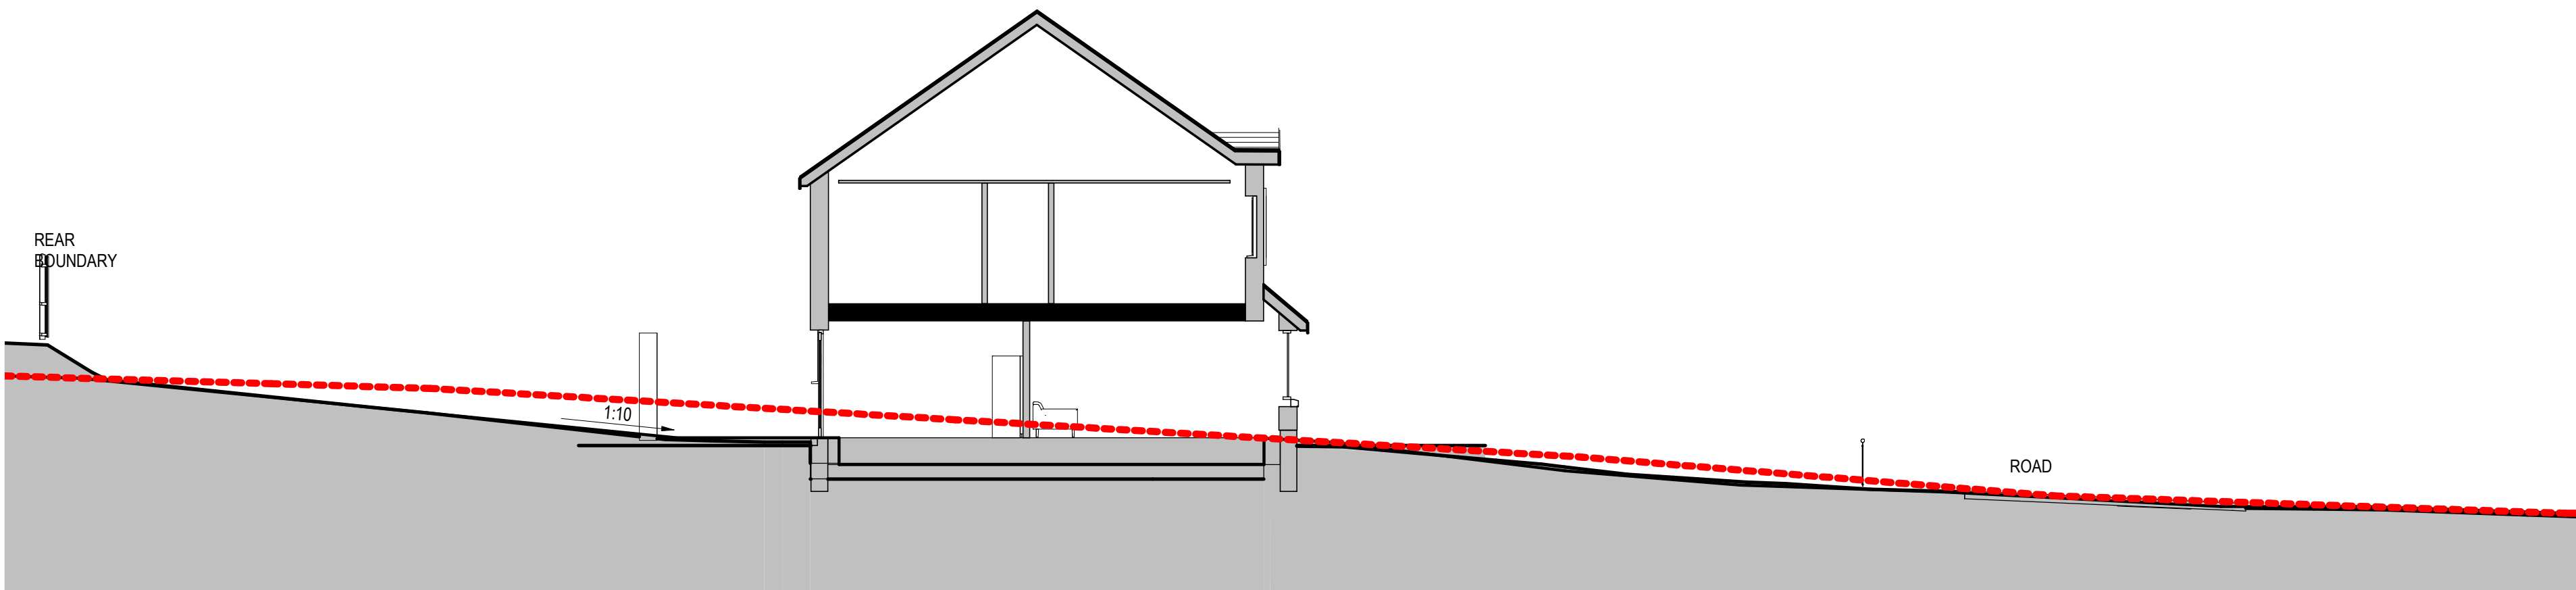


PLOTS 1/2
1 : 100

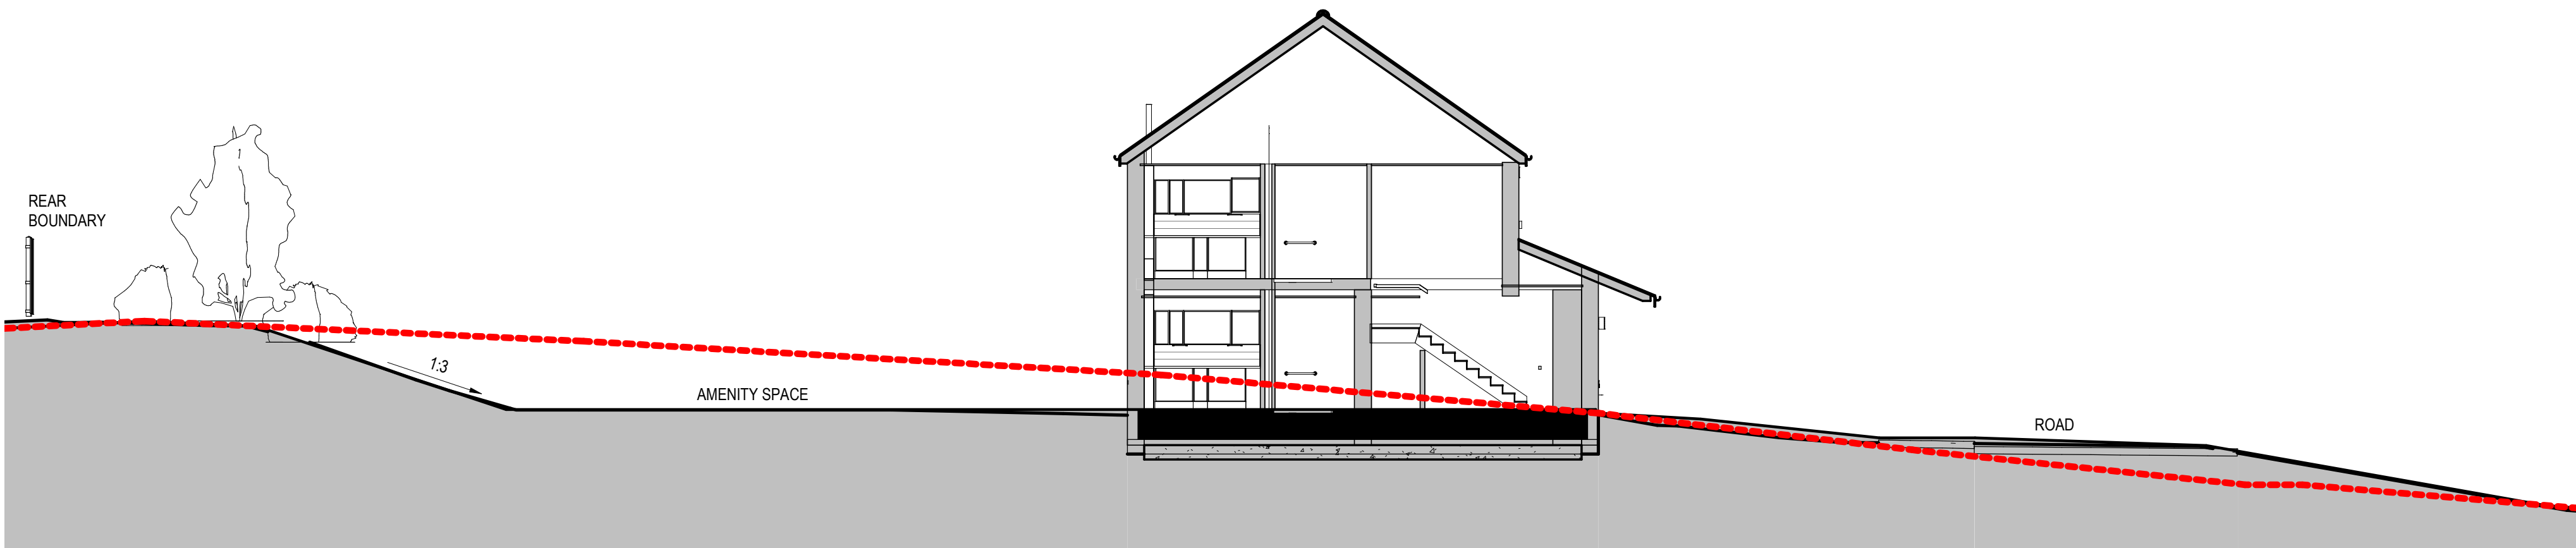


PLOTS 10-13
1 : 100

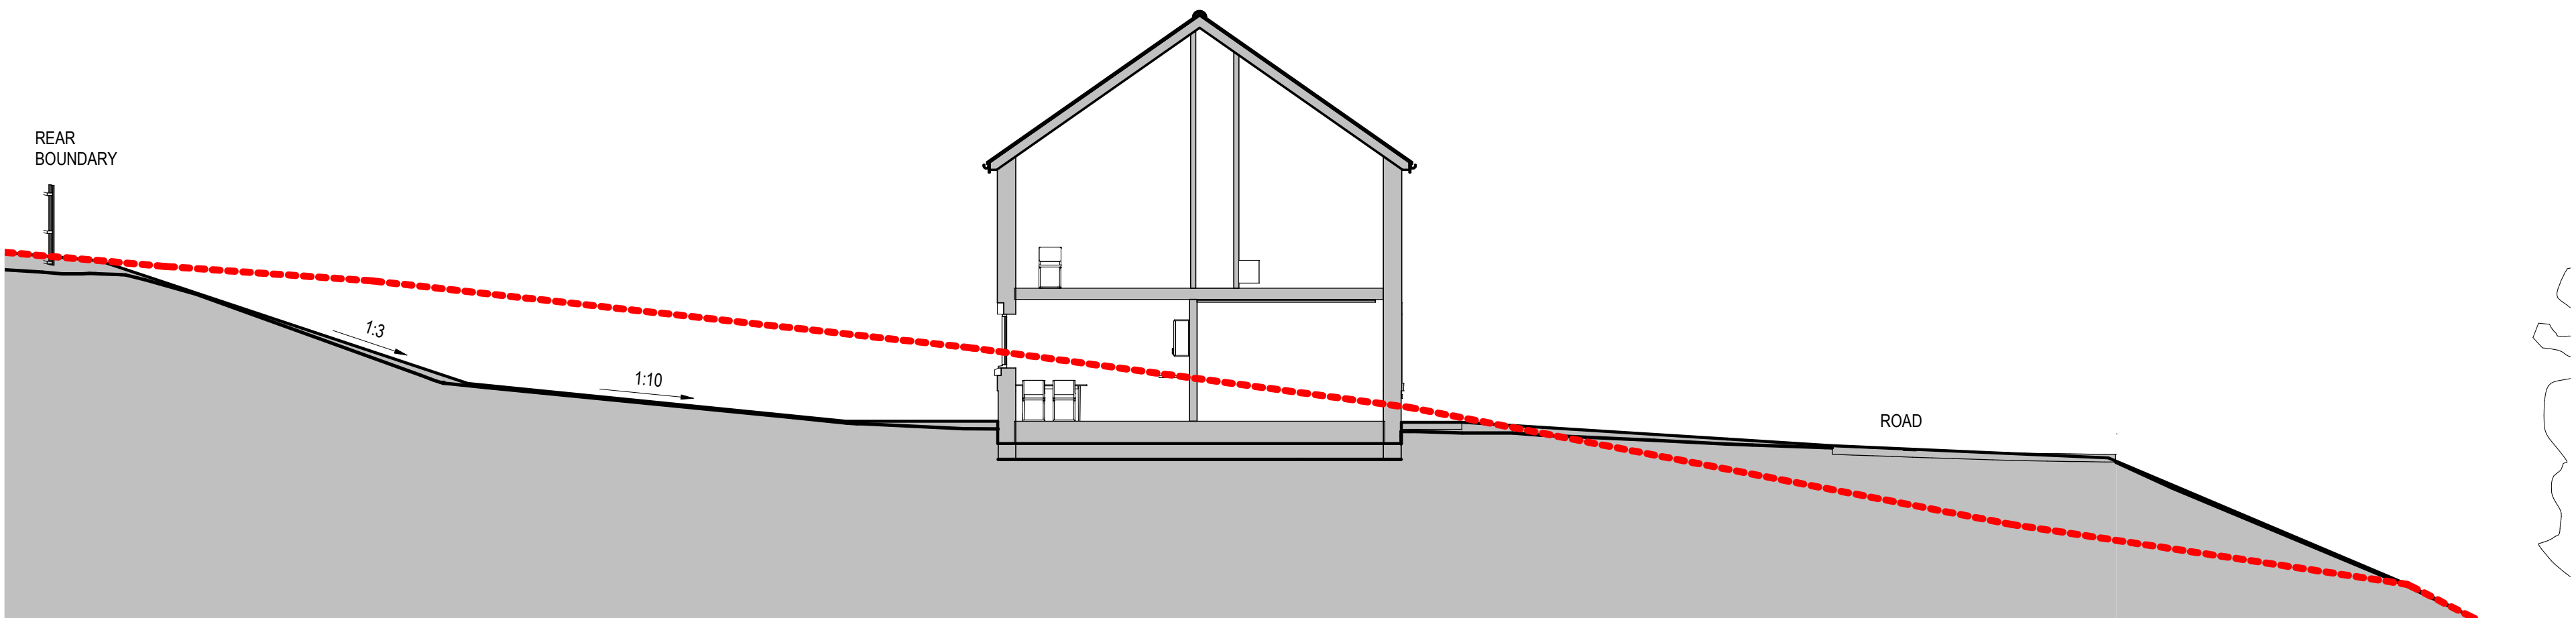

PLOTS 18/19
1 : 100

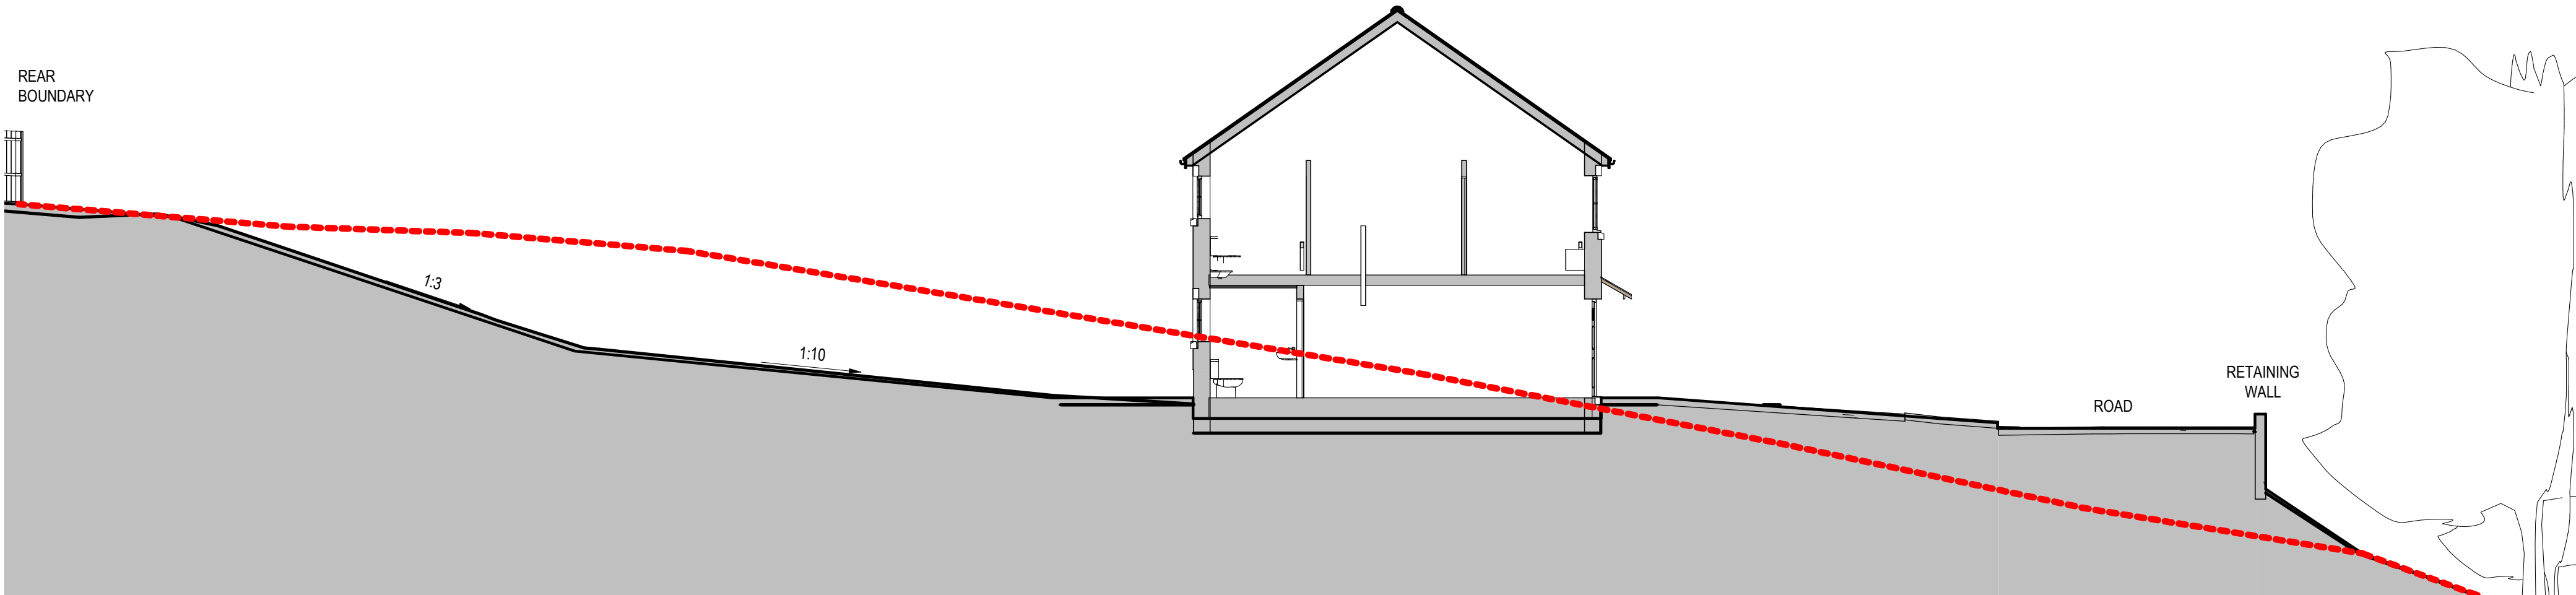

PLOTS 20/21
1 : 100

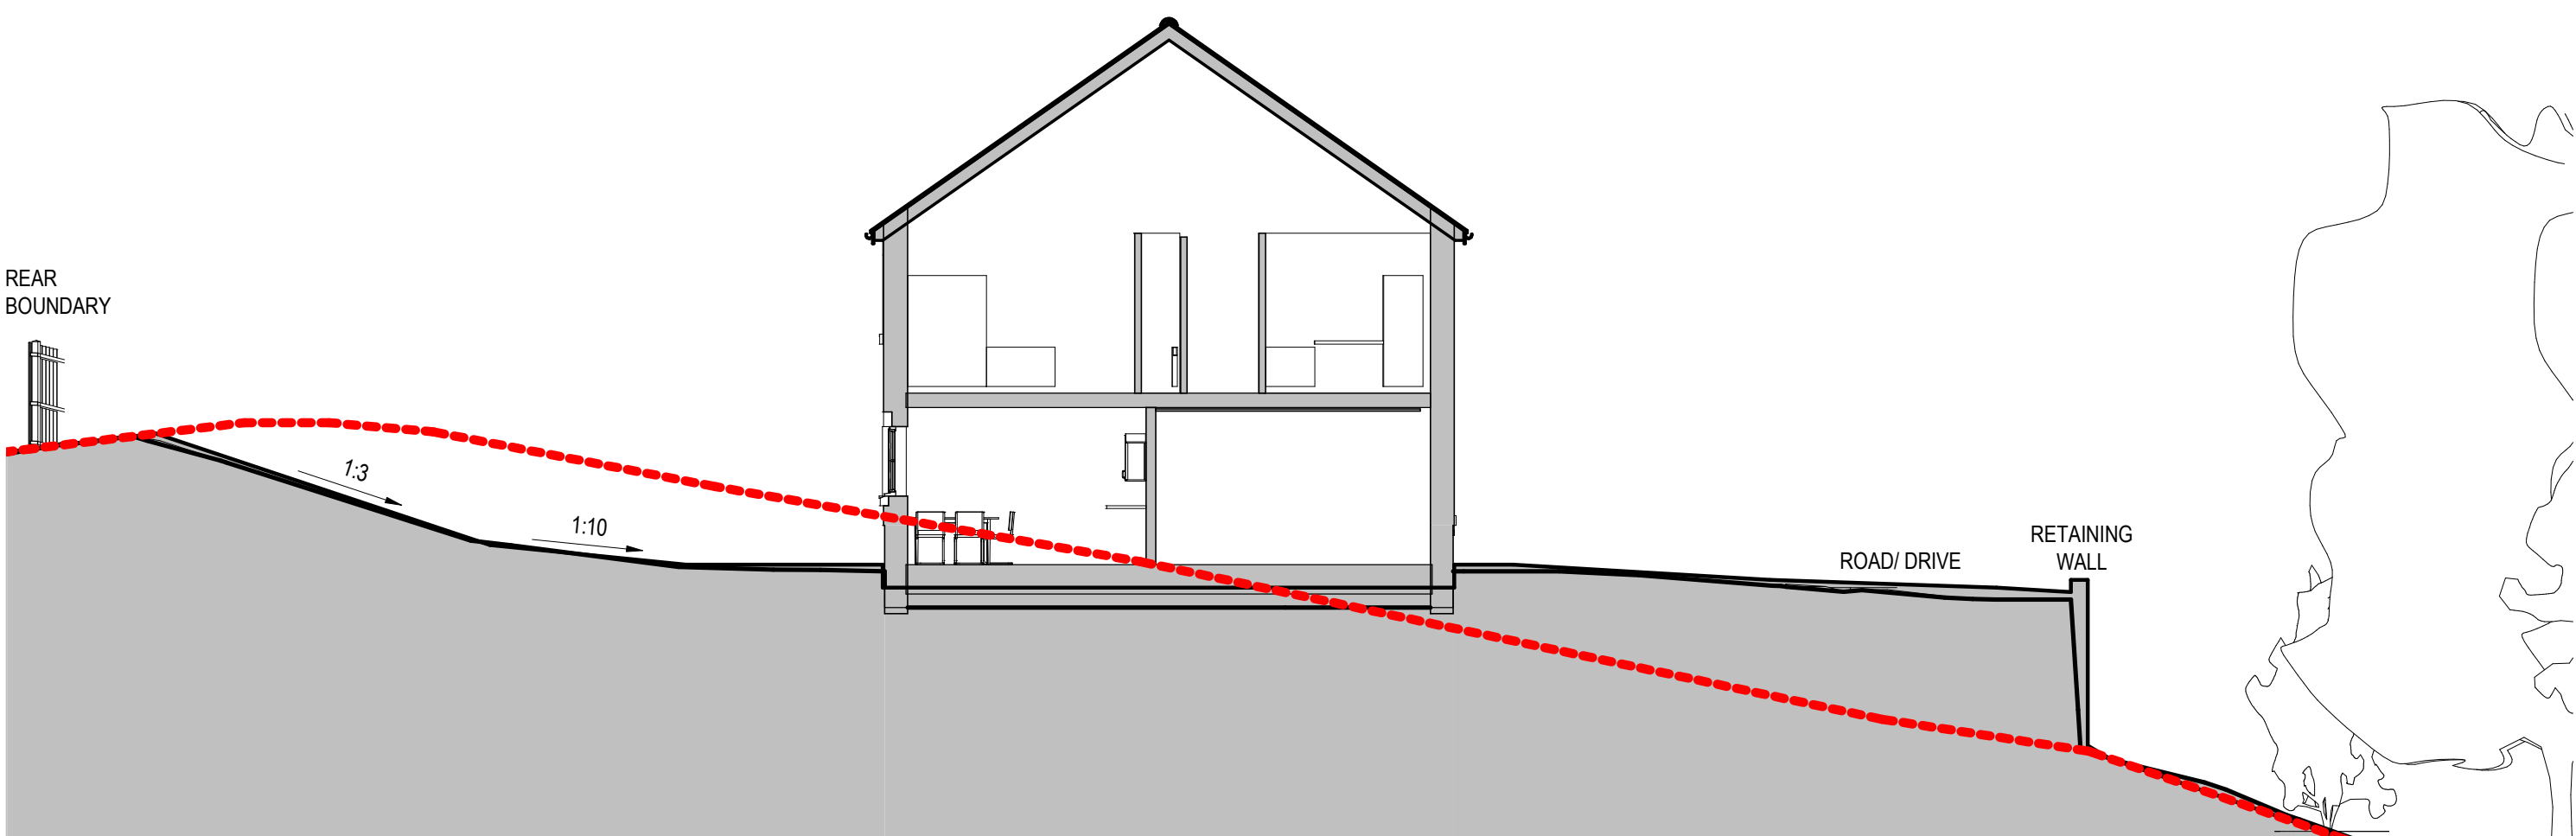

PLOTS 22/23
1 : 100

B	ISSUED FOR PLANNING	16/08/18	IO
A	REISSUED FOR PLANNING APPLICATION	15/08/18	IO
REV	DESCRIPTION	DATE	BY

THIS DRAWING IS THE COPYRIGHT OF AINSLEY GOMMON ARCHITECTS. WORK TO FIGURED DIMENSIONS ONLY. CHECK ALL DIMENSIONS ON SITE. ANY DISCREPANCIES TO BE NOTIFIED TO THE ARCHITECT. ELEMENTS OF STRUCTURE SHOWN ARE INDICATIVE AND FOR GUIDANCE. FINAL DESIGN TO BE AS STRUCTURAL ENGINEERS DETAILS AND SPECIFICATION.

PROJECT
WOODLANDS FARM,
DODDS LANE
for WWHA

DRAWING TITLE
SITE SECTIONS

SCALE	DATE	DRAWN	CHECKED
1 : 100@A1	11/07/18	DP	DP
DRAWING STATUS	PLANNING		
JOB No	DRAWING No	REVISION	
C861	077	B	

AG **A** AINSLEY GOMMON ARCHITECTS

THE OLD POLICE STATION, 15 GLYNNE WAY, HAWARDEN, CH5
Tel: 01244 537 100 | wales@agarchitects.co.uk | www.agarchitects.co.uk
Ainsley Gommon Architects Ltd. Registered in England & Wales No. 4187948
Registered Office: 1 Prince Street, Hamilton Square, Birkenhead CH41 6PJ

PRINTED 15/08/2018 17:02:28

0m 2m 4m 6m 8m 10m

VISUAL SCALE 1:100 @ A1