




Rev.	Revision description	Drawn	Checked	Date
------	----------------------	-------	---------	------

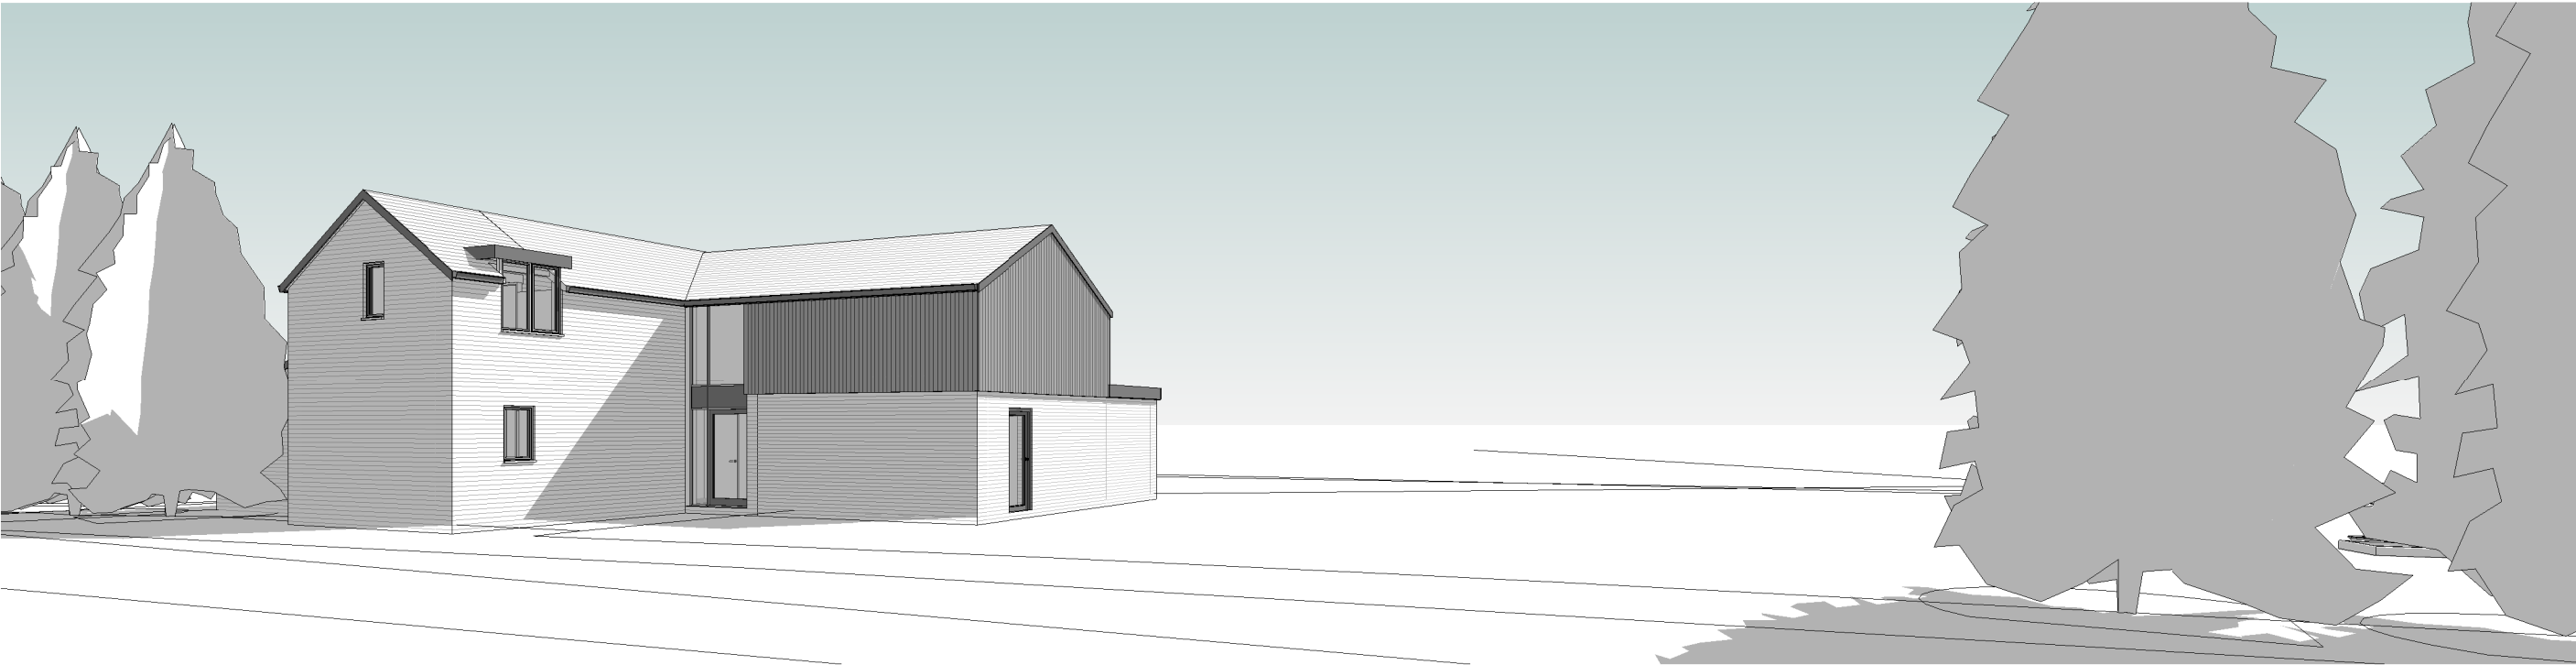

Project	Yew Tree Cottage, Sun Lane	Scale @ A3	Drawn By GE	Checked By -	Date 30.10.2020
Title	Perspective Views	Drawing Number	Job No. 20-24	Sheet No. A601	Rev. C